


SCALE 1 : 1250
0 25m 50m 75m

2 Location Plan
1 : 1250

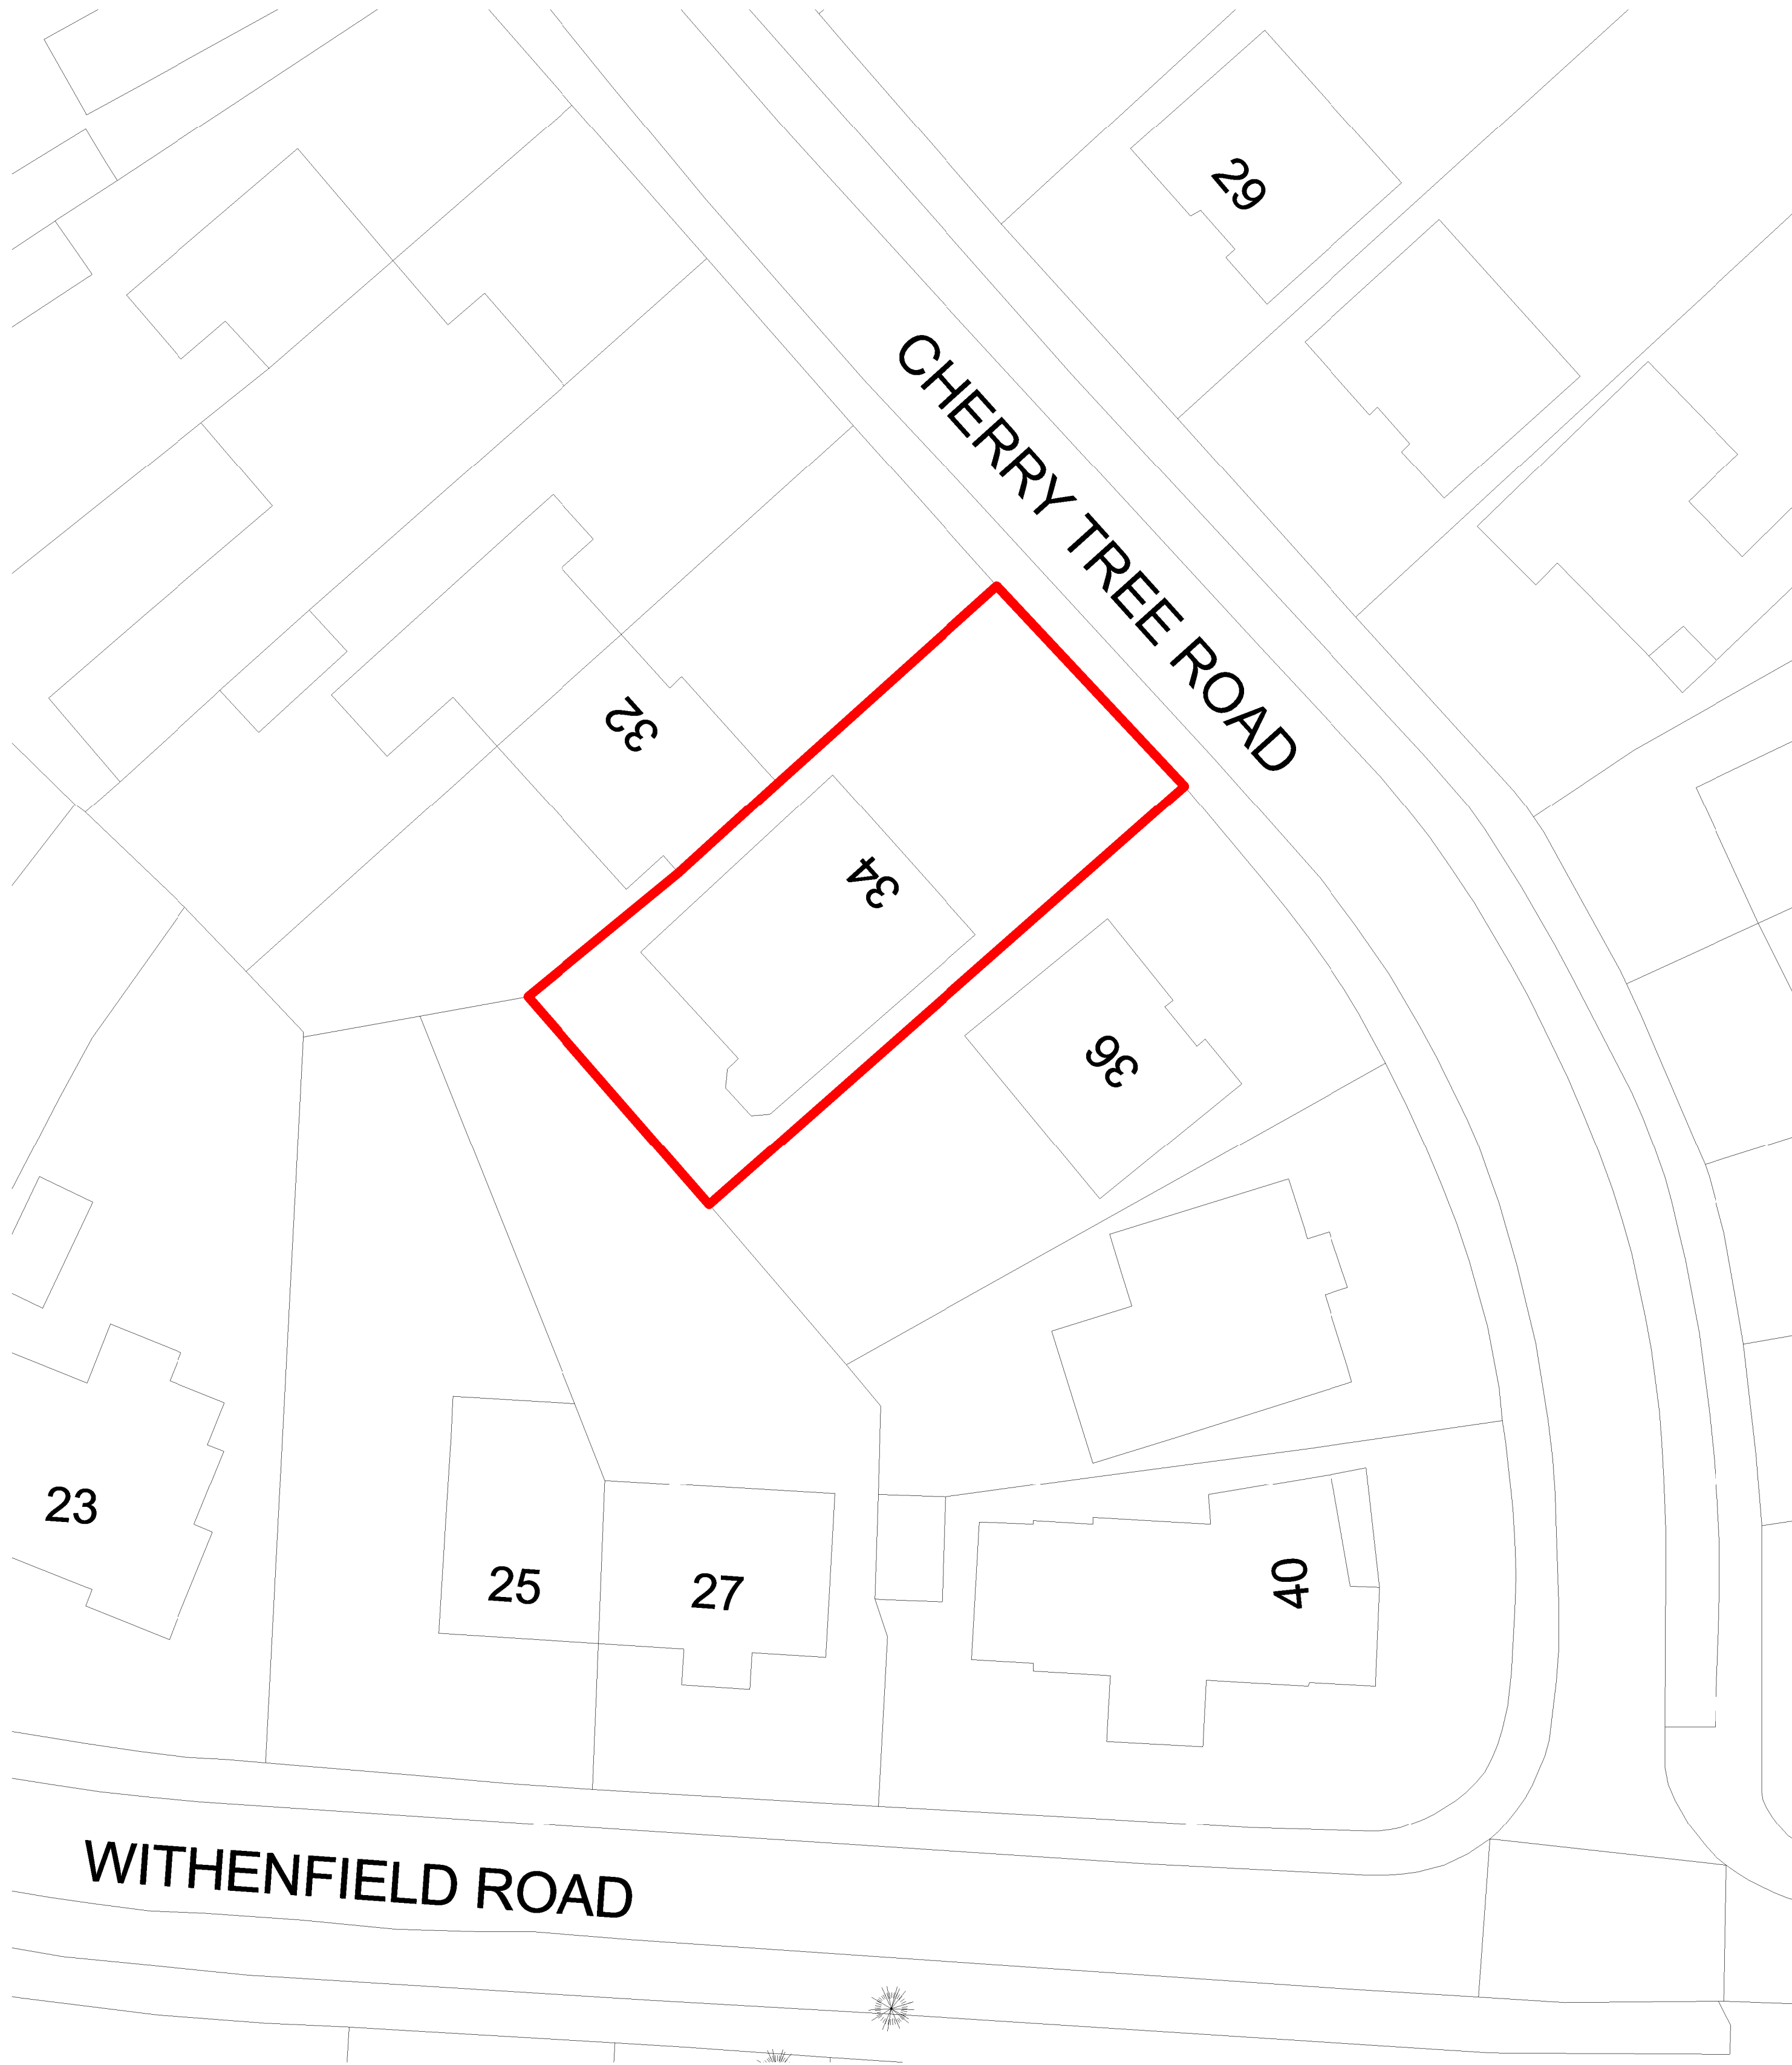

SCALE 1 : 200
0 4m 8m 12m



1 Site Plan
1 : 200

C1 Planning/ 1st Issue 25/06/25
Rev Description By Date

MUSE
Architects

PROJECT: 34 Cherry Tree Road
Location and Site Plan

DRAWING TITLE:
DRAWING STATUS: Planning
DRAWN: IU CHECKED: MM
APPROVED: MM DATE: 29.10.25
SCALE: 111_31005 C1
DRAWING NUMBER: REV: (A1)