


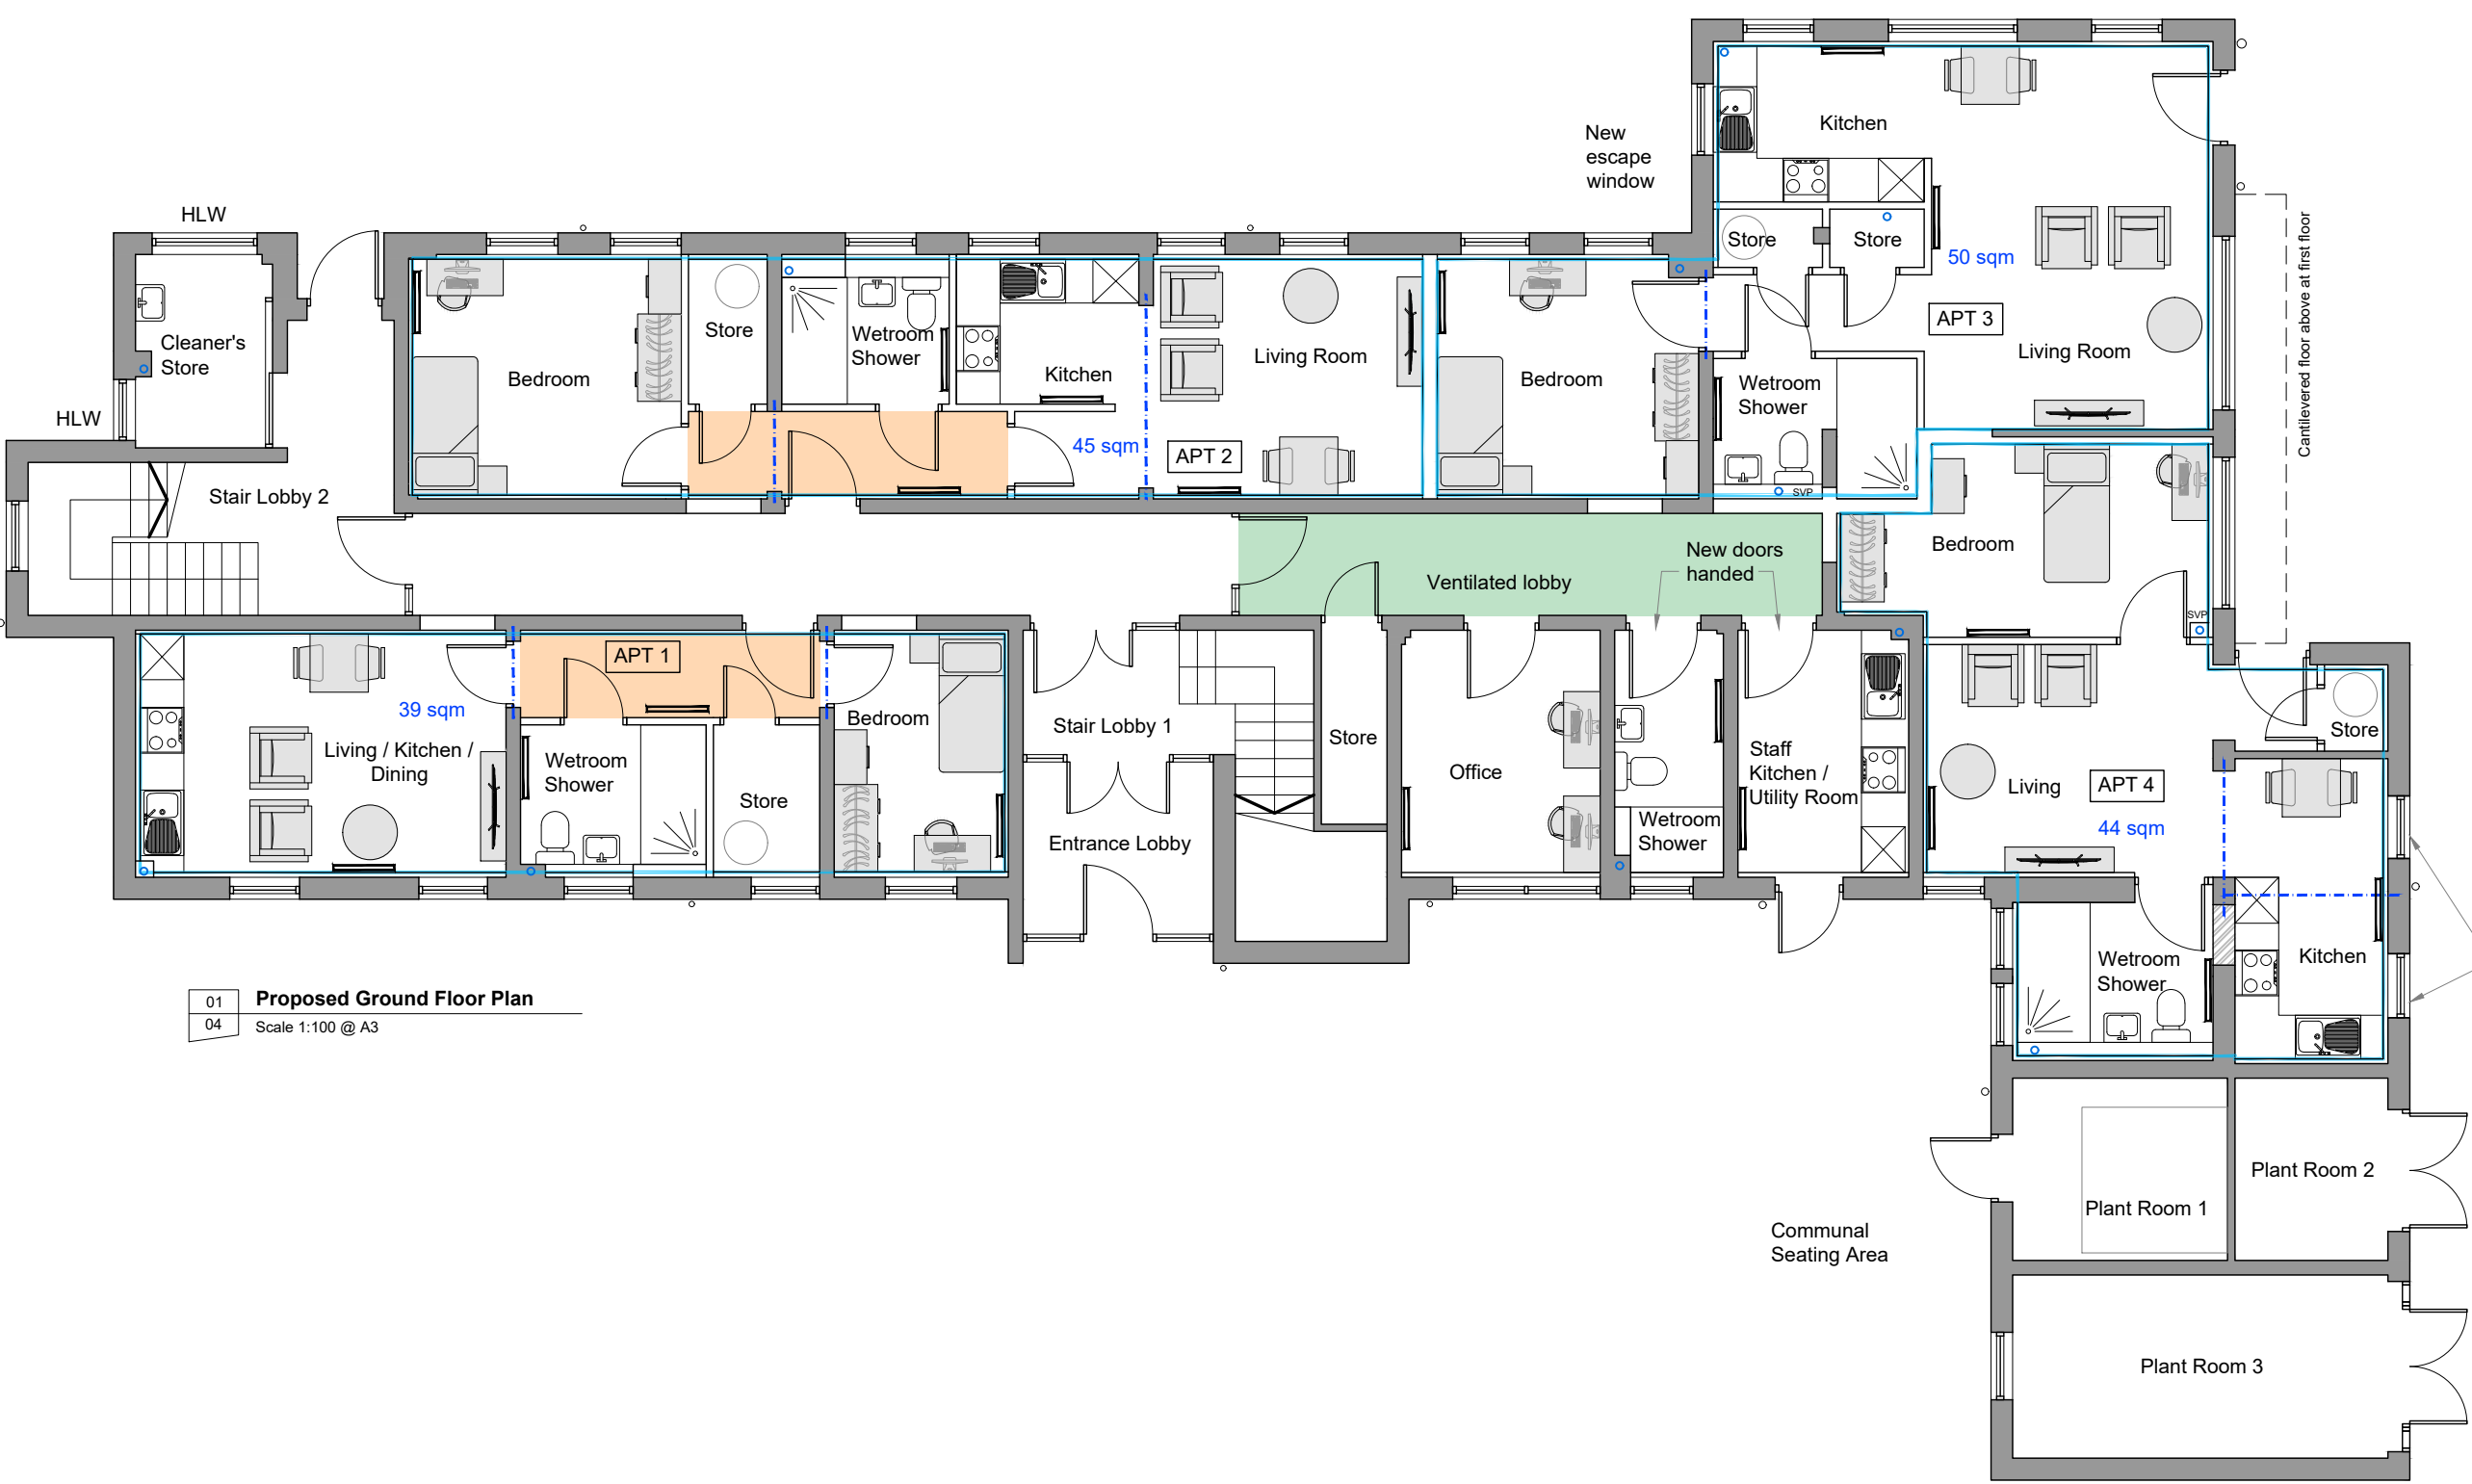

01 **Proposed Ground Floor Plan**
04 Scale 1:100 @ A3

General Notes
01: Dimensions must not be scaled from this drawing. If in doubt, please ask.
02: All dimensions are in millimetres unless noted otherwise.
03: All dimensions should be verified on site before proceeding with the work.
04: TADW Architects shall be notified in writing of any discrepancies.
05: © TADW Limited (UK) 2015

Key
HLW High level window

Increase window heights by lowering cill heights to match adjacent windows (To be discussed)

P9	New escape window added to bedroom of Apartment 3	10.07.25	KM	MH
P8	0.4 sqm permanent ventilation to be provided to lobby outside office	08.07.25	KM	MH
P7	Submitted to planning for pre-app	13.06.25	KM	MH
P6	Central pier removed to new GF office.	09.06.25	KM	MH
P5	Window cills to new GF office to be lowered. Notes added.	22.05.25	KM	MH
P4	Window cills to Apt 4 dining / kitchen to be lowered. Notes added.	18.04.25	KM	MH
P3	Updated following meeting with client	11.03.25	KM	MH
P2	Unit floor areas and GIFAs added	02.10.24	KM	MH
P1	Issued for comments	16.08.24	KM	MH
Issue	Description	Date	Drawn	Checked

Drawing Status
P - Planning | T - Tender | C - Construction | R - As Record

For Comments

tadw architects 

Six St. Petersgate Stockport Cheshire SK1 1HD
Ph 0161 477 6158 Fx 0161 480 8342 mail@tadw.co.uk www.tadw.co.uk


Client Great Places Housing Group

Job Cornish Close, Wythenshawe

Title Proposed Ground Floor Plan

Scale 1:100 @ A3

Note - Prints from PDF files may not be to scale, check accuracy against scale

 

Job Number 241350

Drawing Number 04

Issue P9