



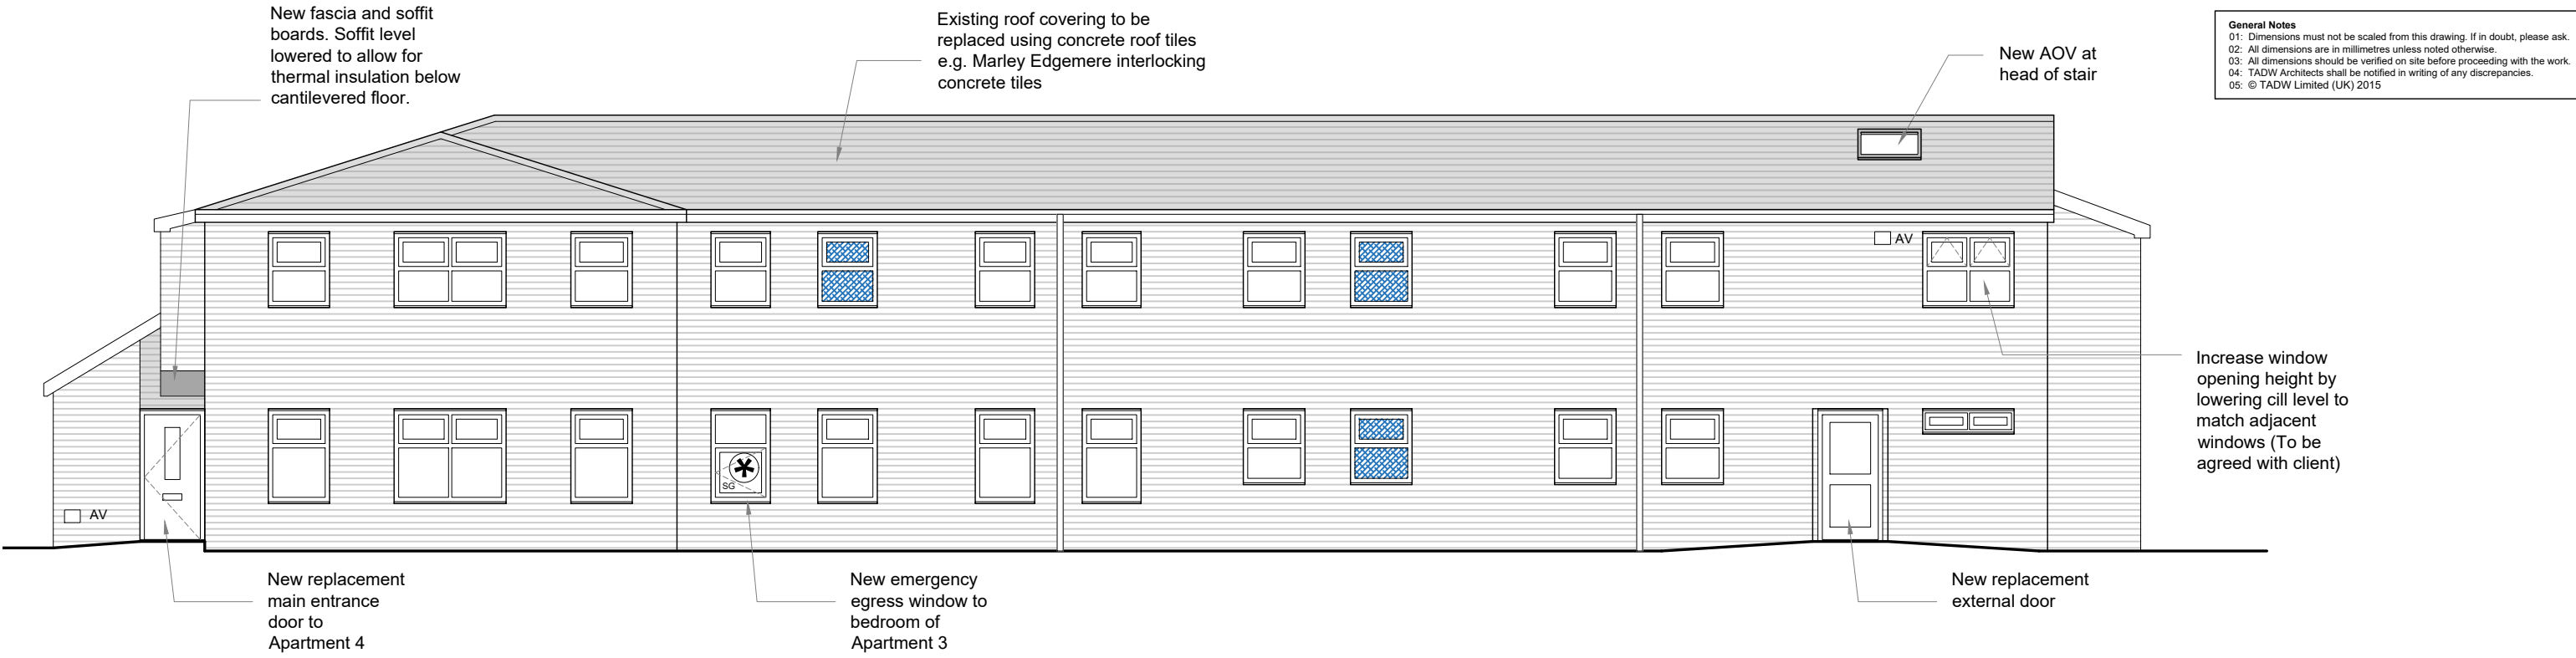

General Notes
01: Dimensions must not be scaled from this drawing. If in doubt, please ask.
02: All dimensions are in millimetres unless noted otherwise.
03: All dimensions should be verified on site before proceeding with the work.
04: TADW Architects shall be notified in writing of any discrepancies.
05: © TADW Limited (UK) 2015

01 **Proposed East Elevation**
13 Scale 1:100 @ A3

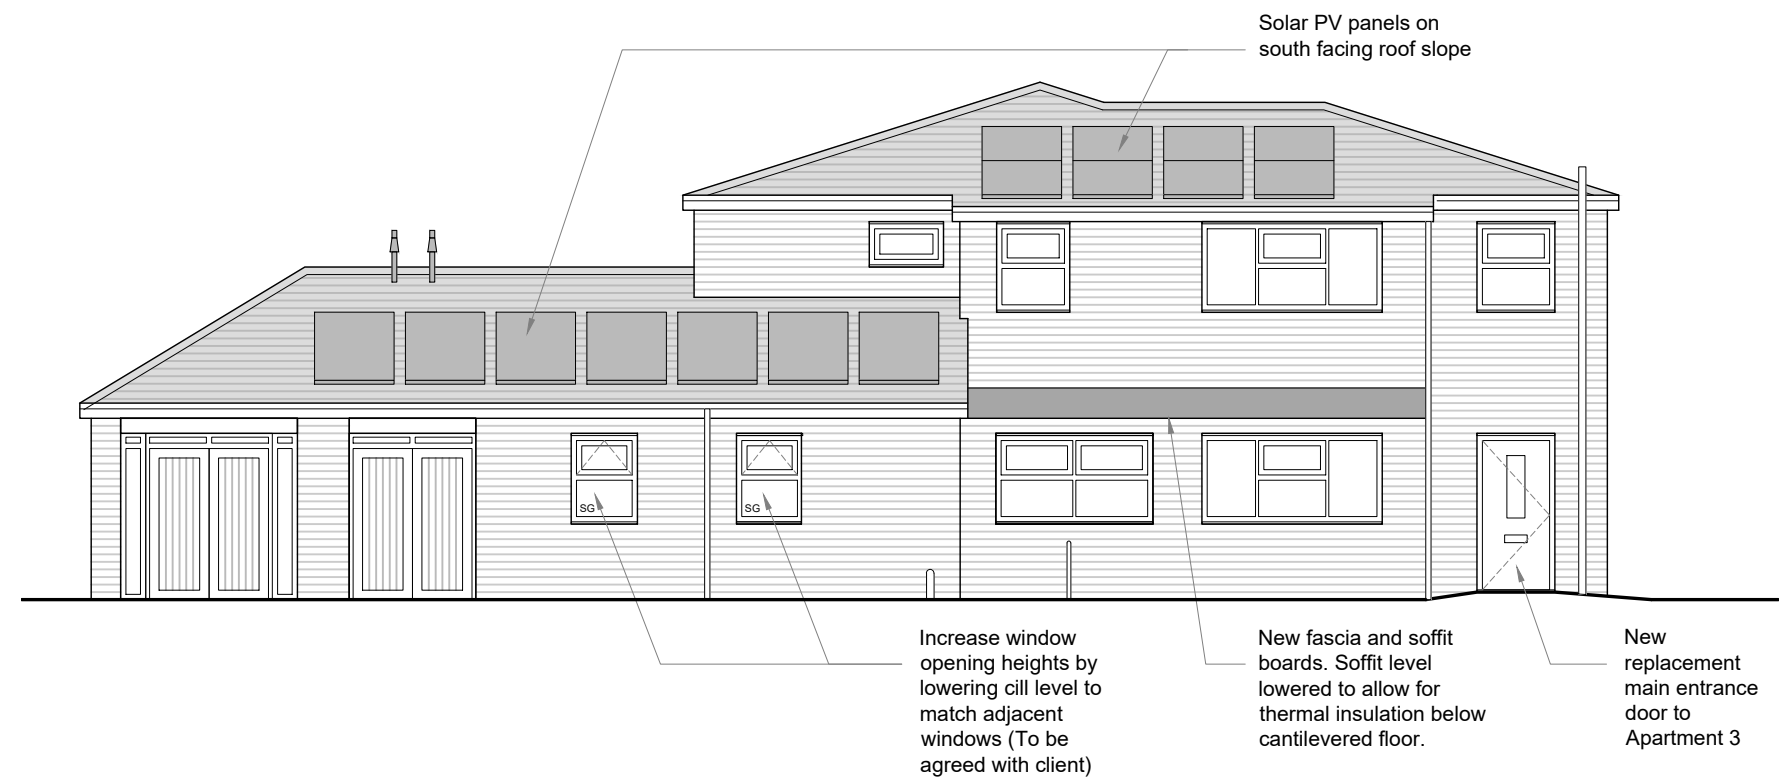

02 **Proposed South Elevation**
13 Scale 1:100 @ A3

P3	Escape window added to bedroom of Apartment 3. Soffit of cantilevered structure lowered. Solar PV panels added to south facing roof slopes	10.07.25	KM	MH
P2	Submitted to planning for pre-app	13.06.25	KM	MH
P1	Issued for comments	18.04.25	KM	MH
Issue	Description	Date	Drawn	Checked

Drawing Status
P - Planning | T - Tender | C - Construction | R - As Record

For Comments

tadw architects 

Six St. Petersgate Stockport Cheshire SK1 1HD
Ph 0161 477 6158 Fx 0161 480 8342 mail@tadw.co.uk www.tadw.co.uk

Client Great Places Housing Group

Job Cornish Close, Wythenshawe

Title Proposed Elevations
(Sheet 2 of 2)

Scale 1:100 @ A3

Note - Prints from PDF files may not be to scale, check accuracy against scale



Job Number 241350	Drawing Number 13	Issue P3
----------------------	----------------------	-------------