


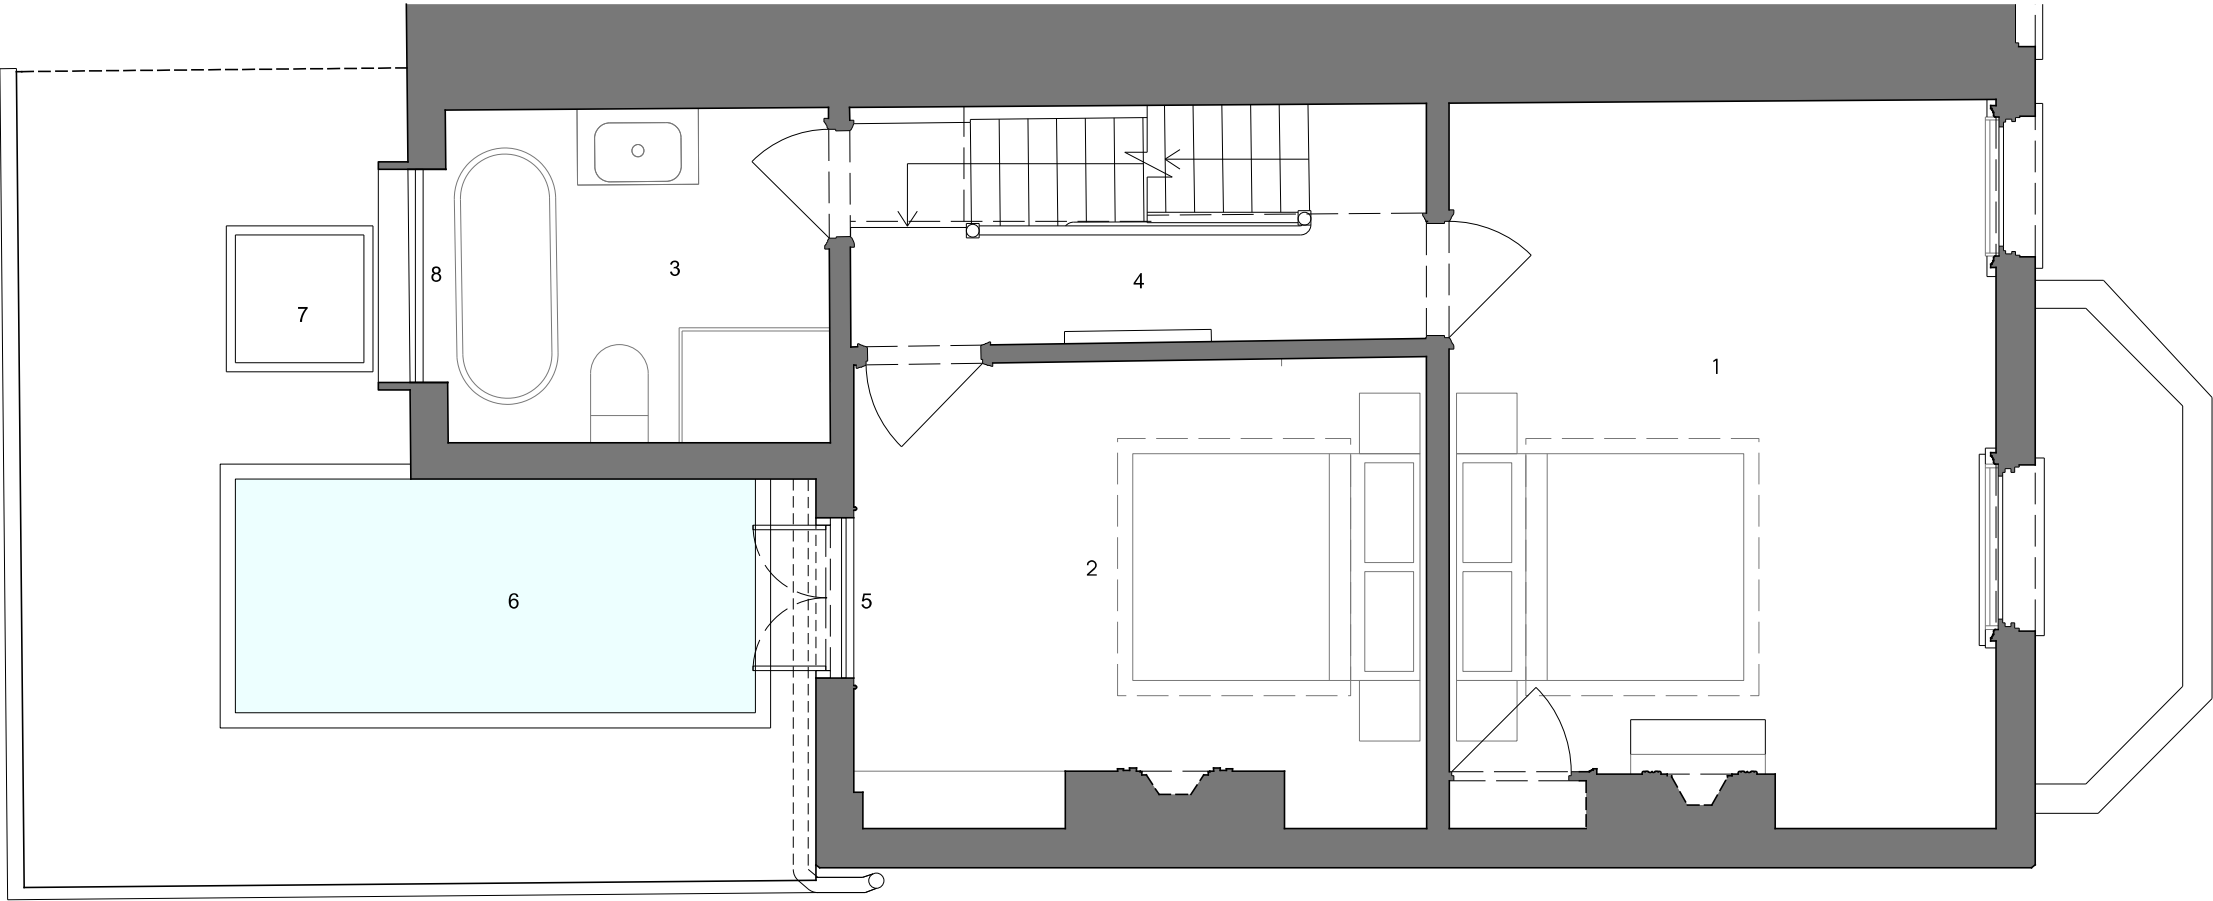

- 1. Bedroom 01
- 2. Bedroom 02
- 3. Bathroom (retained)
- 4. Landing
- 5. New Juliet balcony
- 6. New rooflight
- 7. Retained rooflight
- 8. New window



01	20-06-25	Layout amended as per planners comments.
rev	date	description

Project	THORNBRIDGE AVENUE		
Title	FIRST FLOOR PLAN AS PROPOSED		
Project No	25-02	Drawing No	L(-2)021
Scale	1:50@A3	Date	APR 2025
		Rev	01
		Status	PLANNING

