



Front Elevation .
1 : 100




Right Elevation .
1 : 100



Rear Elevation .
1 : 100




Left Elevation .
1 : 100

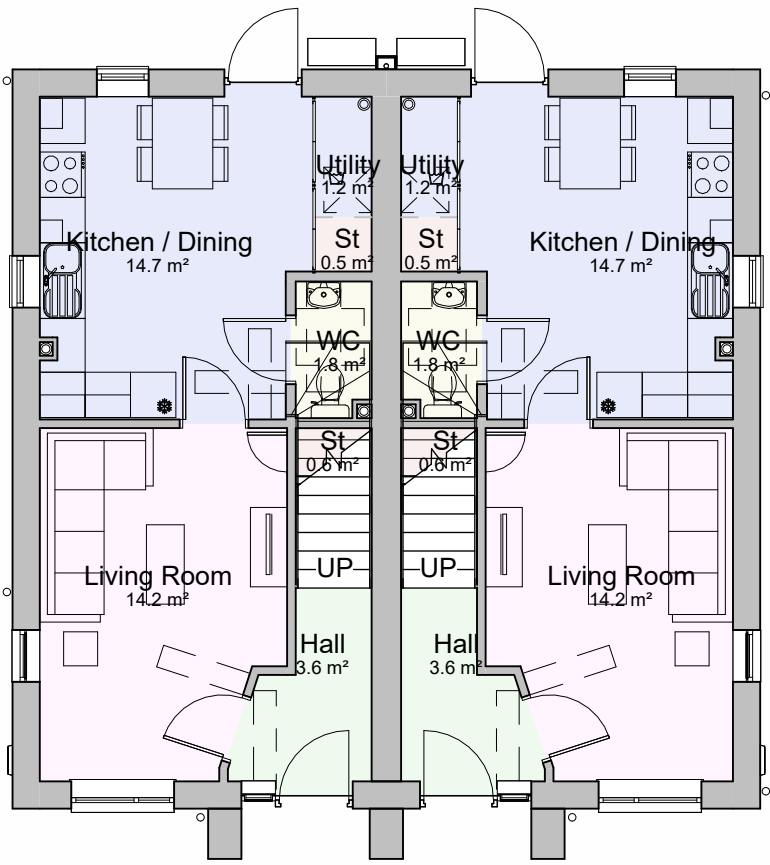

Plot 56
Type B2

Plot 55
Type B2

Ground Floor Plan .
1 : 100

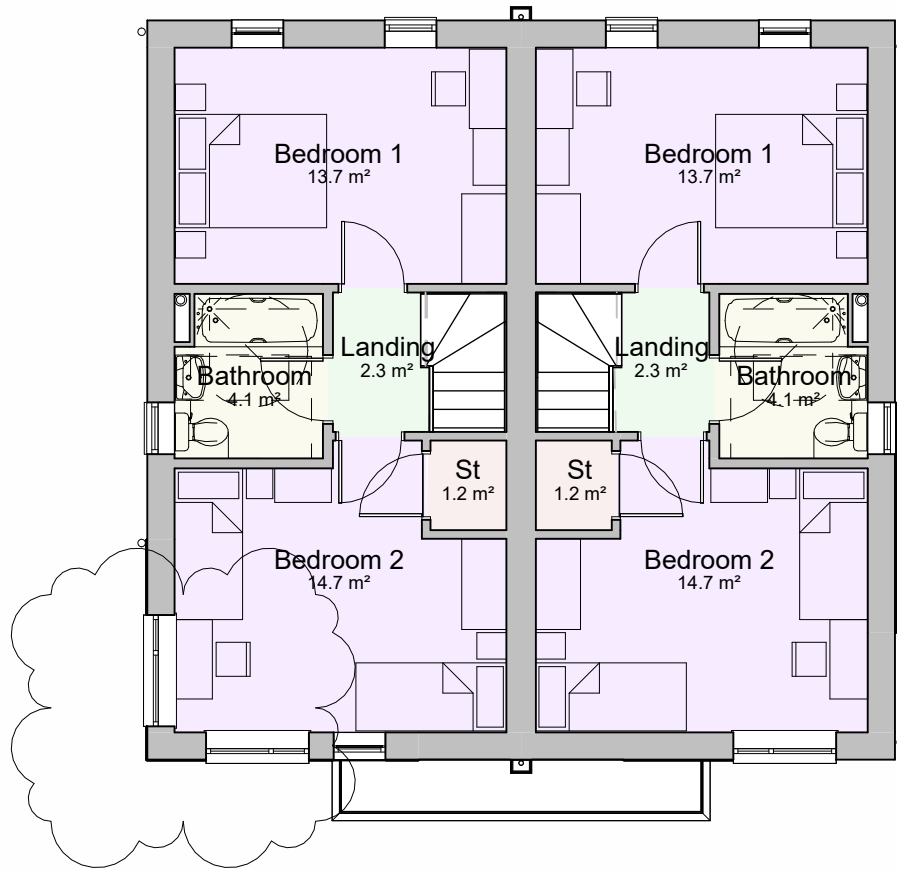


Plot 56
Type B2

Plot 55
Type B2

First Floor Plan .
1 : 100

© Bowker Sadler Partnership Limited
This drawing is the subject of copyright which vests in Bowker Sadler Partnership Limited. It is an infringement of copyright to reproduce this drawing, by whatever means, including electronic, without the express written consent of Bowker Sadler Partnership Limited which reserves all its rights.
Bowker Sadler Partnership Limited asserts its rights to be identified as the author of this design
Drawing not to be scaled
Report Errors and Omissions to the Architect.
Check all dimensions on site
Drawing to be read in conjunction with the Health and Safety Plan and all relevant Risk Assessments

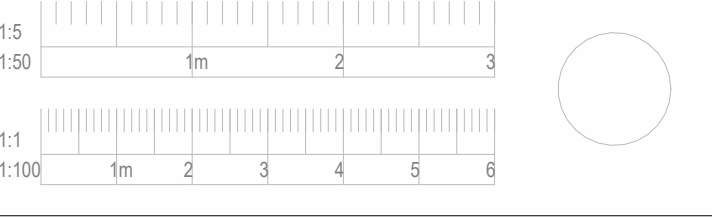

Gross Internal Area.			
Plot No.	House Type	Level	Area
Plot 55	B2 - 2b4p	00 GF Level	39.8 m²
Plot 55	B2 - 2b4p	01 FF Level	39.8 m²
			79.5 m²
Plot 56	B2 - 2b4p	00 GF Level	39.8 m²
Plot 56	B2 - 2b4p	01 FF Level	39.8 m²
			79.5 m²

C	20.10.25	SW	minor amendments for VE process. Planning minor amendments. PV added	CL
B	22.10.24	JC	Minor Planning Amendments	SW
A	11.07.24	ACo	Windows and brick banding amended	SW

Rev.	Date	Dim.	Chkd.
------	------	------	-------

BowkerSadler

Project
Heatherdale Drive

Client
Mosscafe St Vincents

Drawing
Block 20 Plans & Elevations

Scale 1 : 100	Sheet Size @ A1	Drawn KS	Checked SW	Date 09/04/25
Project No. 21-026 - BSA -	Originator D -	Zone A -	Form Discipline 1032	Number Revision C
Status Planning				
Hatherlow House, Hatherlow, Romiley, Stockport, SK6 3DY 0161 406 7333 office@bowker-sadler.co.uk www.bowker-sadler.co.uk				