

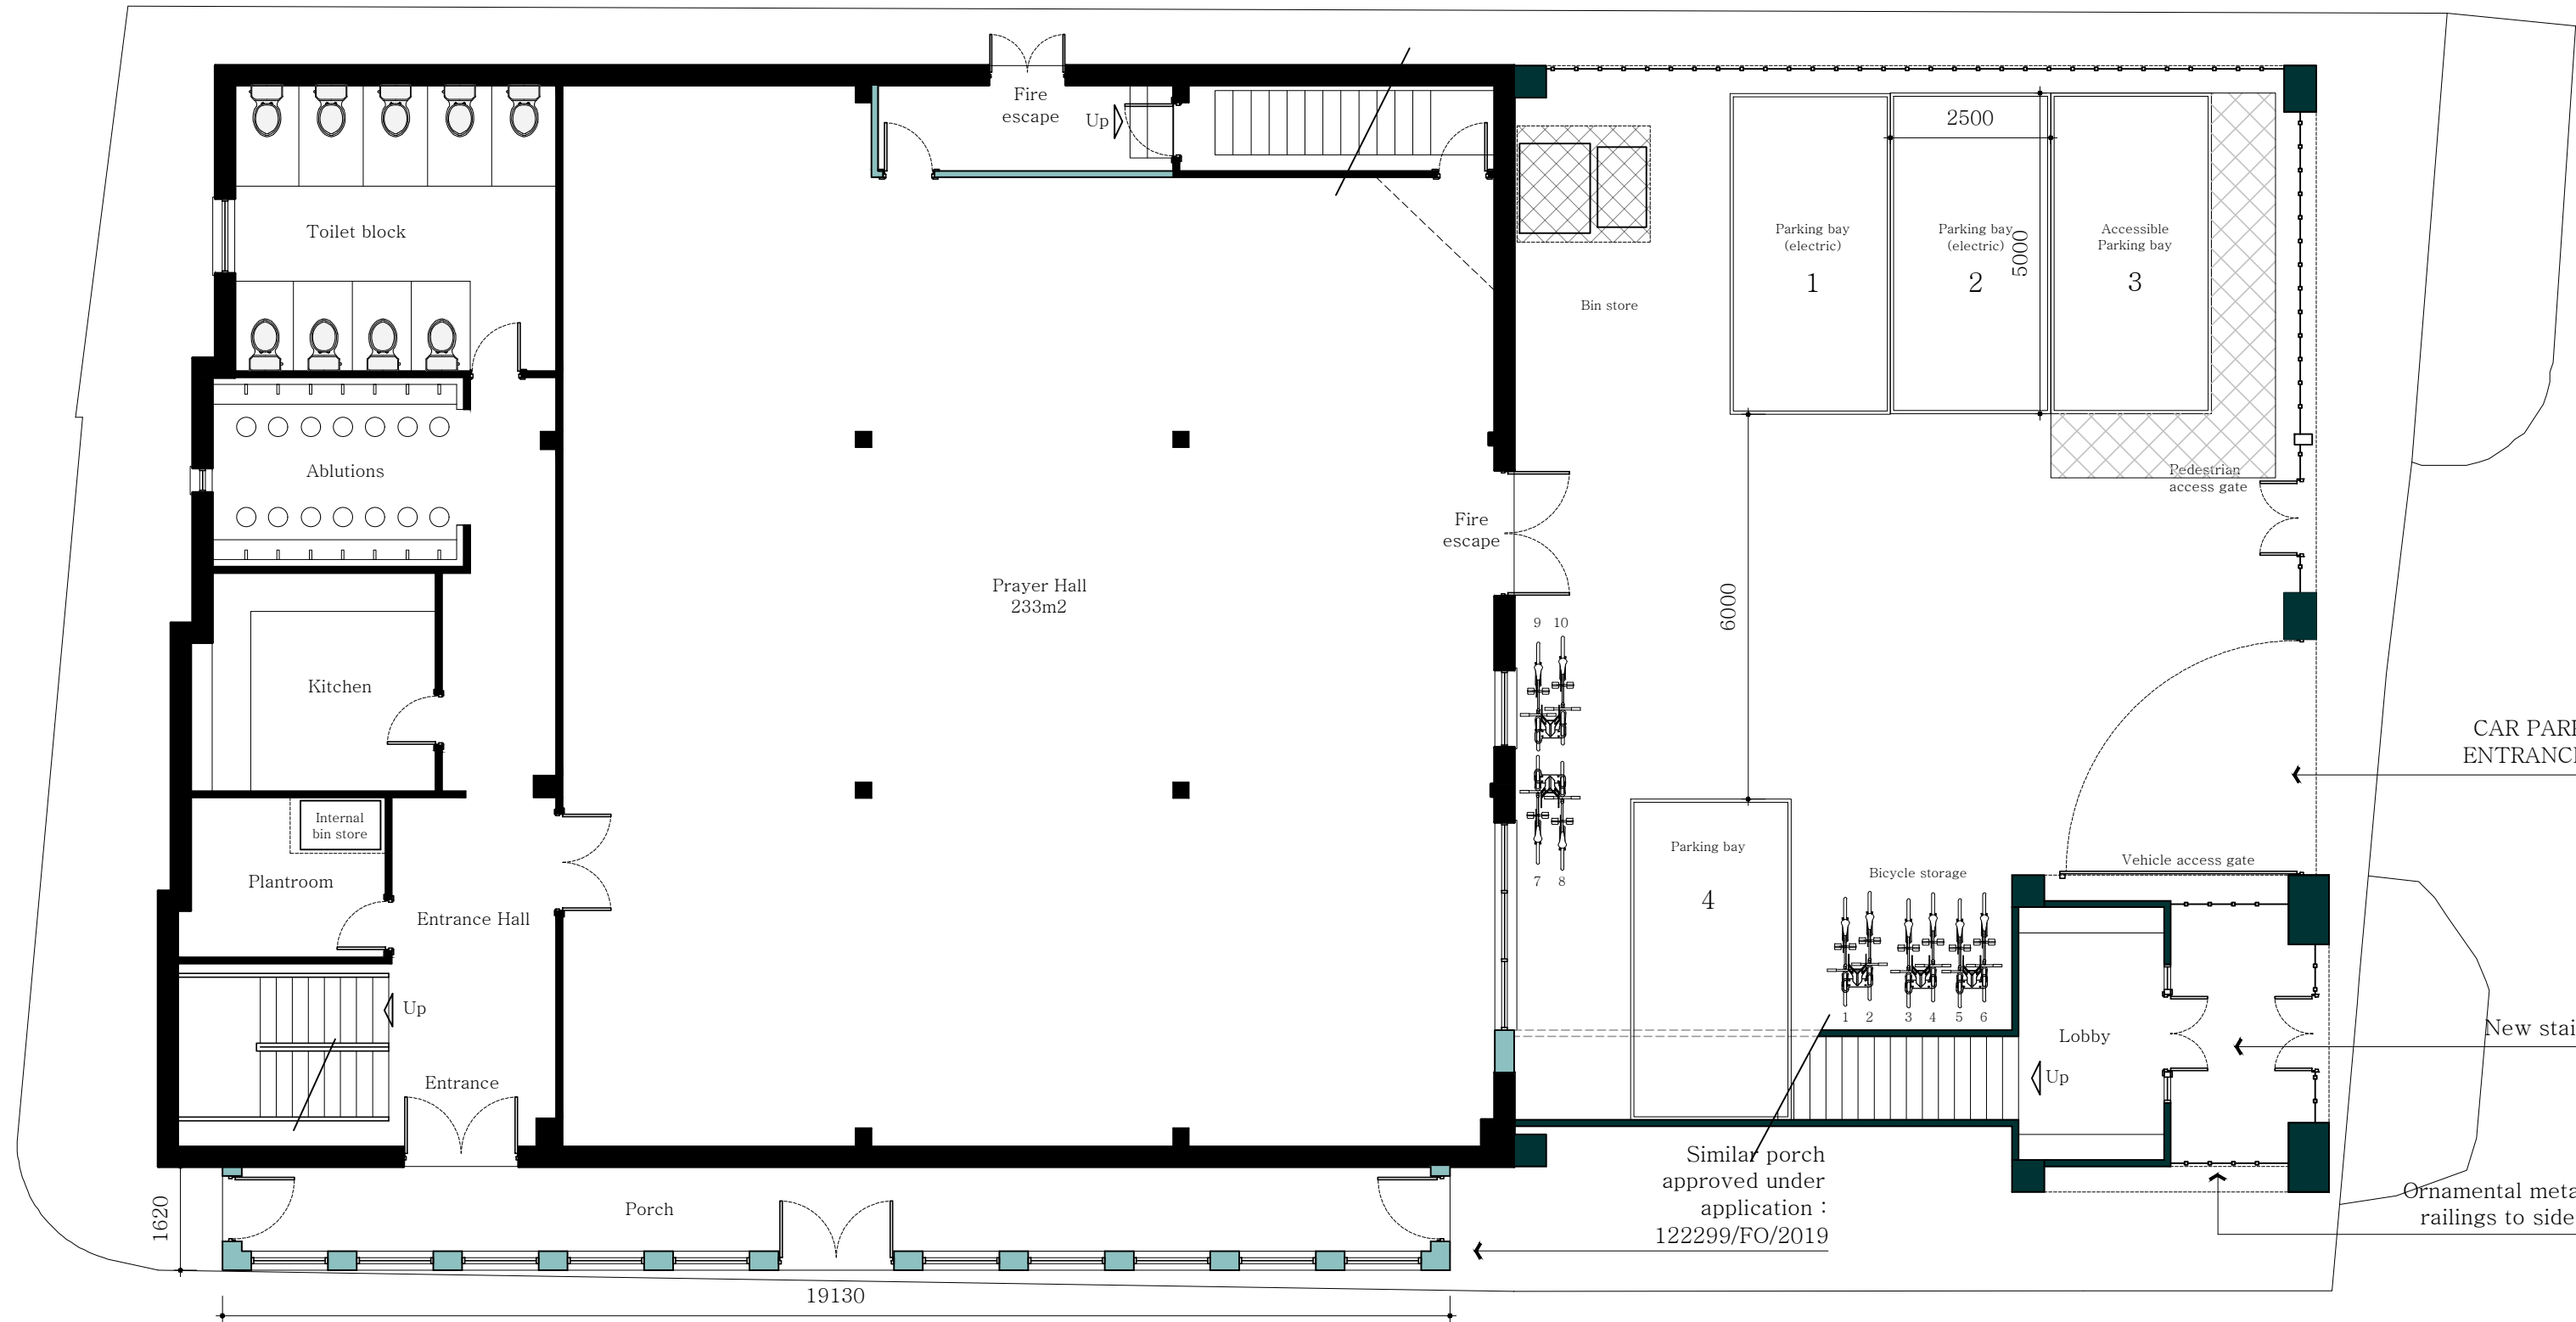


revision	date	comments
A	22.05.21	Staircase repositioned, parking layout amended
B	02.08.21	Windows enlarged, staircase feature introduced
C	01.12.21	Porch shown. Window design amended. Adjacent terrace shown
D	15.12.21	Ornamental arches formed in recess
E	14.09.22	Tower roof design reduced / amended
F	28.09.22	Parking and porch details updated
G	28.08.25	Change to brick piers, fence and window due to steel frame design

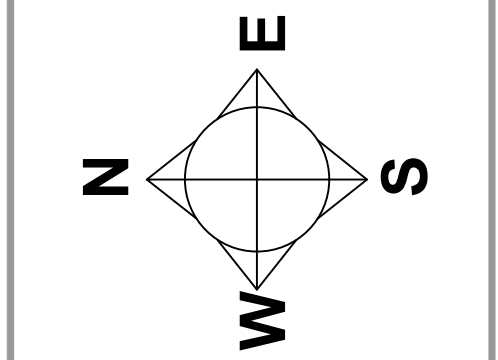


PROPOSED GROUND FLOOR PLAN
1:100

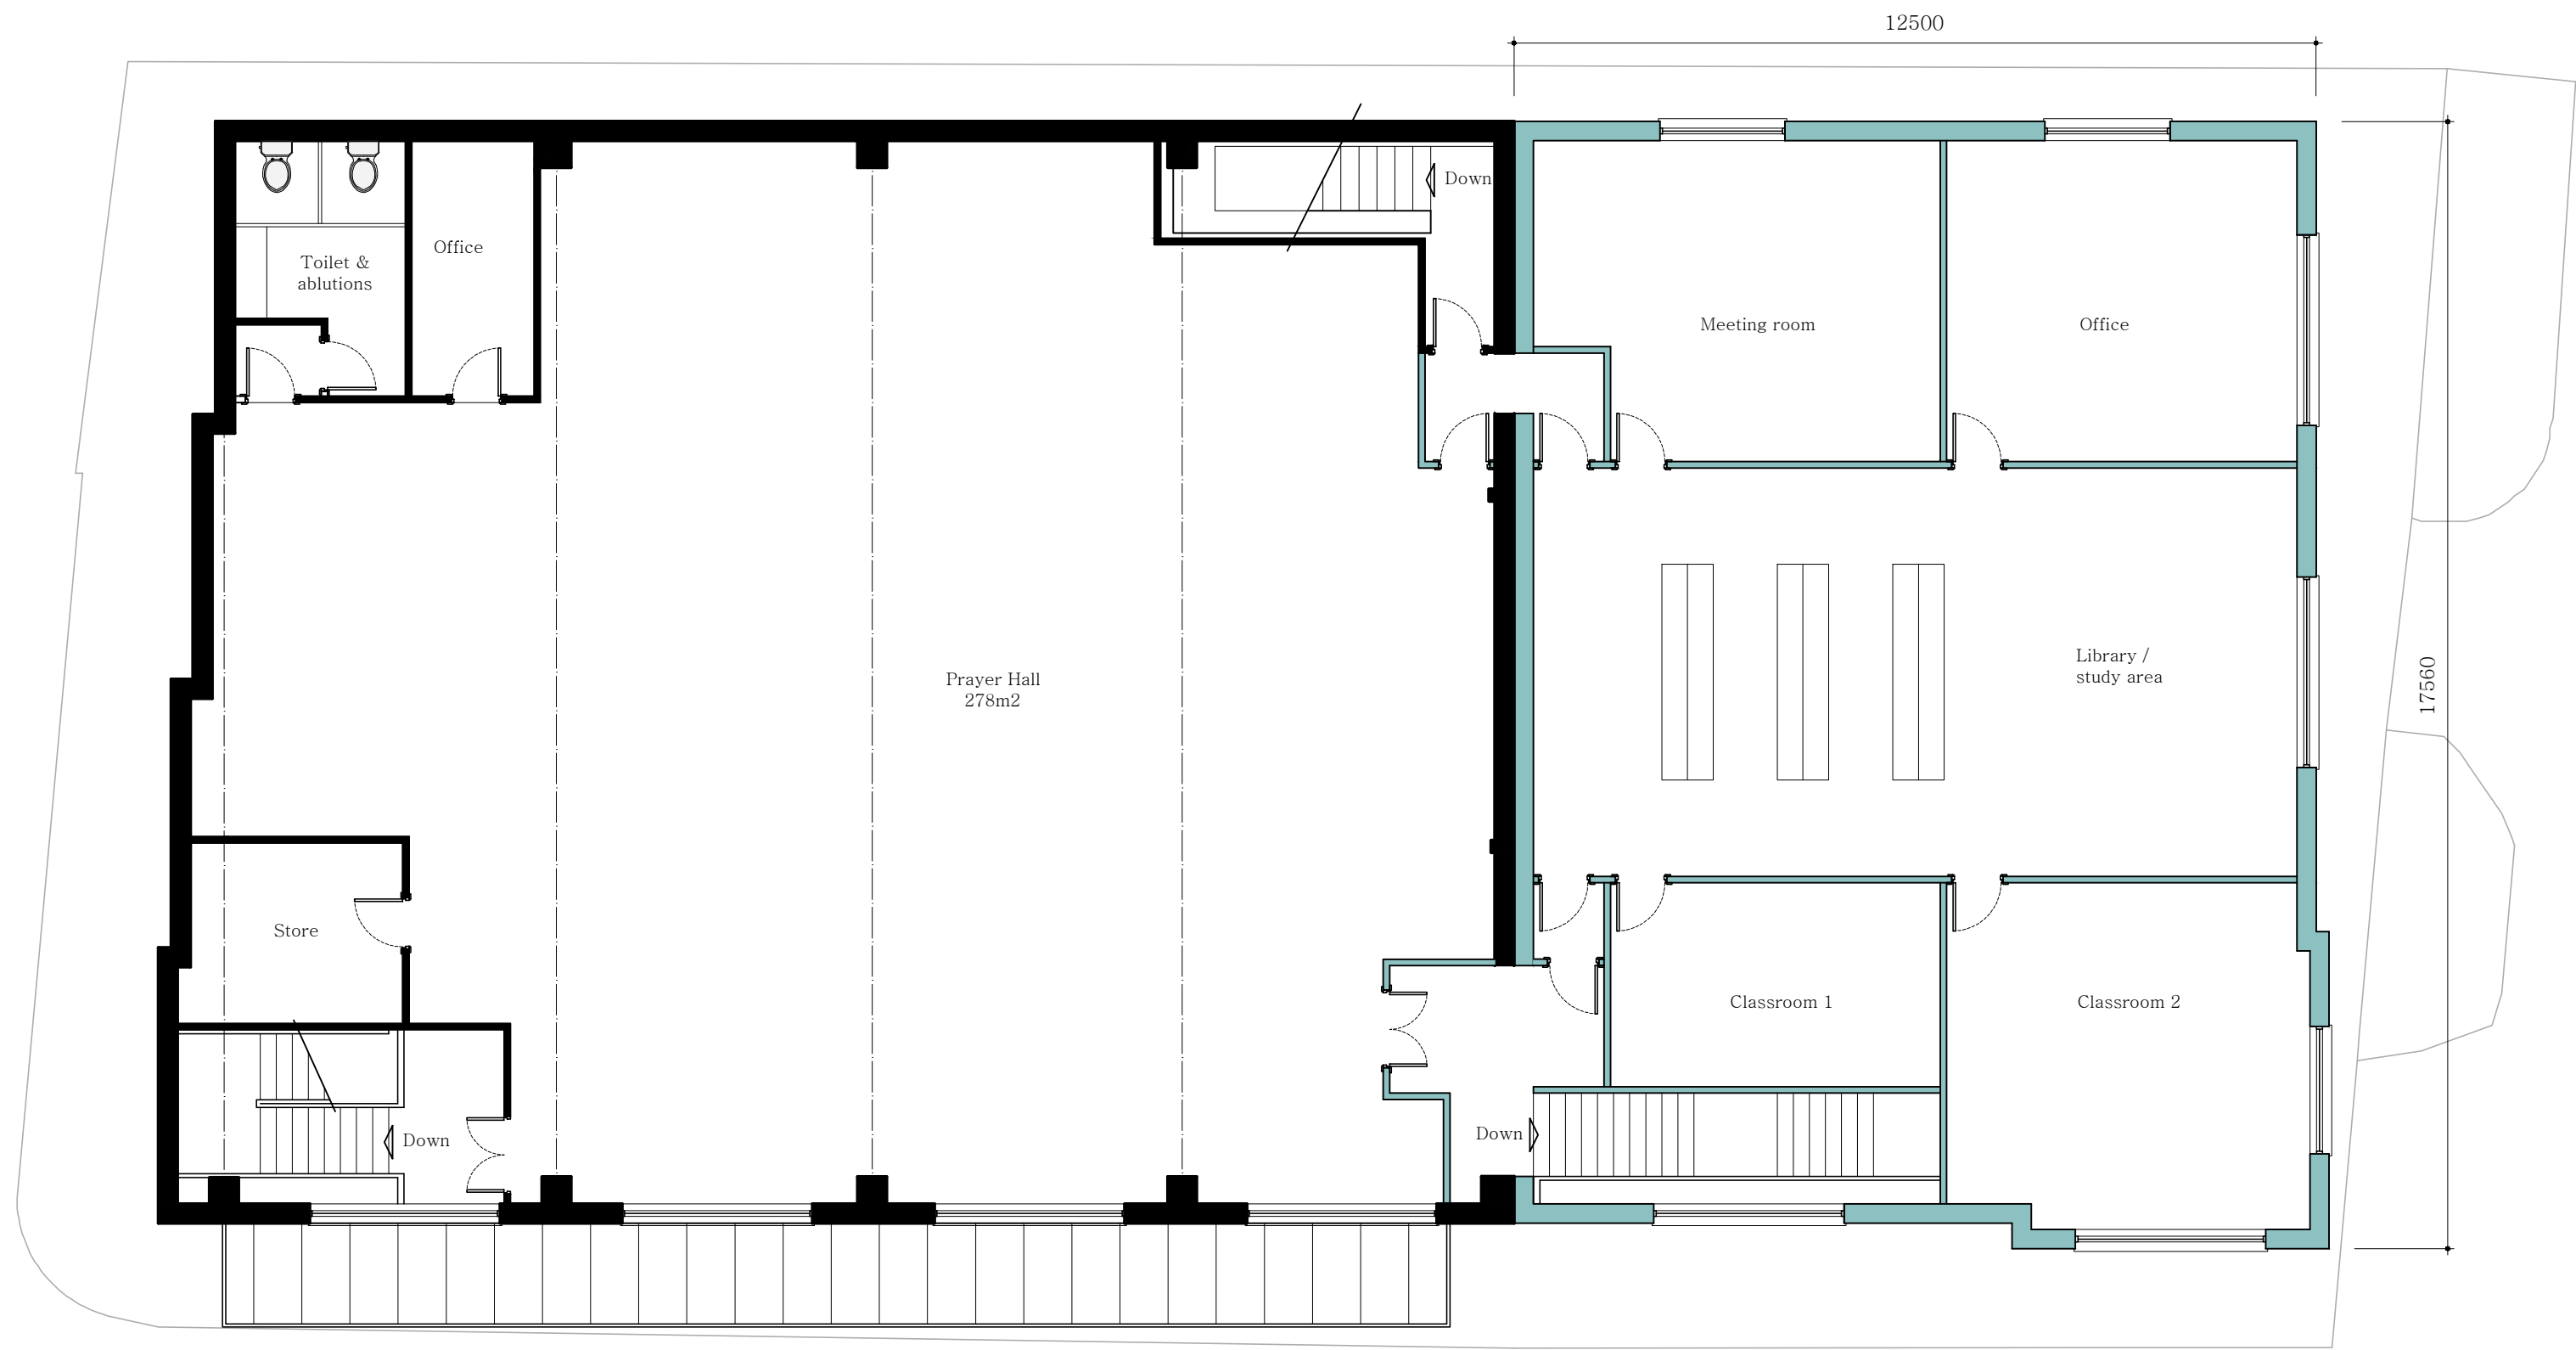

PROPOSED FIRST FLOOR PLAN
1:100




PROPOSED FRONT ELEVATION (S)
1:100

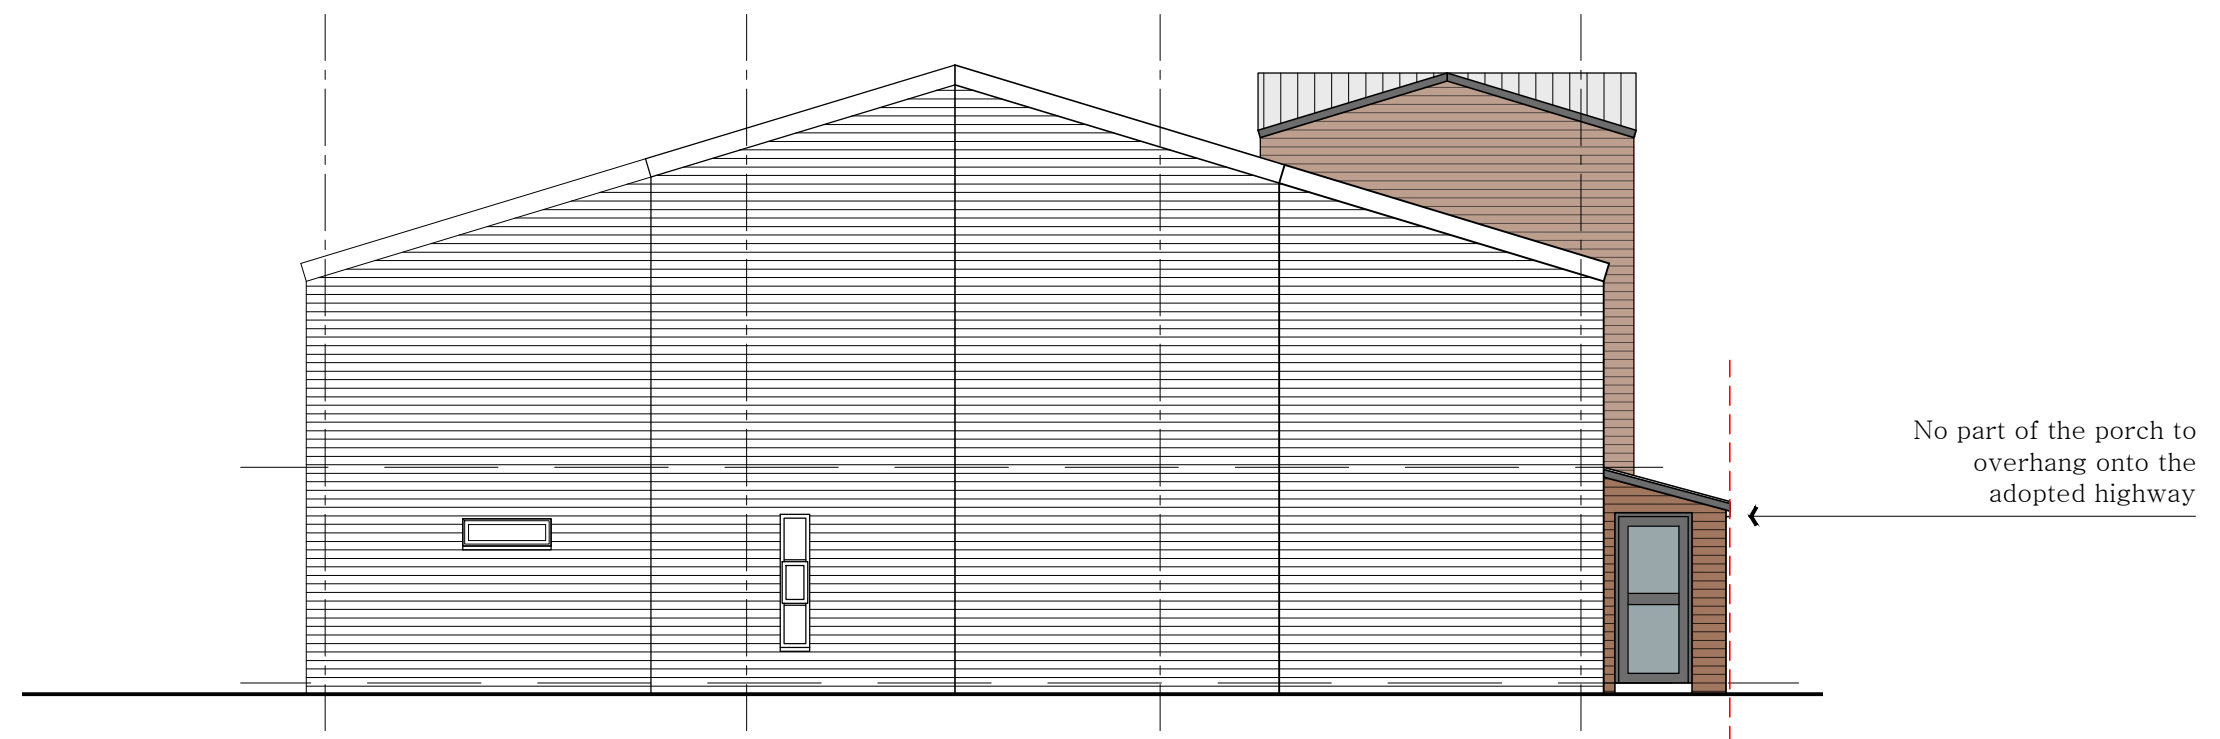

PROPOSED REAR ELEVATION (N)
1:100



PROPOSED SIDE ELEVATION (W)
1:100

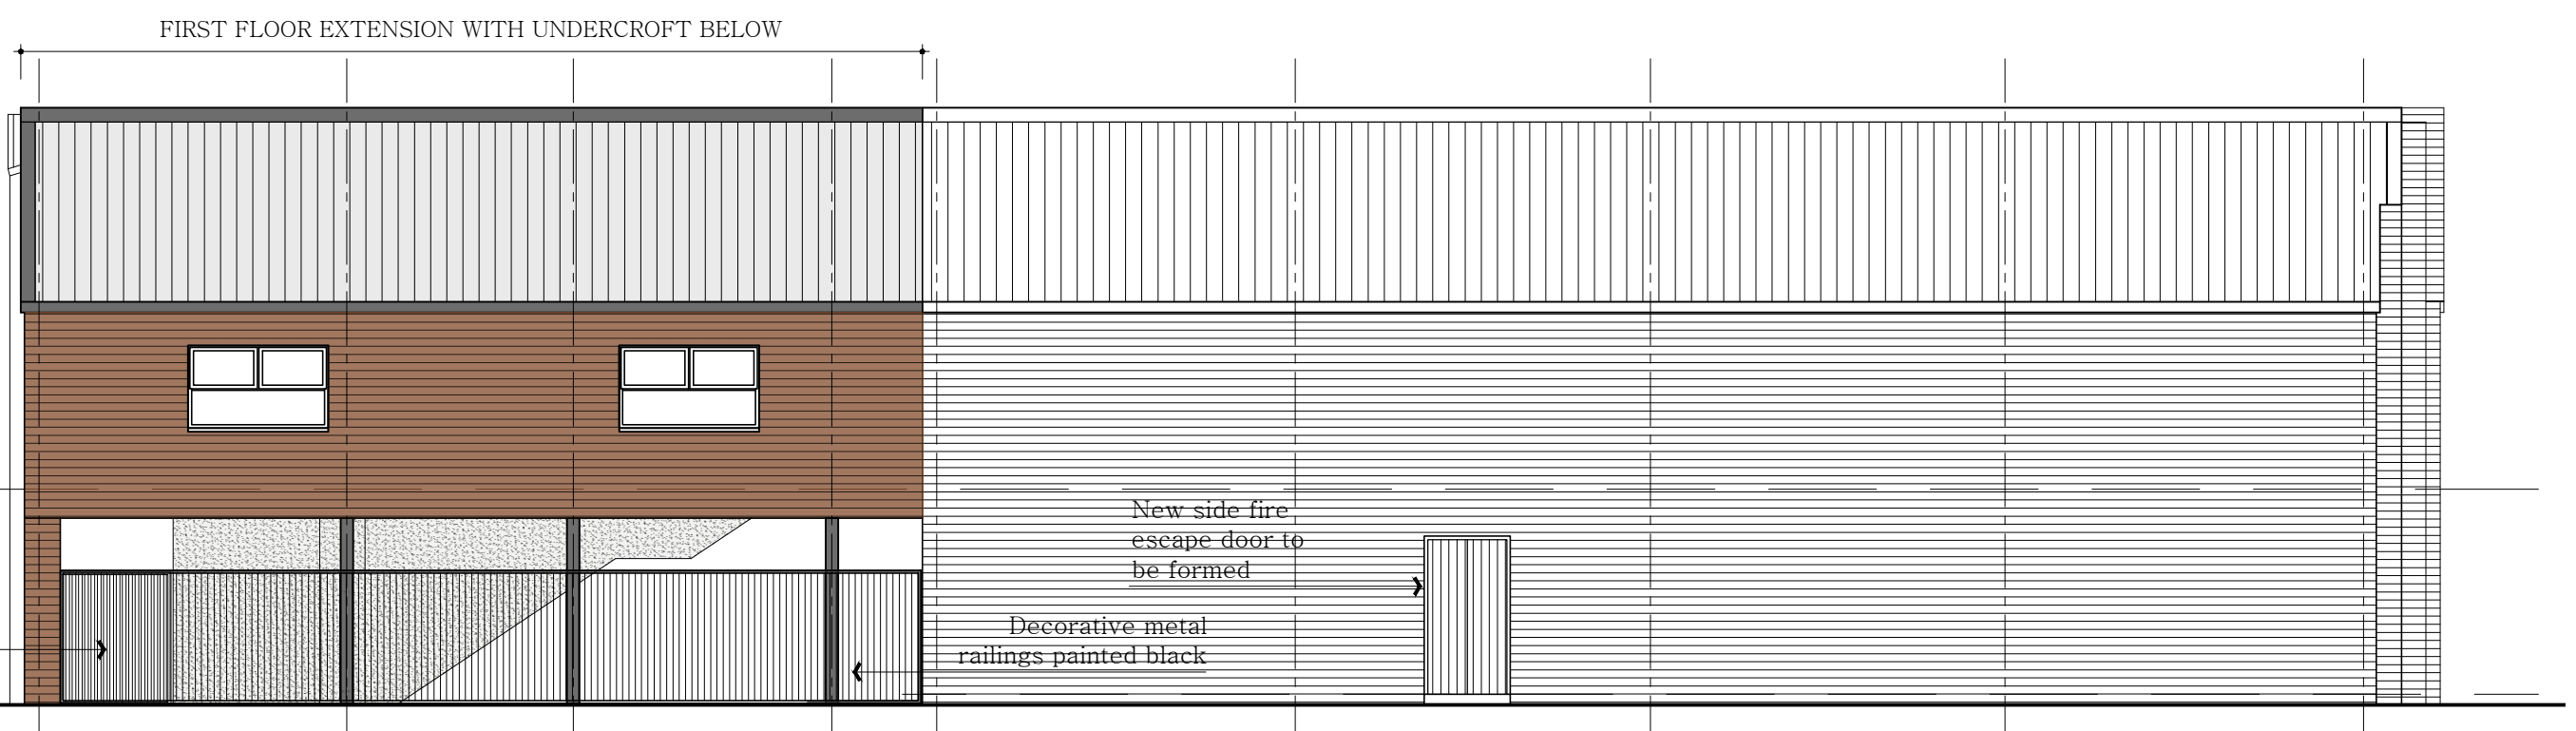

PROPOSED SIDE ELEVATION (E)
1:100

Job Title
First floor extension

Site Address
Al Falah Masjid
Islamic Centre
96 Heywood St
Cheetham Hill
Manchester
M8 0DT

Drawing Title
Proposed drawings

Scale
1:100 @ A1
Date
05.09.20
Drawn
uf
A. 275a Upper Brook St
Manchester
M13 0HR
T. 07894401574
E. info@lumitekton.com