




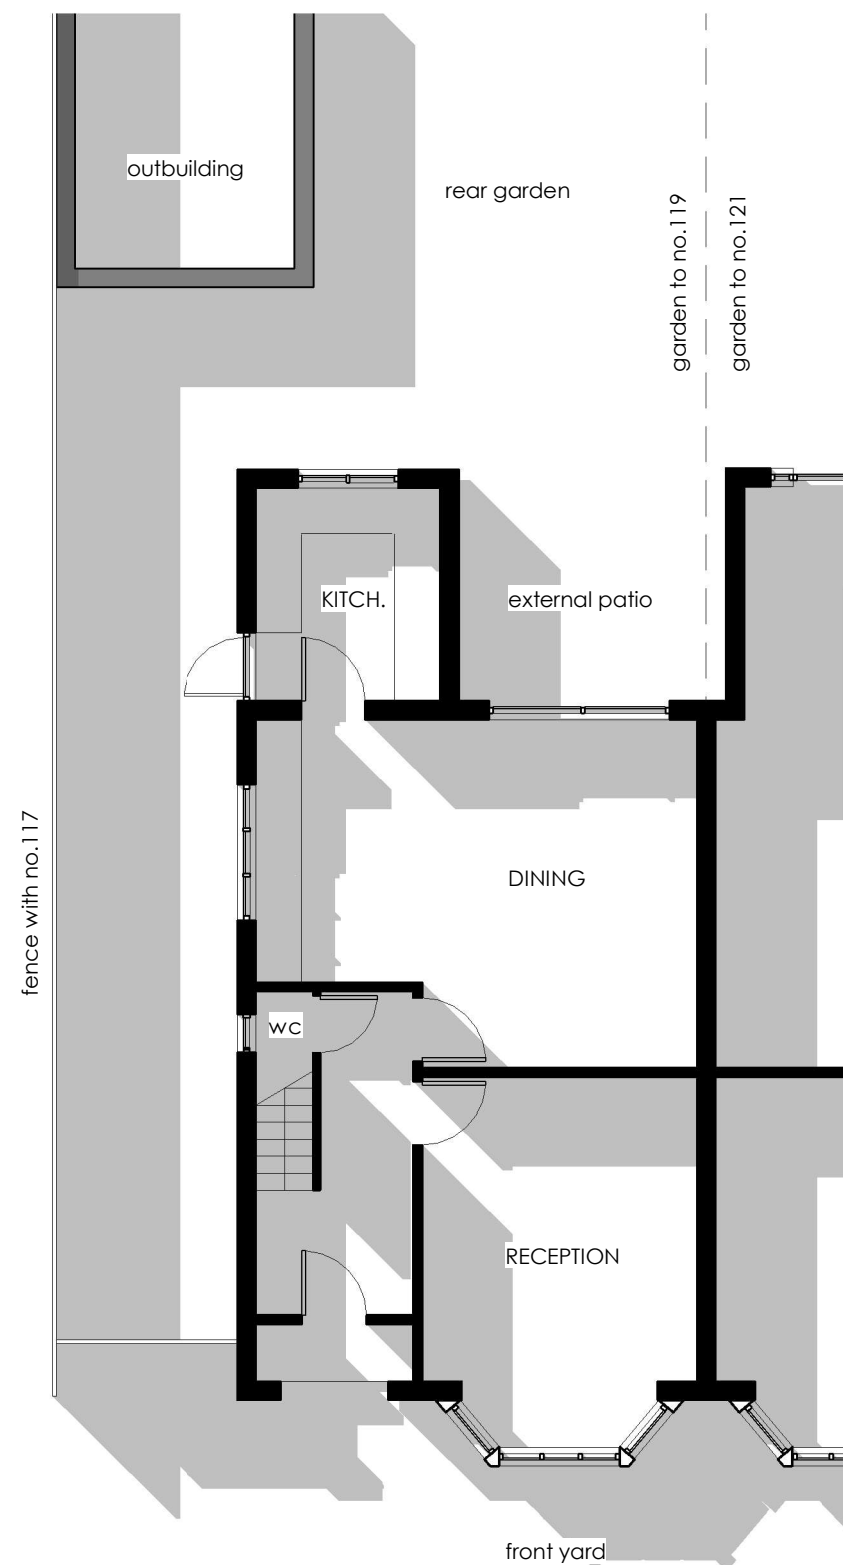

Existing Ground Floor Plan 1:100

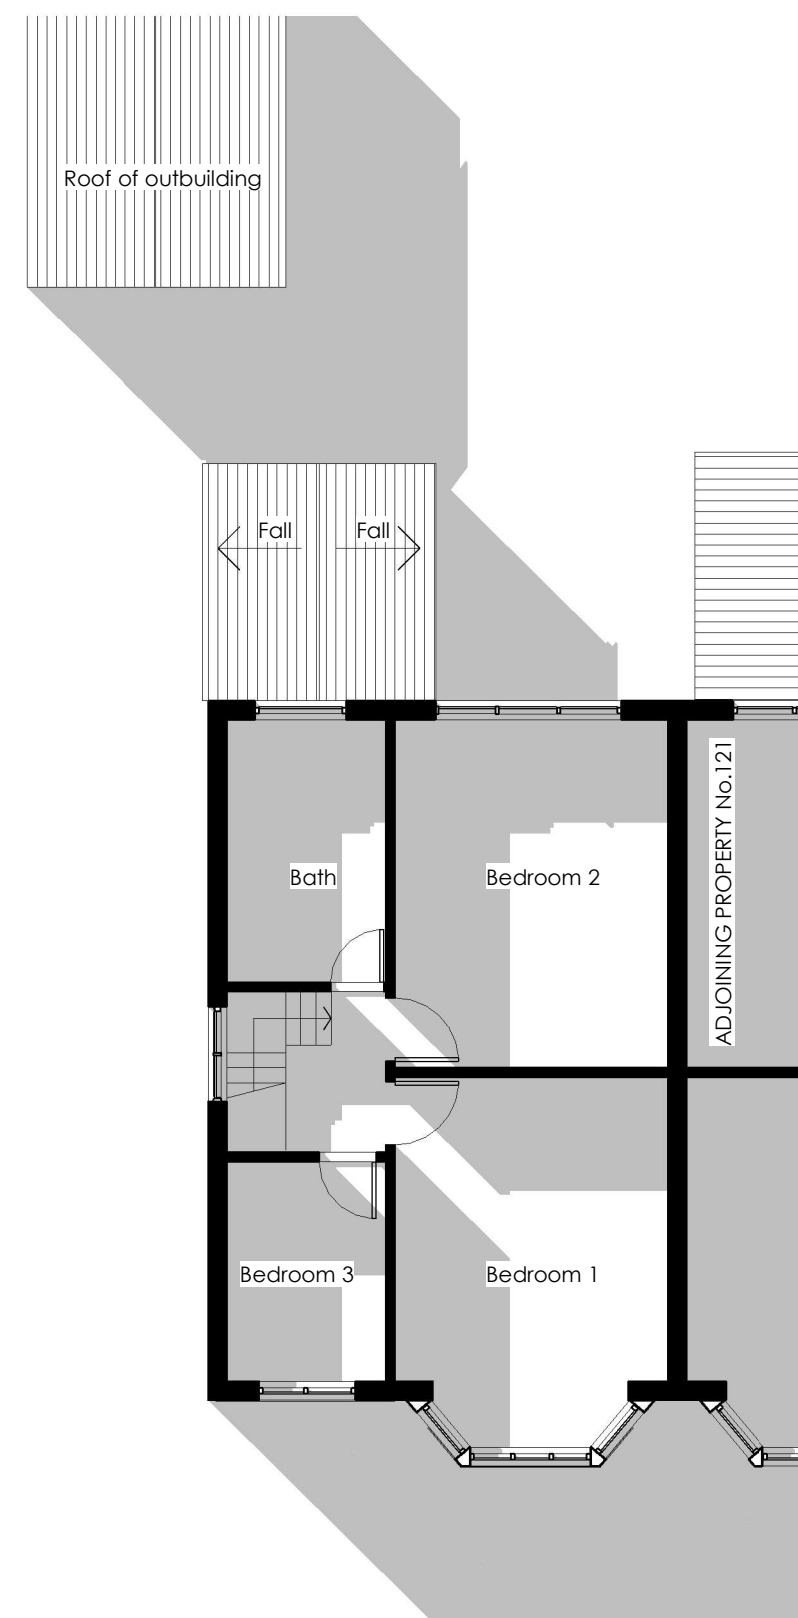

Existing First Floor Plan 1:100

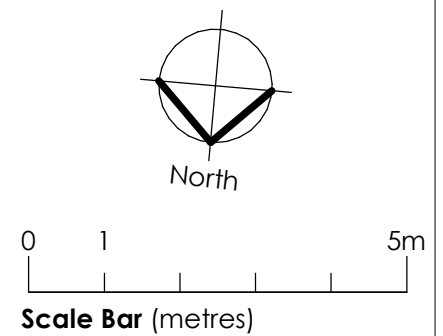

No	Amendments	Prep	Date
LCA Architecture & Planning Email: lx.chowdhury@gmail.com Tel: 07563 952231			
Project 119 Old Hall Lane Manchester M14 6HJ			
Title Existing Floor Plans			
Job No.	2525	Drawing No.	PL03
Amendment:	Scale @A3: as shown		
Status	PLANNING		
Auth.	CL	Date.	July 2025