



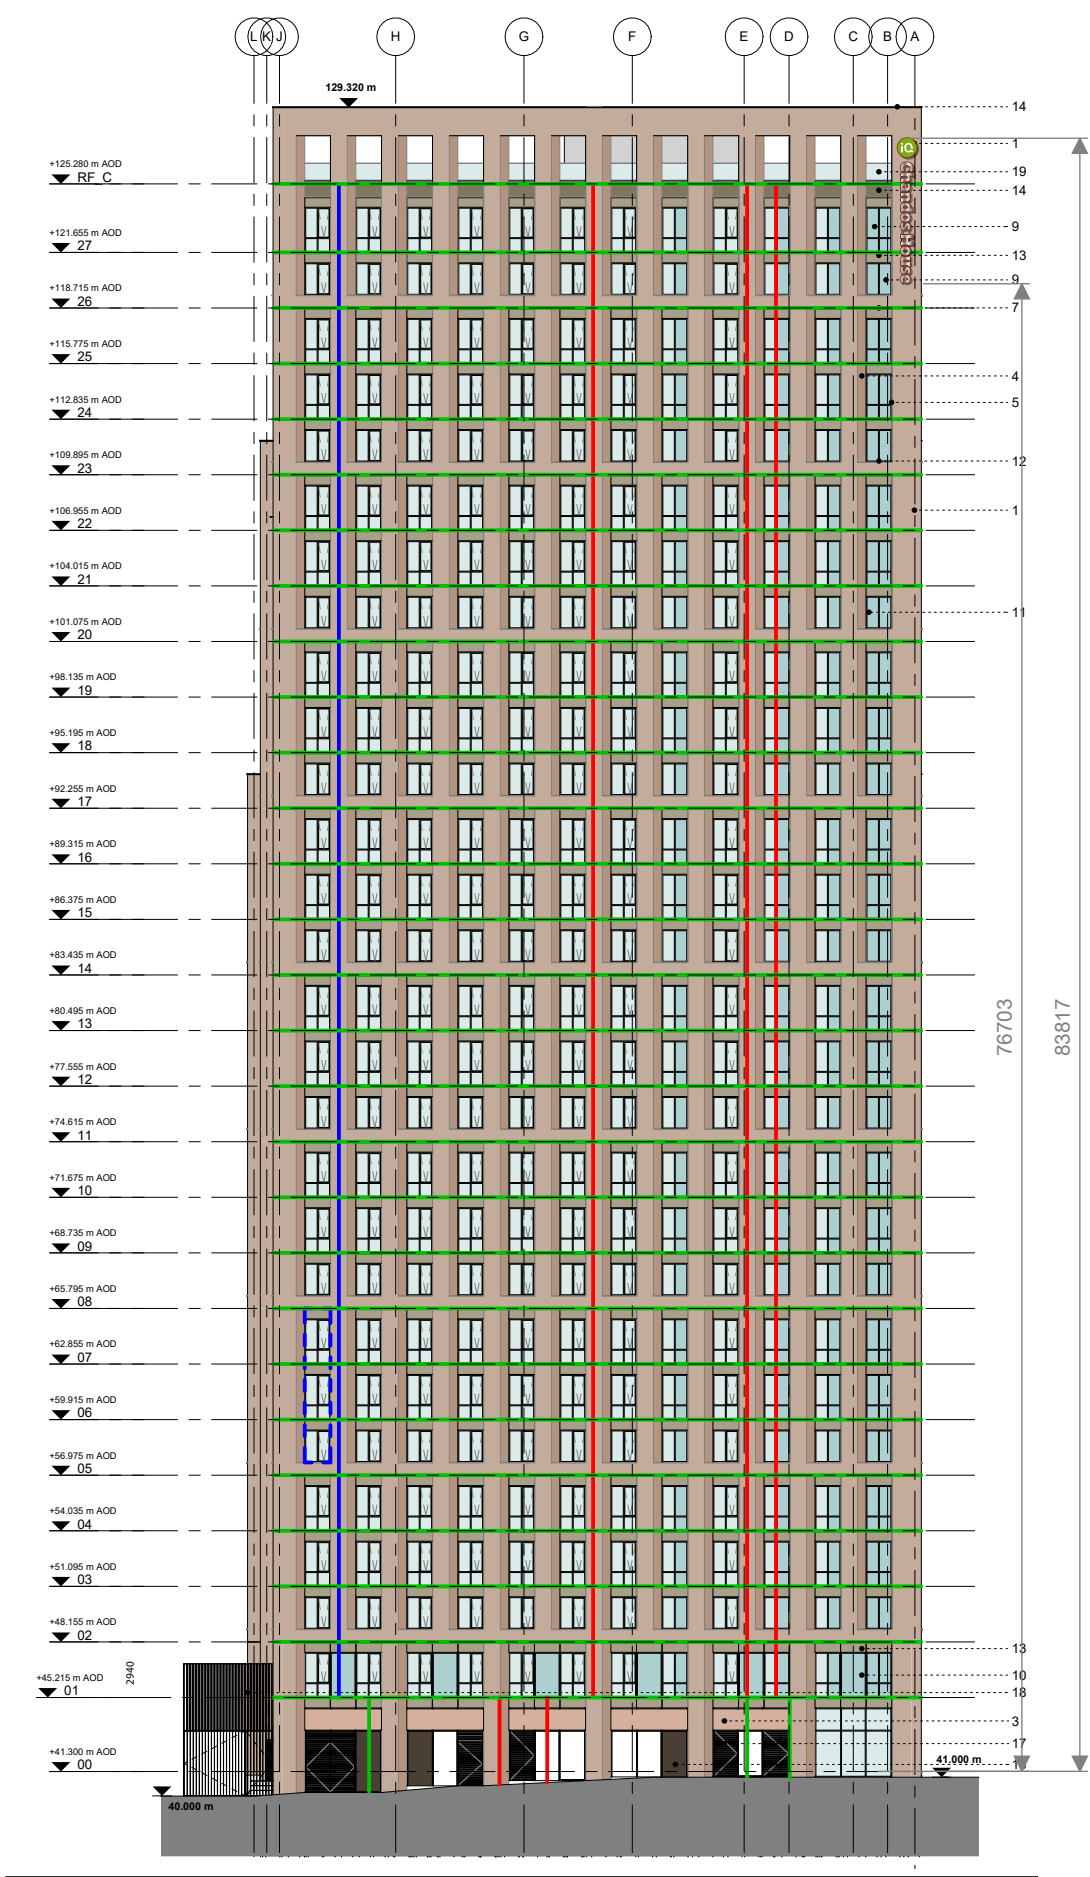

East Elevation - Block C
Scale 1:400 @ A3

Sign Type 1
1:50 @ A3

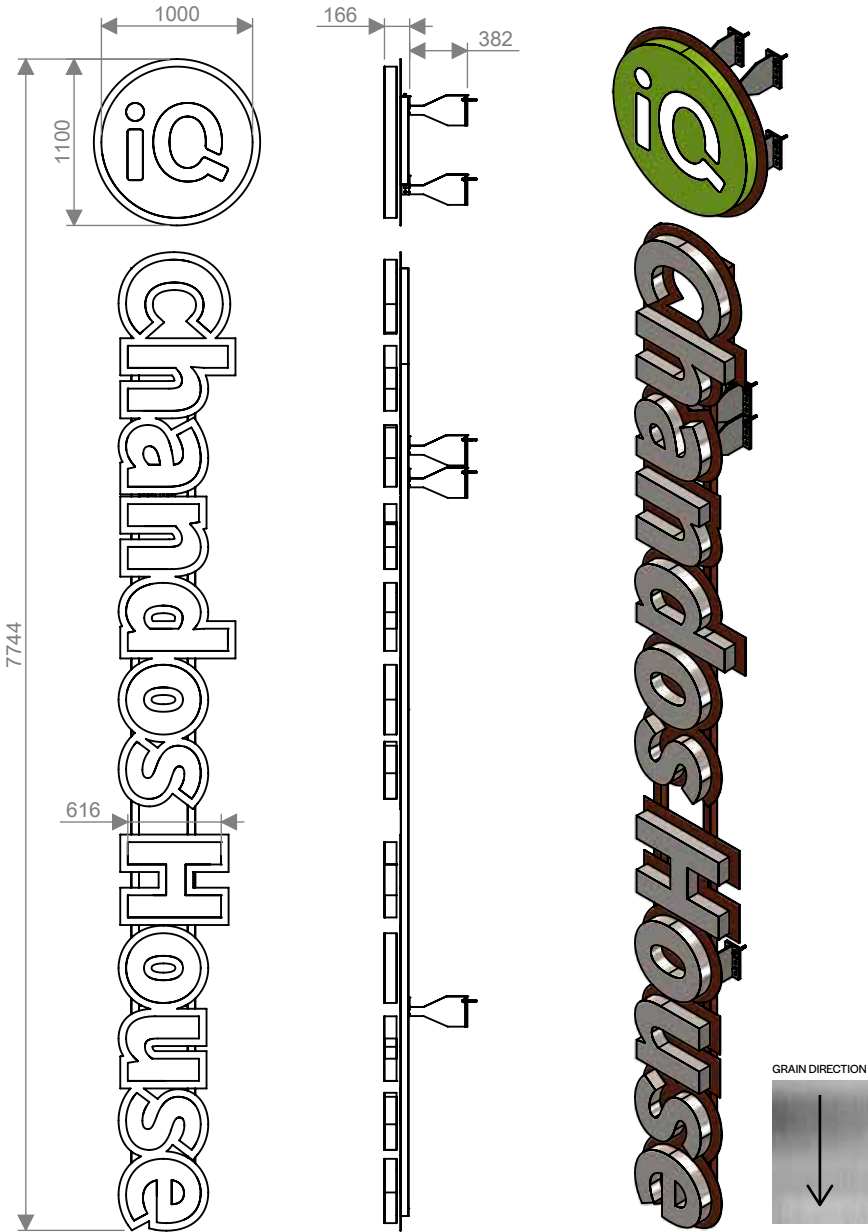

Roundel:
Face and halo-illuminated stainless steel built up logo with 80mm deep returns and Perspex opal acrylic back diffusers. Mounted on oversized 3mm ACM composite back plates, via 25mm long aluminium tube spacers. All is coated to match Pantone 376C

Letters:
Halo-illuminated letters with brushed stainless steel faces (grain direction perpendicular to the ground), welded to brushed stainless steel returns. Letters mounted to Perspex Opal 030 acrylic carriers/diffusers, and oversized 3mm ACM composite back plates using 25mm long aluminium tube spacers.

Framework:
Aluminium 6063 grade box section, coated RAL 8002 Matt finish.

Roundel	Framework/ backplates	Letters
NCS 1075G40Y	RAL 8002 Matt finish	Brushed Stainless Steel

Power Requirement 13 Amp fused spur (By Others)	
Illumination: Static, internal with dimmable LED modules 5000Kv - To not exceed 600Lux	
Reinforce Pattress Required - Reinforce bracketry system	
Fixing Method Bolts and Nyloc nuts	
Weight Approx. 130Kg	

P01	27.08.25	INITIAL DRAWING ISSUED						
XSIGN JOB NUMBER			SCALE					
58285			VARIES/AS INDICATED					
CLIENT								
BOWMER AND KIRKLAND								
VISUAL NAME			DRAWN BY					
IQ STUDENT - ECHO ST. - TYPE 1 PLANNING DRAWING			DGR					
PROJECT	ORIG.	SYS	LEV	TYPE	ROLE	DRG	REV	STAT
63073	XSI	ZZ	ZZ	DR	Y	7070	P01	S3