


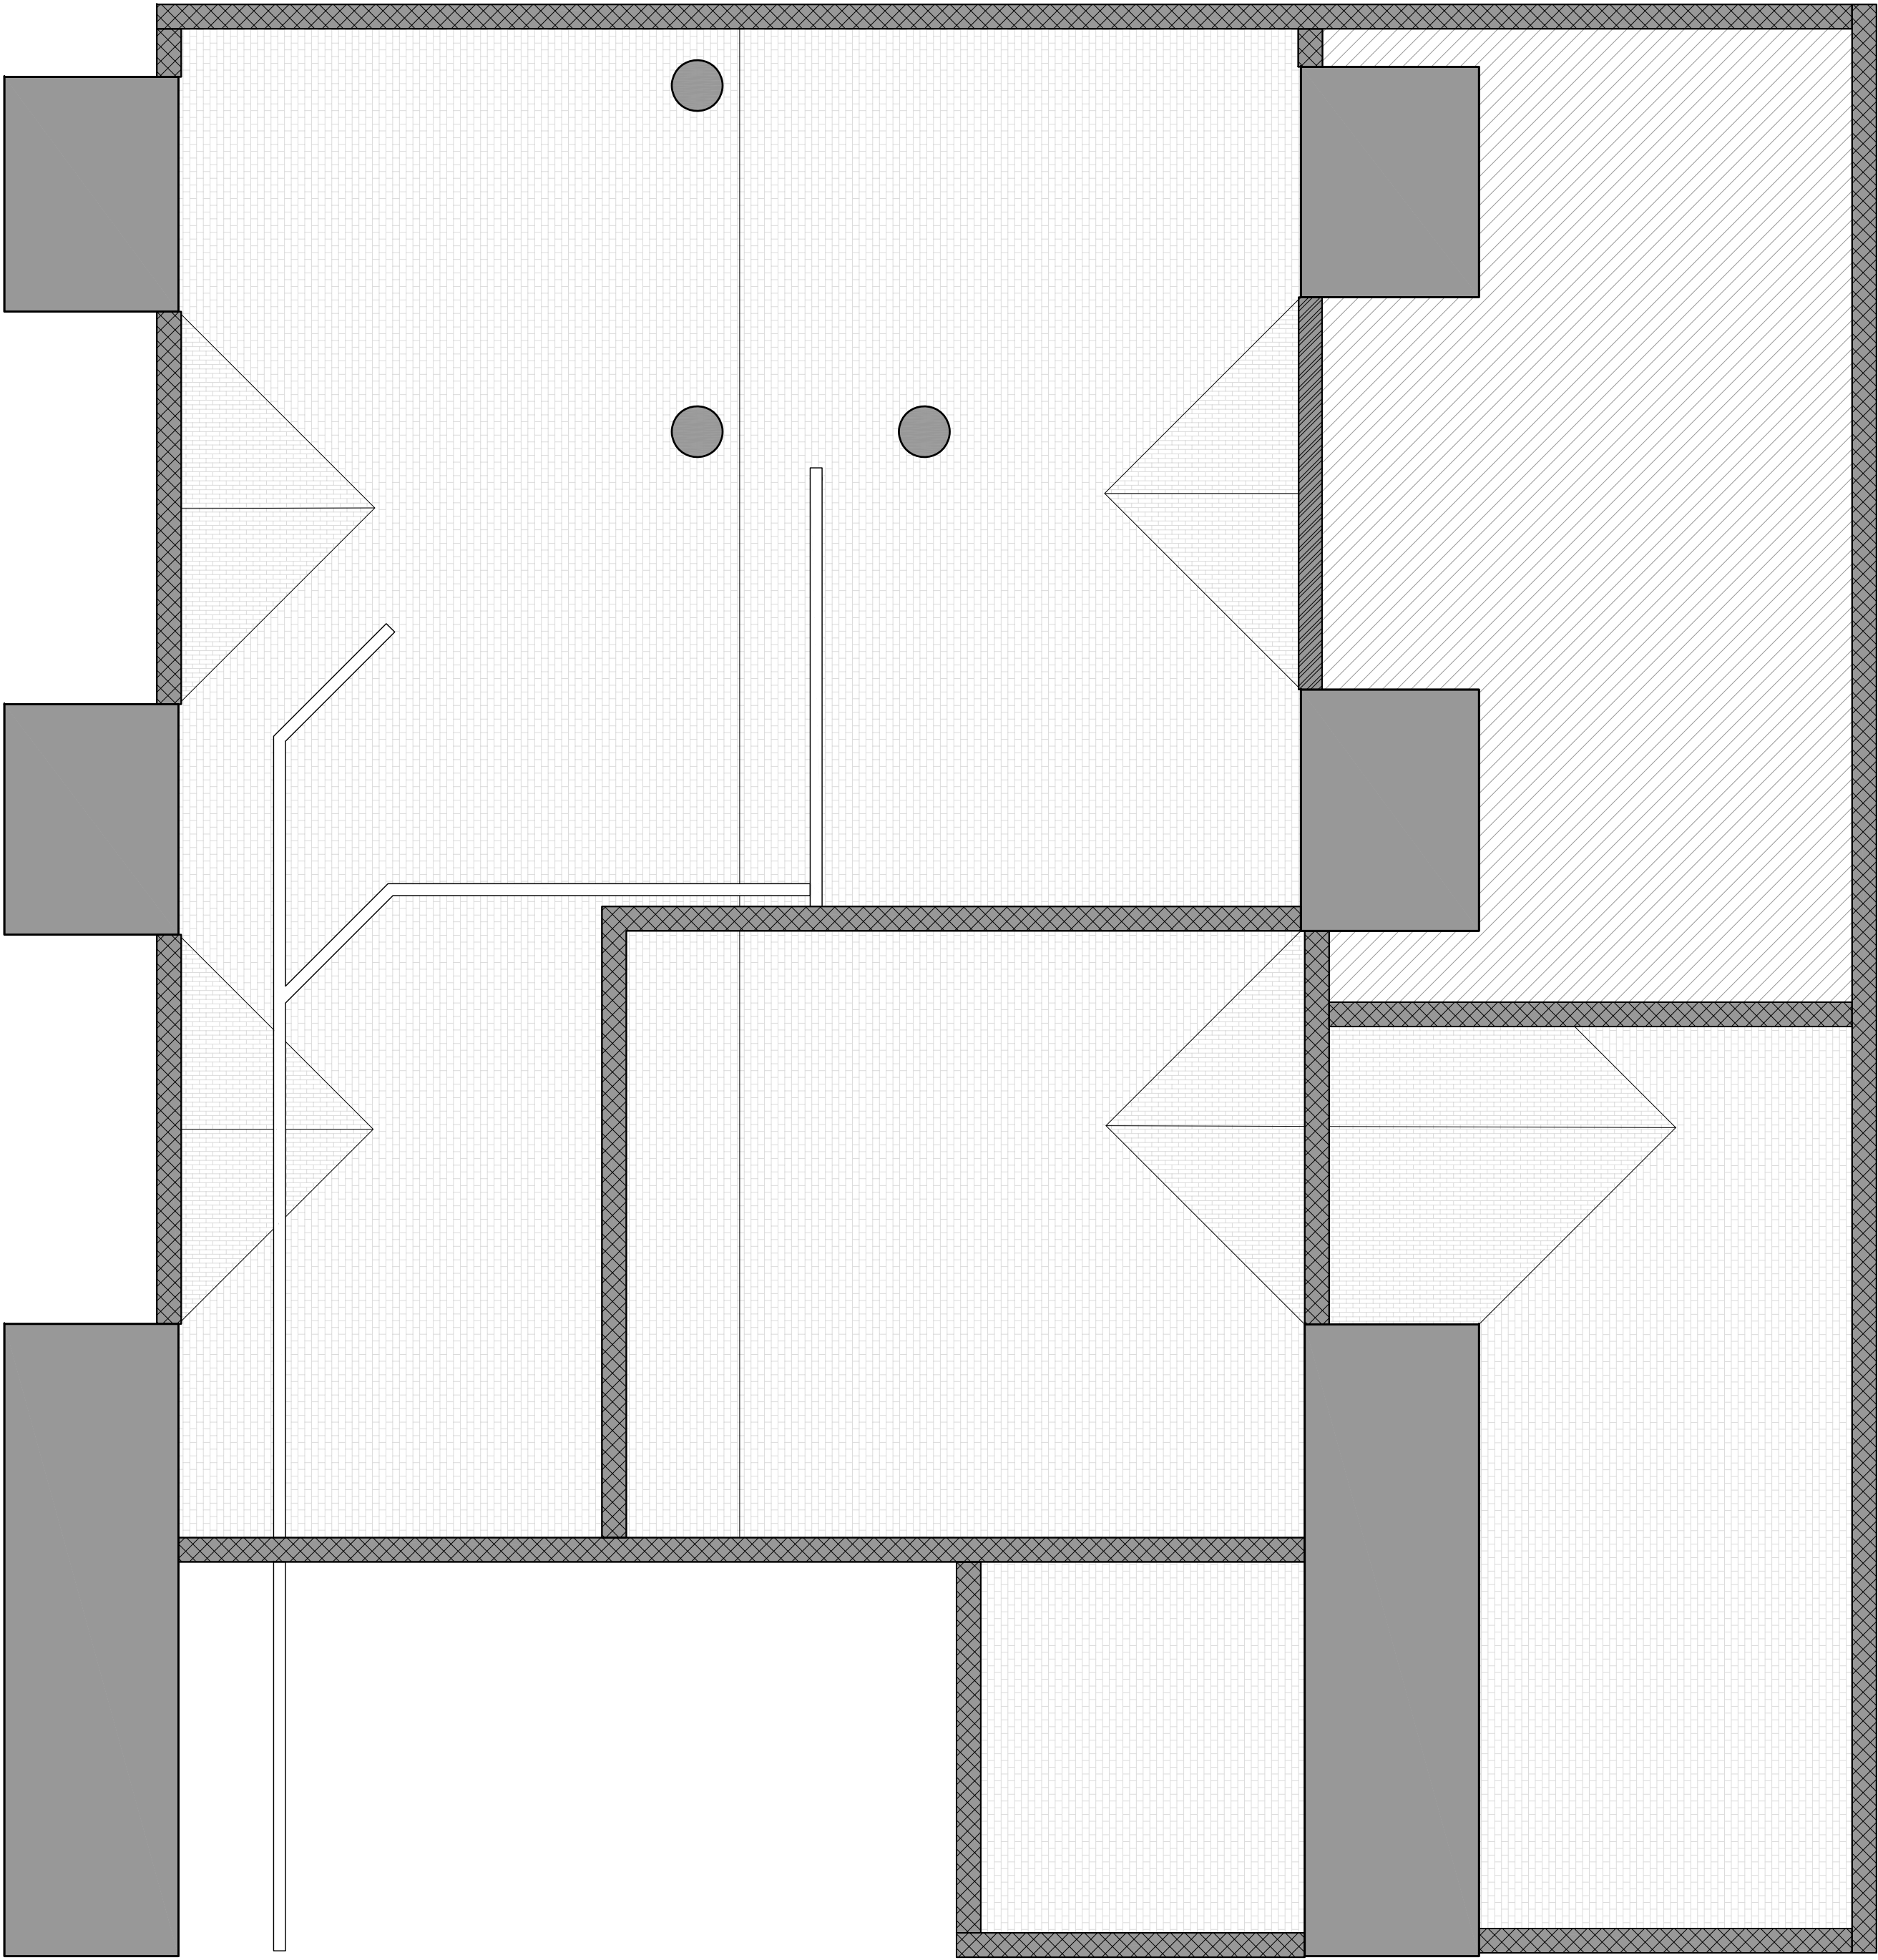

Existing Reflected Ceiling Plan Plan
Scale 1 : 50

©
DO NOT SCALE. Use figured dimensions only. Contractor is to check all dimensions before commencement of works. This drawing is copyright. This data to be used as a guide only - not as live data. This drawing must only be used for the purpose for which it is supplied.

/	09/09/25	SJ	LISTED BUILDING CONSENT	AF	RS
no.	date	by	revision details	Ckd	App

S T R A L A architects
3rd Floor, 9 Stevenson Square
Northern Quarter, Manchester, M1 1DB
Tel: 0161 236 5866
E: office@strzarch.co.uk



project
ELR: CMP2. MILEAGE: 188m 70ch. OS Ref: SJ847978
PICCADILLY RAILWAY STATION

drawing status
LISTED BUILDING CONSENT

drawing title

EXISTING REFLECTED
CEILING PLAN

drawn by	date	checked by	date
SJ	09/09/25	AF	09/09/25

Network Rail dwg no.	scale	sh1 size
	1:50	A1

consultant dwg no.	revision no.
3419-LBC-007	/