
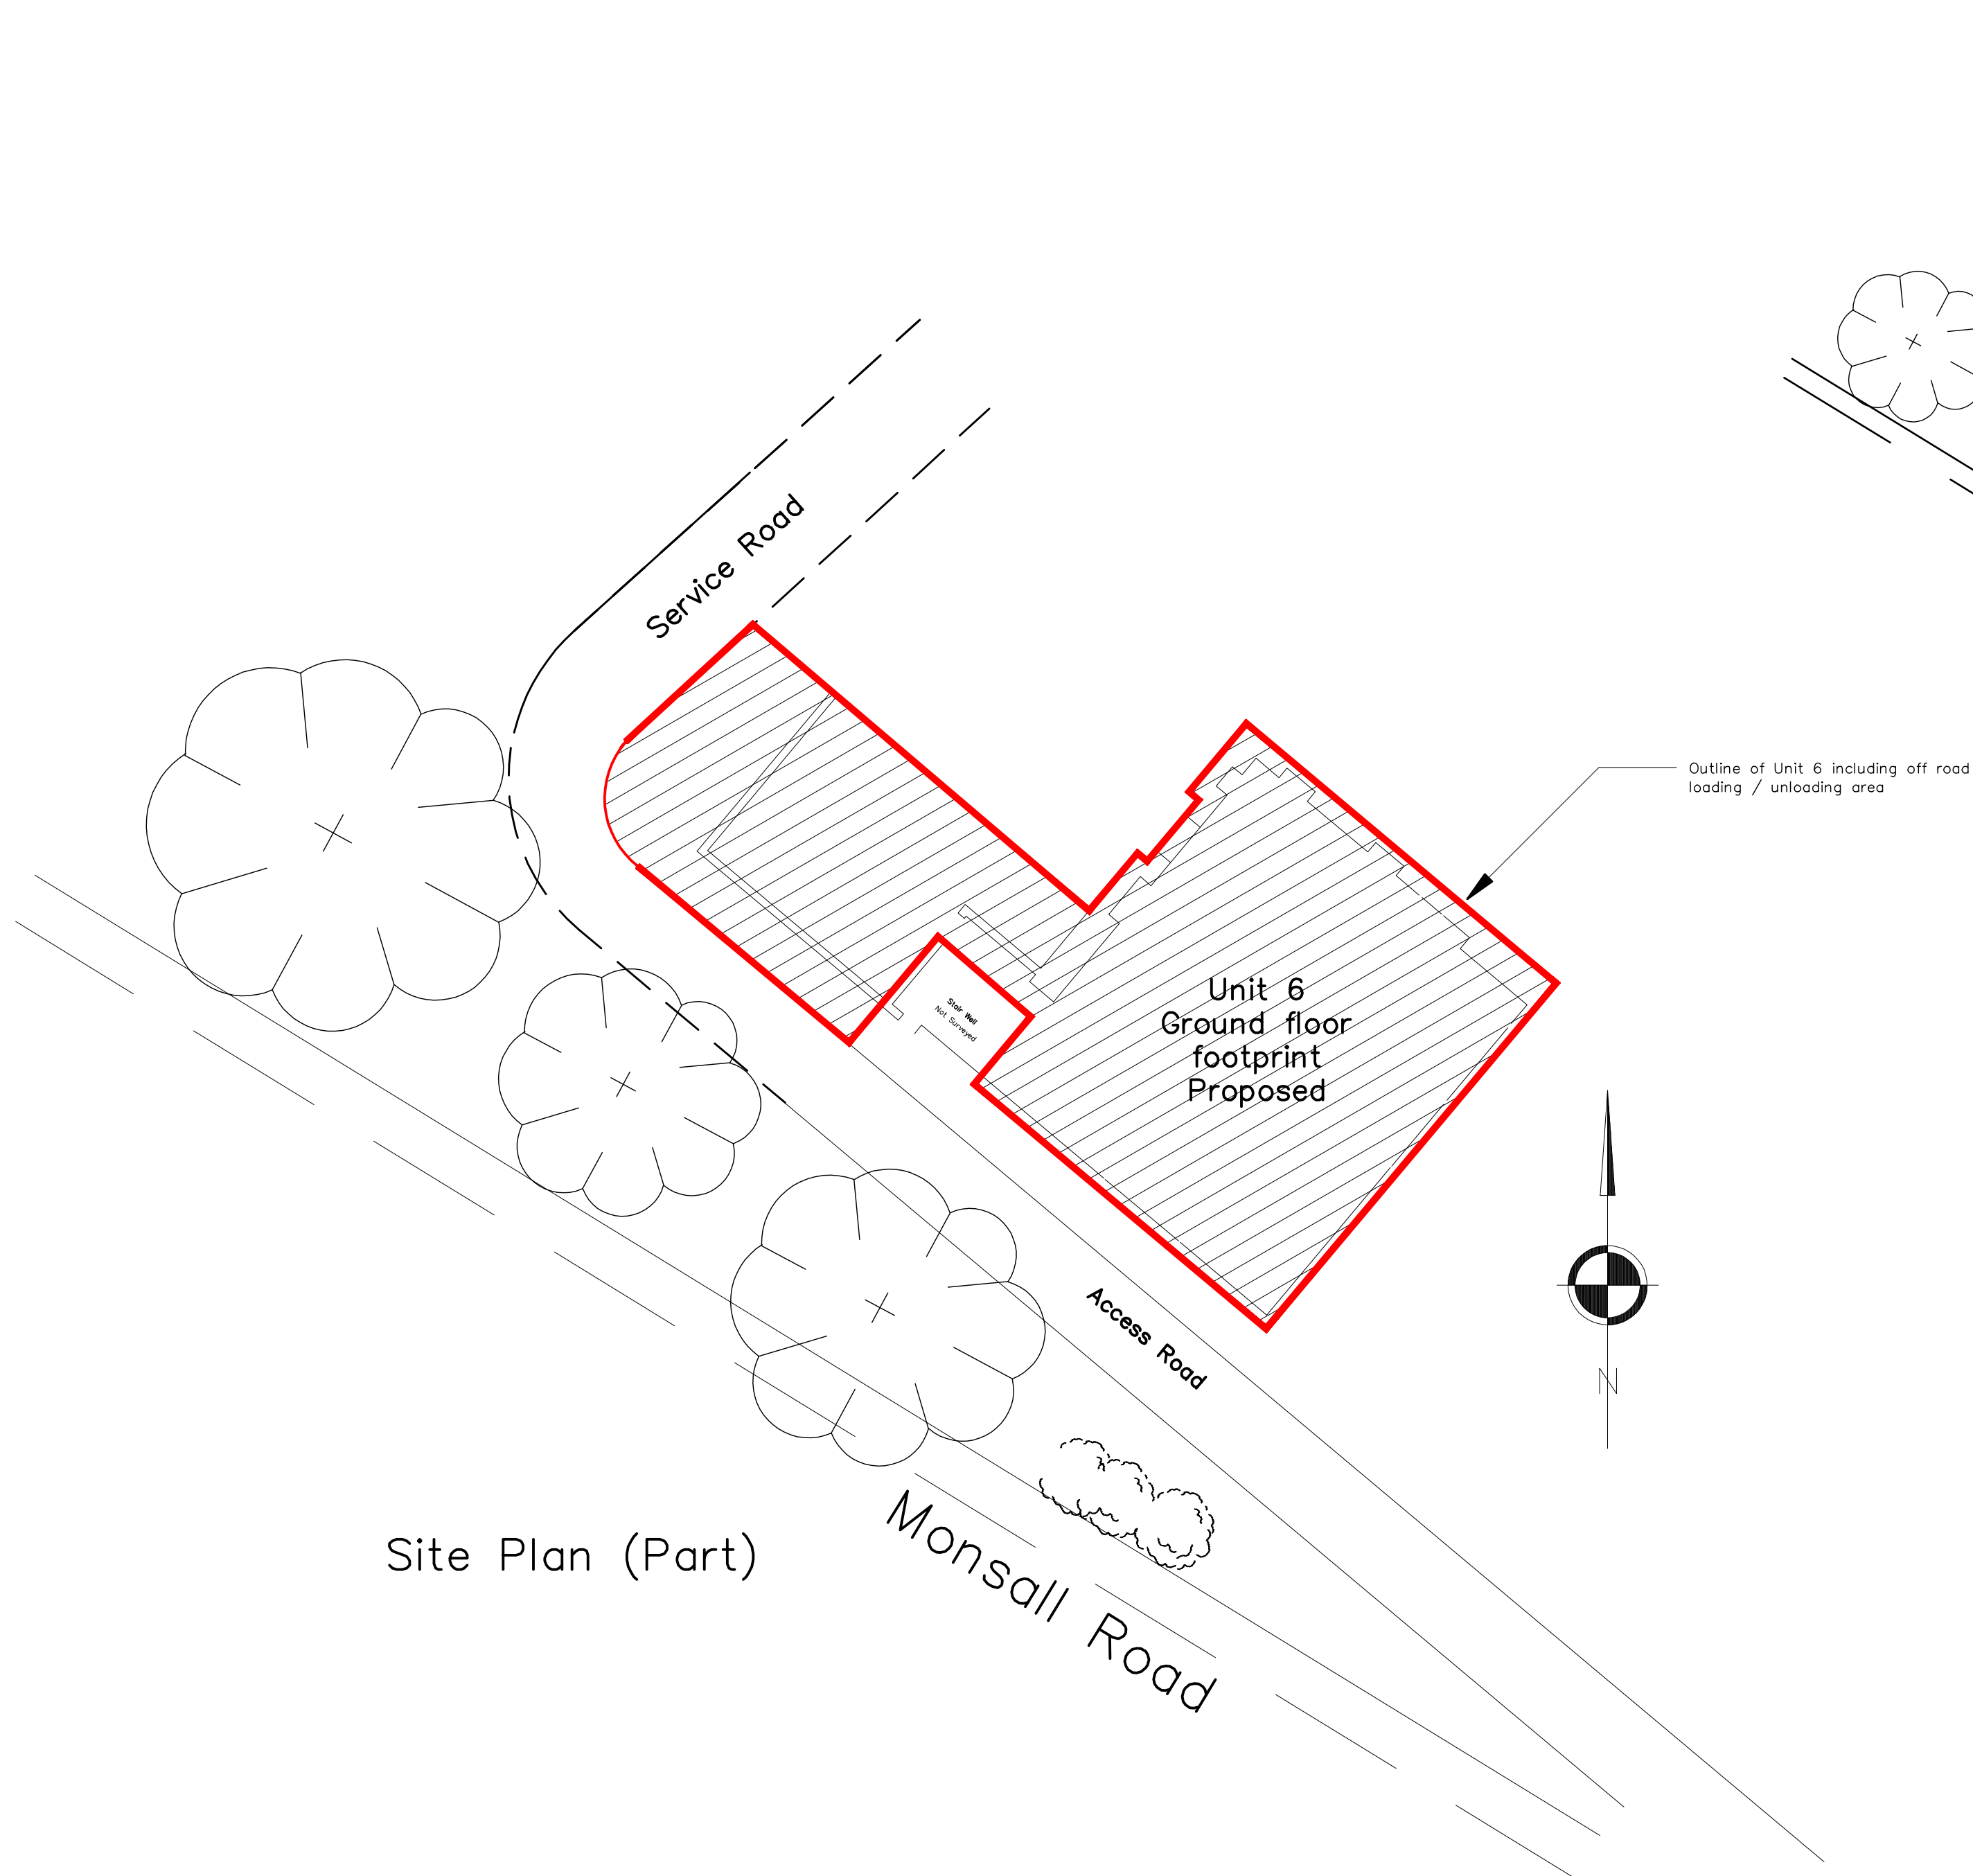


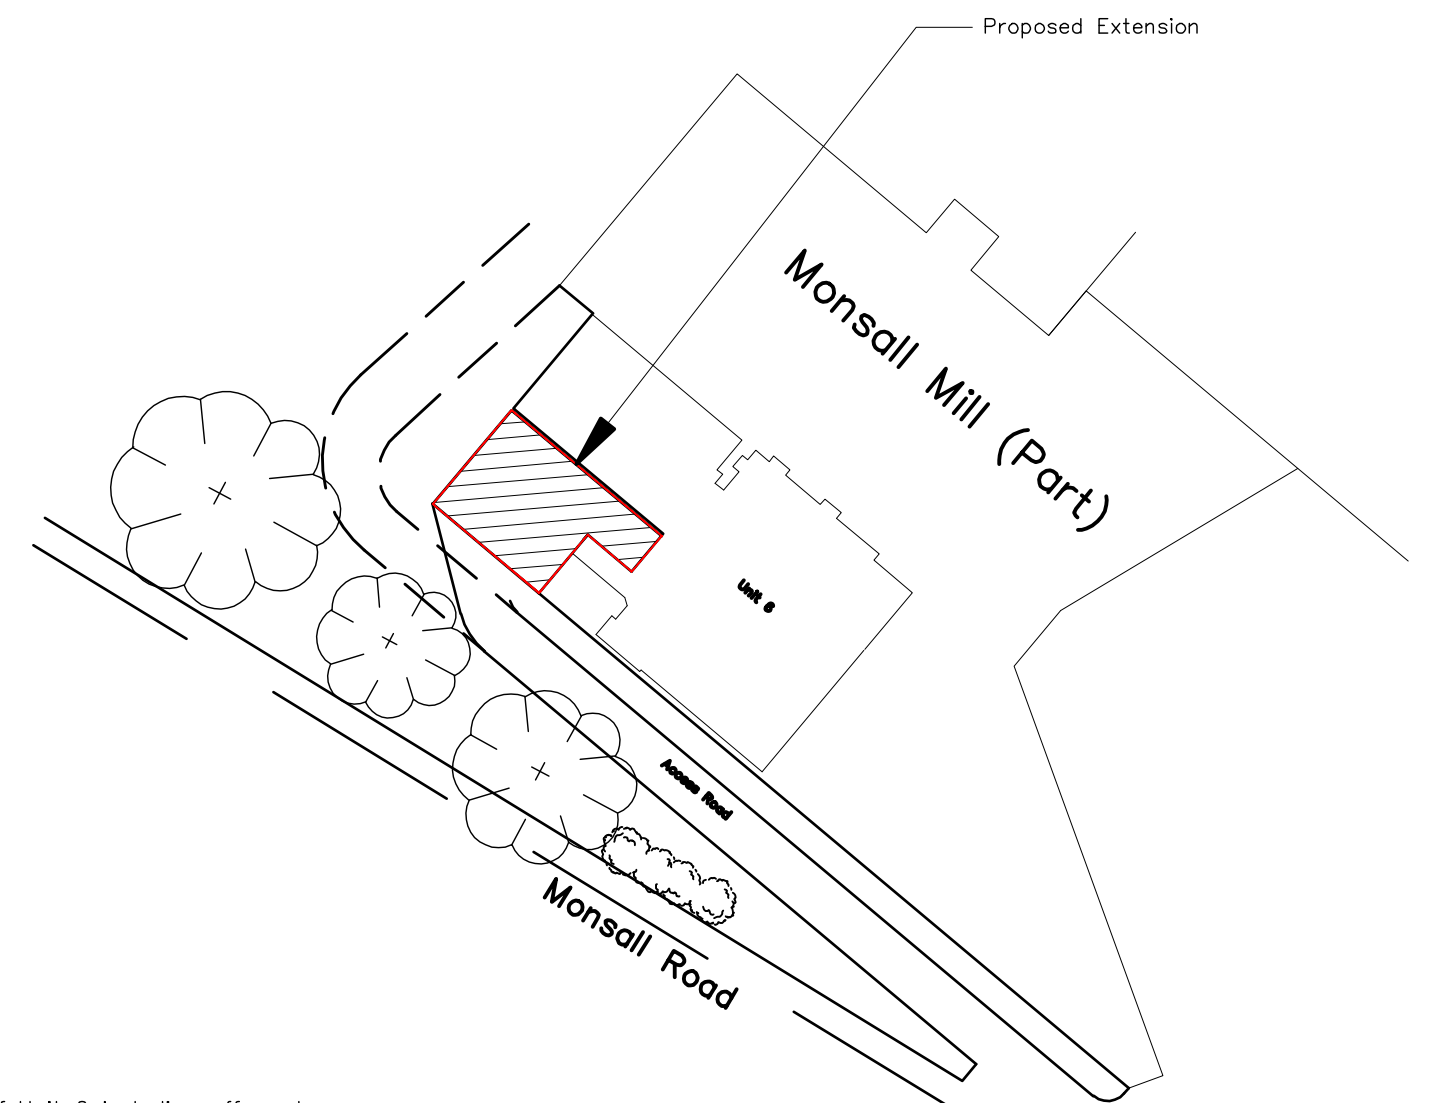

Site Plan (Part)

Site Plan (Part)

Rev E
Updated to as requested
6th October 2025

Rev D
Updated to as requested
11th August 2025

Rev C
Updated to include the bin
storage area.
29th January 2024


Rev B
Reference made to the provision
of a car charging point
13th December 2023

Proposed Development Unit 6A

**MONSALL MILL
MONSALL ROAD
MANCHESTER
M40 8NQ**

**Prepared by:-
A & S INMAN (Designs) Ltd.
24 GRANGETHORPE ROAD
URMSTON
MANCHESTER
M41 9HT**

Phone / Fax 0161 747 7433

 

Scale 1:200 @ A2
Scale 1:500 @ A2

Drg. No. 1821 / 05 / 22 Sht. 8

E