


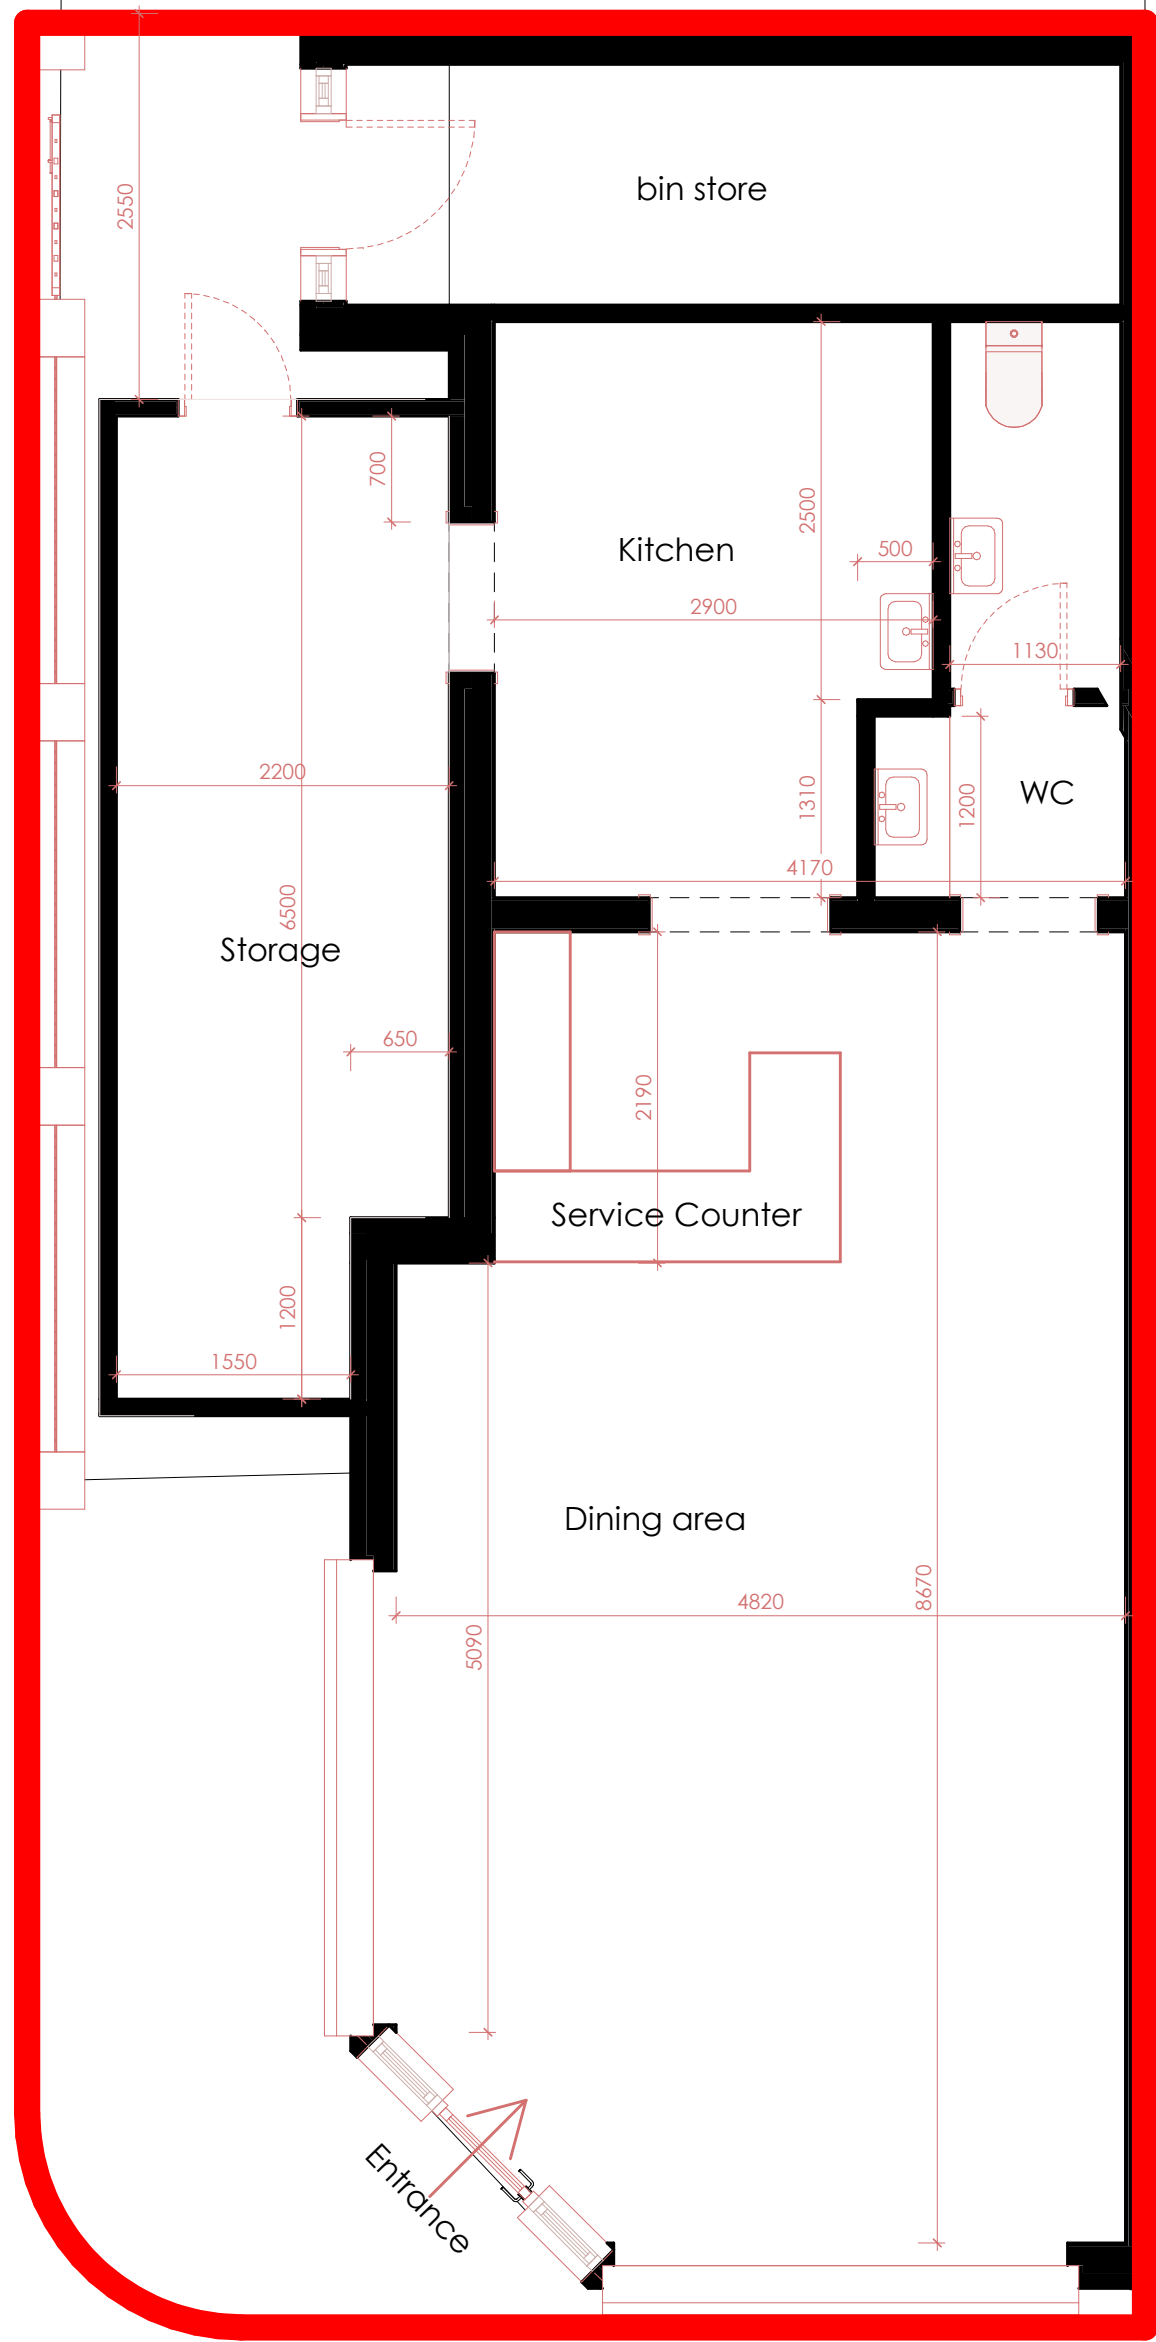

Rev	Description	By	Date
-----	-------------	----	------

MUSE
Architects

303 Great Western St
PROJECT:

Existing Floor Plan


DRAWING TITLE:

Planning


DRAWING STATUS:

DRAWN:	SK	CHECKED:	MM
--------	----	----------	----

APPROVED:	MM	DATE:	01-10-25
-----------	----	-------	----------

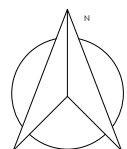

SCALE 1 : 50

 

1 : 50	180_MA-A02	REV:
SCALE:	DRAWING NUMBER:	(A2)