




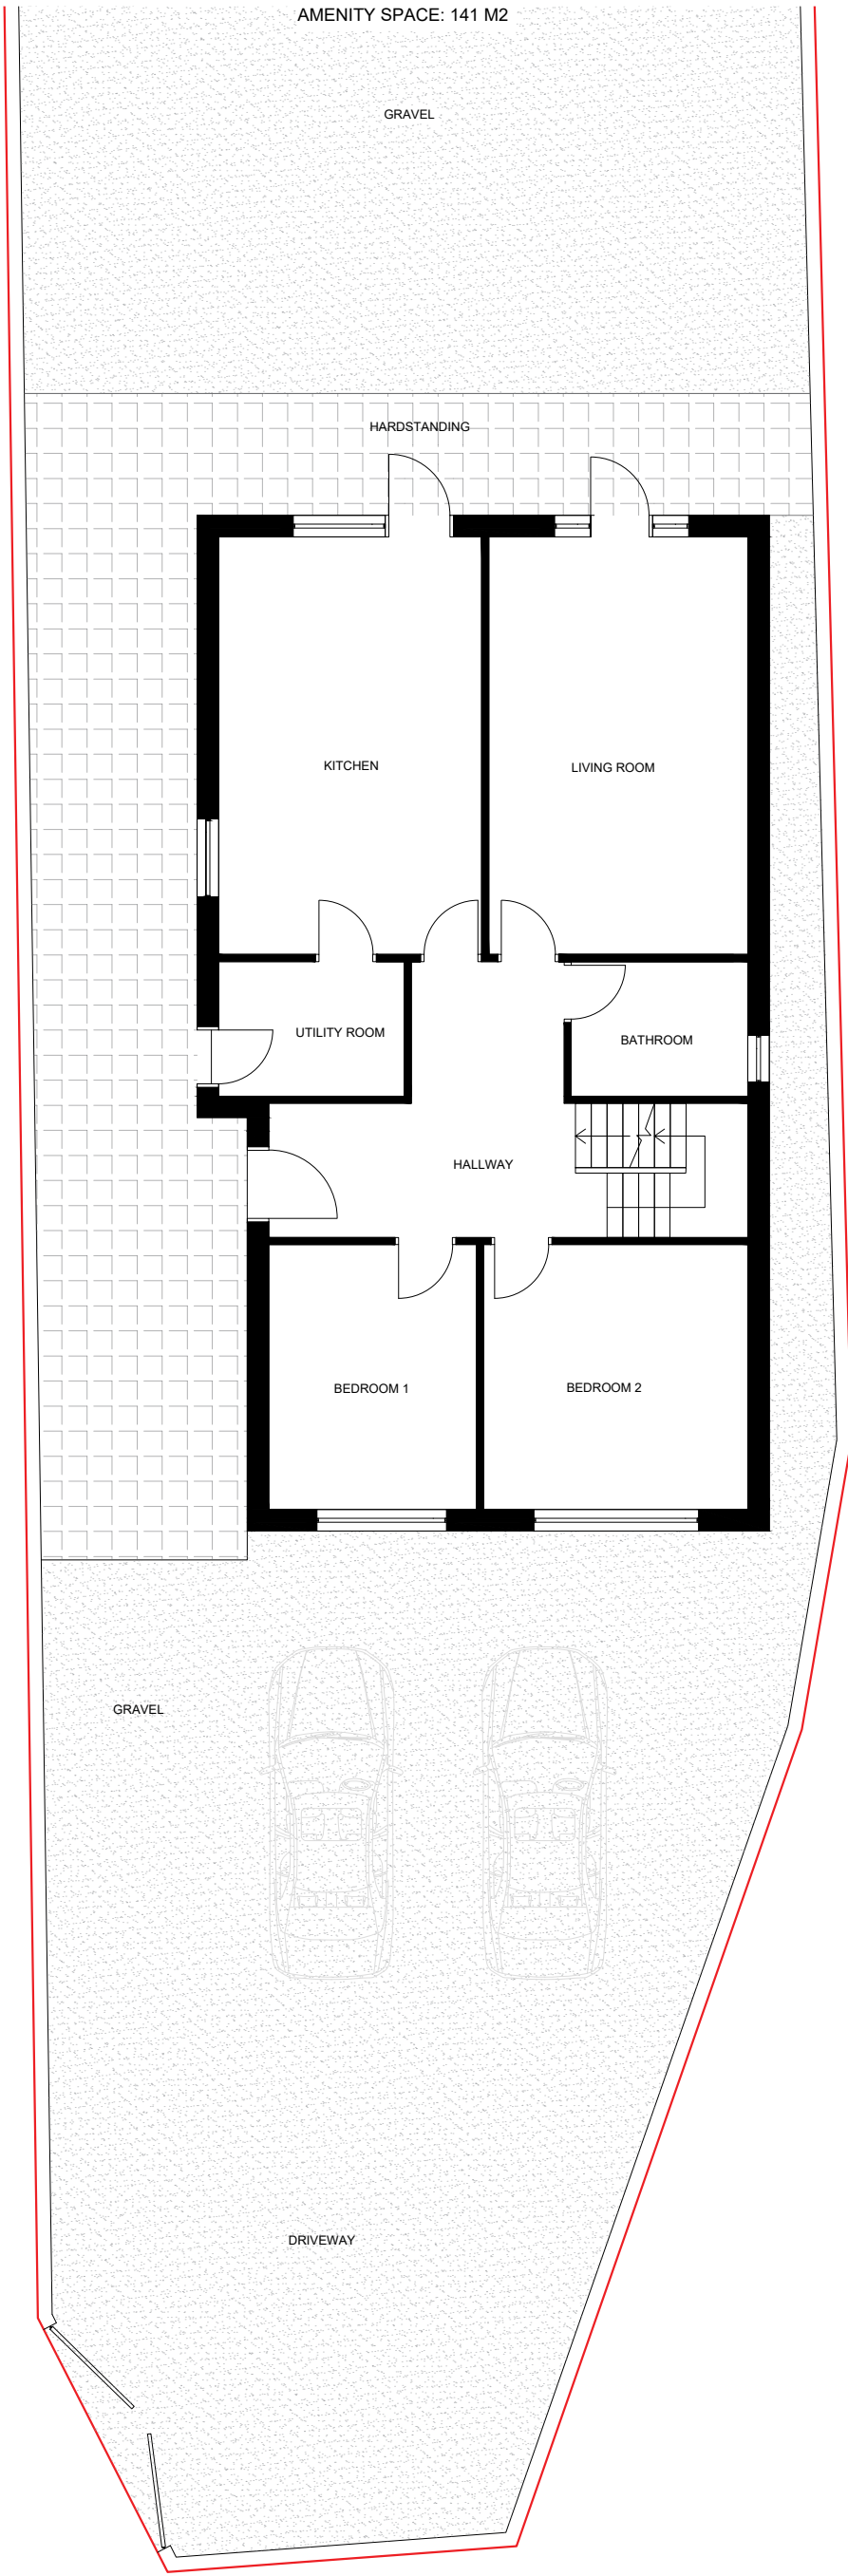

Proposed Ground Floor Plan

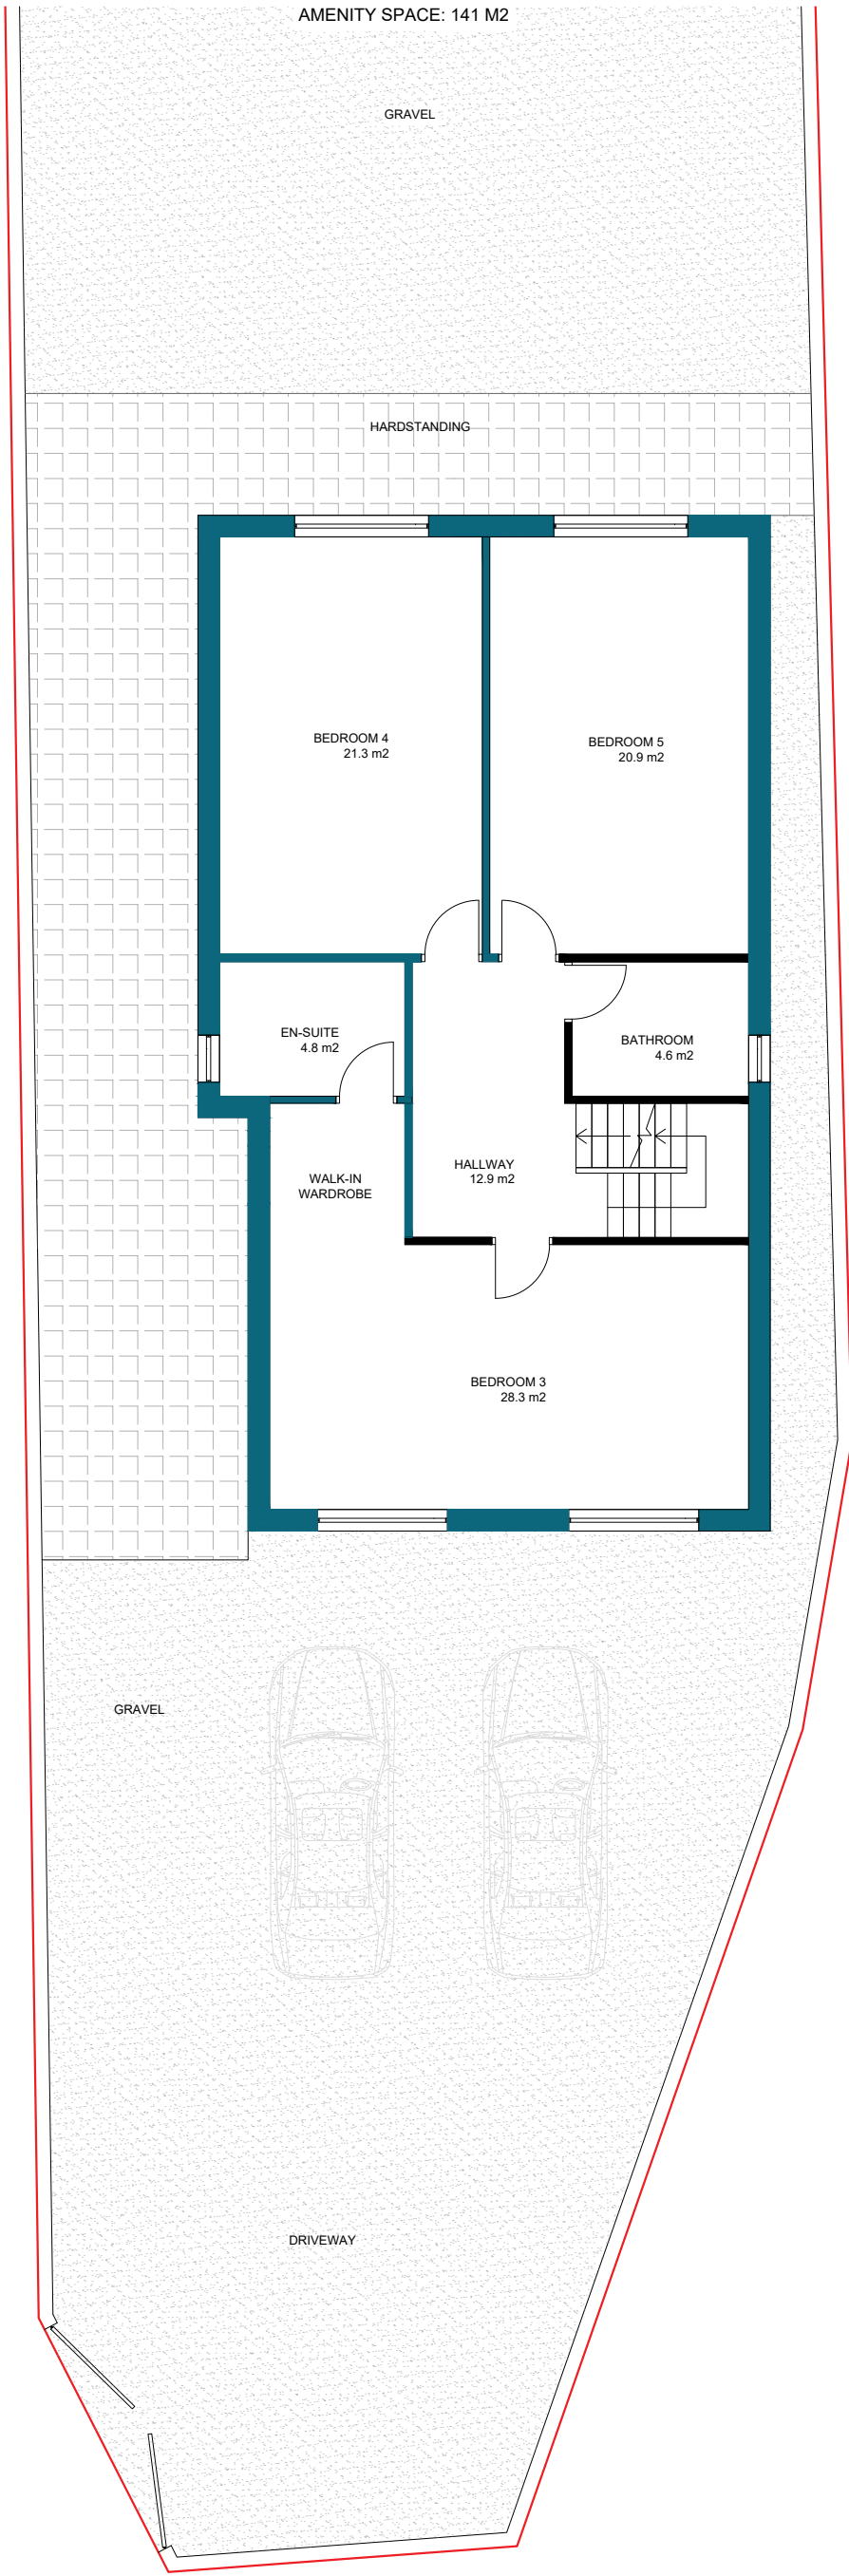


Proposed First Floor Plan

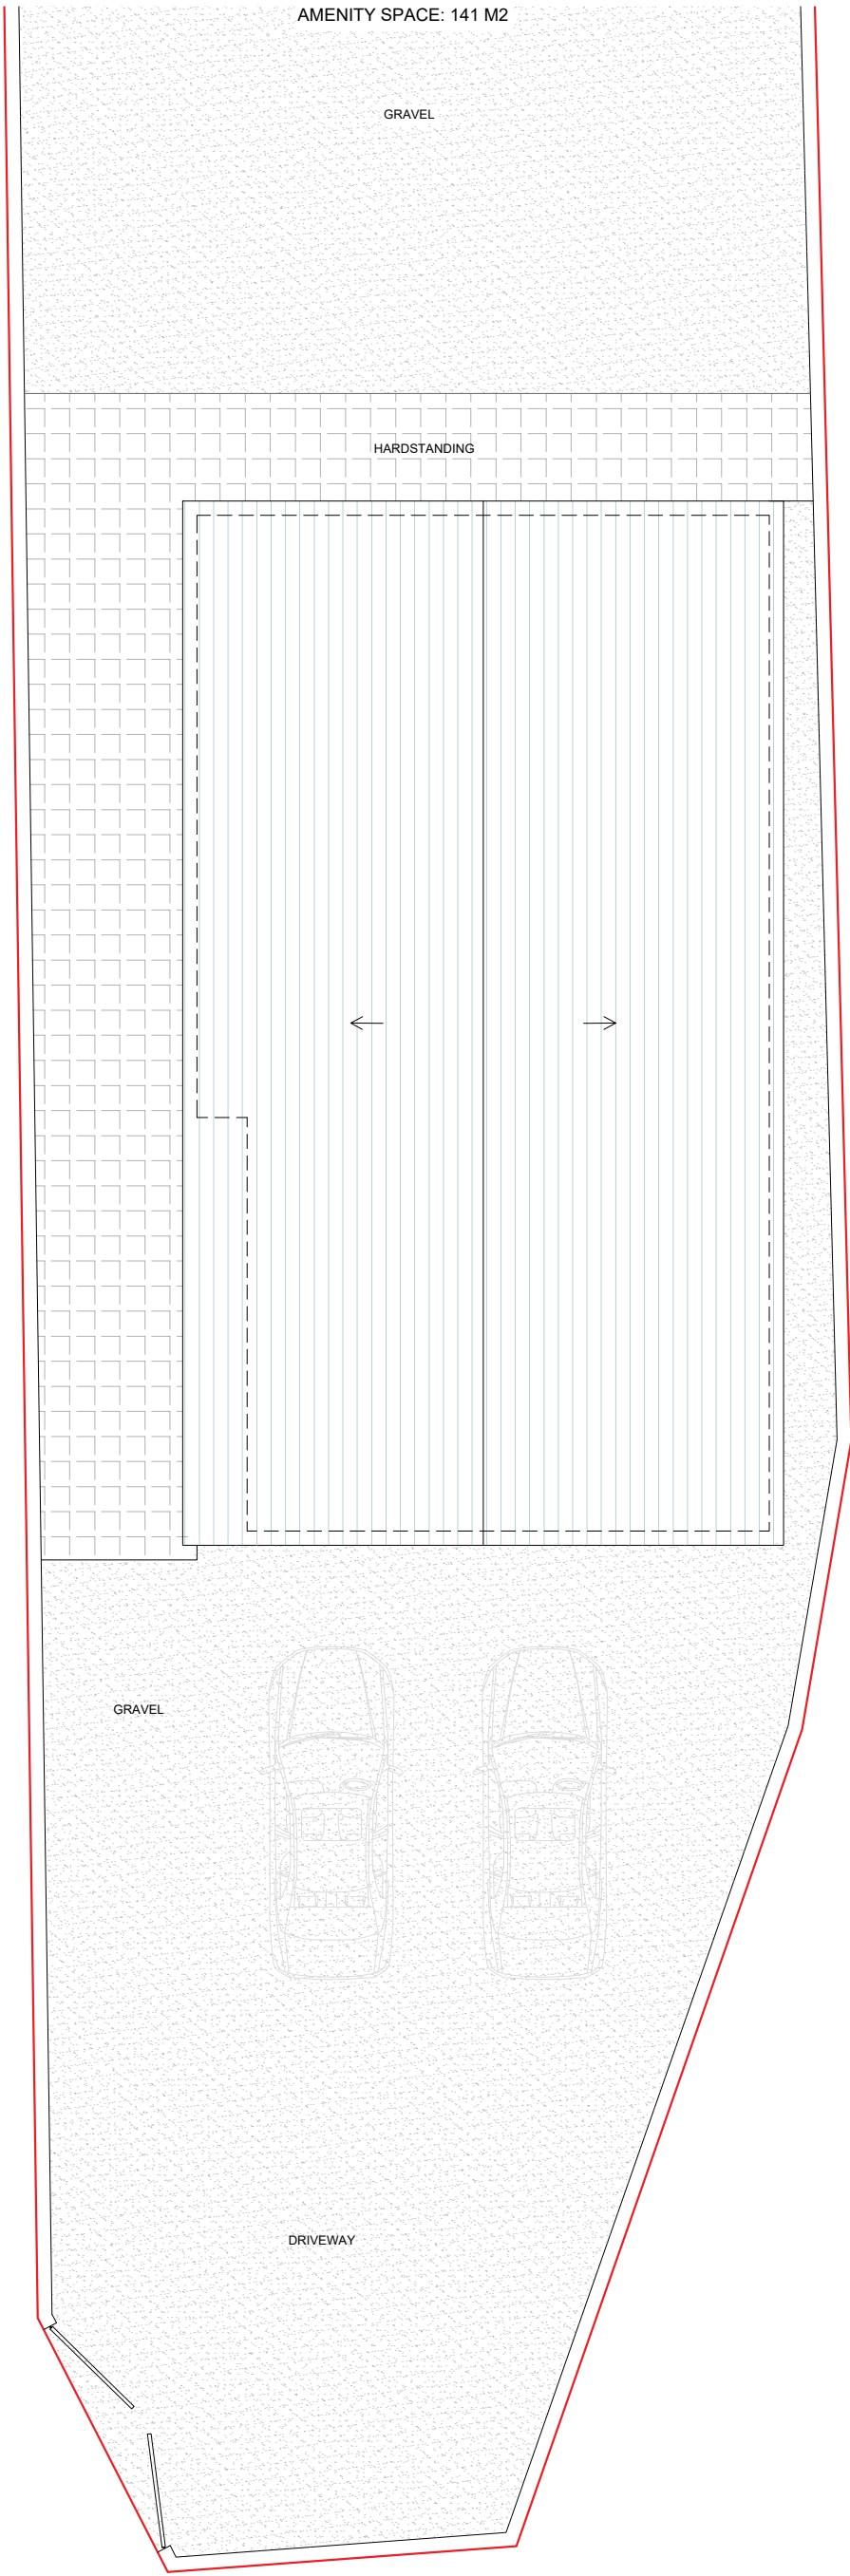

Proposed Roof Plan

Any dimensions shown should be checked on site and discrepancies reported to the Architect prior to construction. Designs are not coordinated with engineer projects. Do not scale for construction purposes.

 

Existing Proposed

Drawing Name
Proposed Plans

Project Address
**21 Victoria Terrace,
Manchester M12 4LB**

Drawing No.
**21VictoriaTerrace_
ProposedPlans_V3**

Scale
1/100 at A2

Designer
EC

Date
07.07.2025

Drawing No.
05

Revision
V3



Planning By Design Ltd
www.planning-by-design.co.uk
hello@planning-by-design.co.uk