




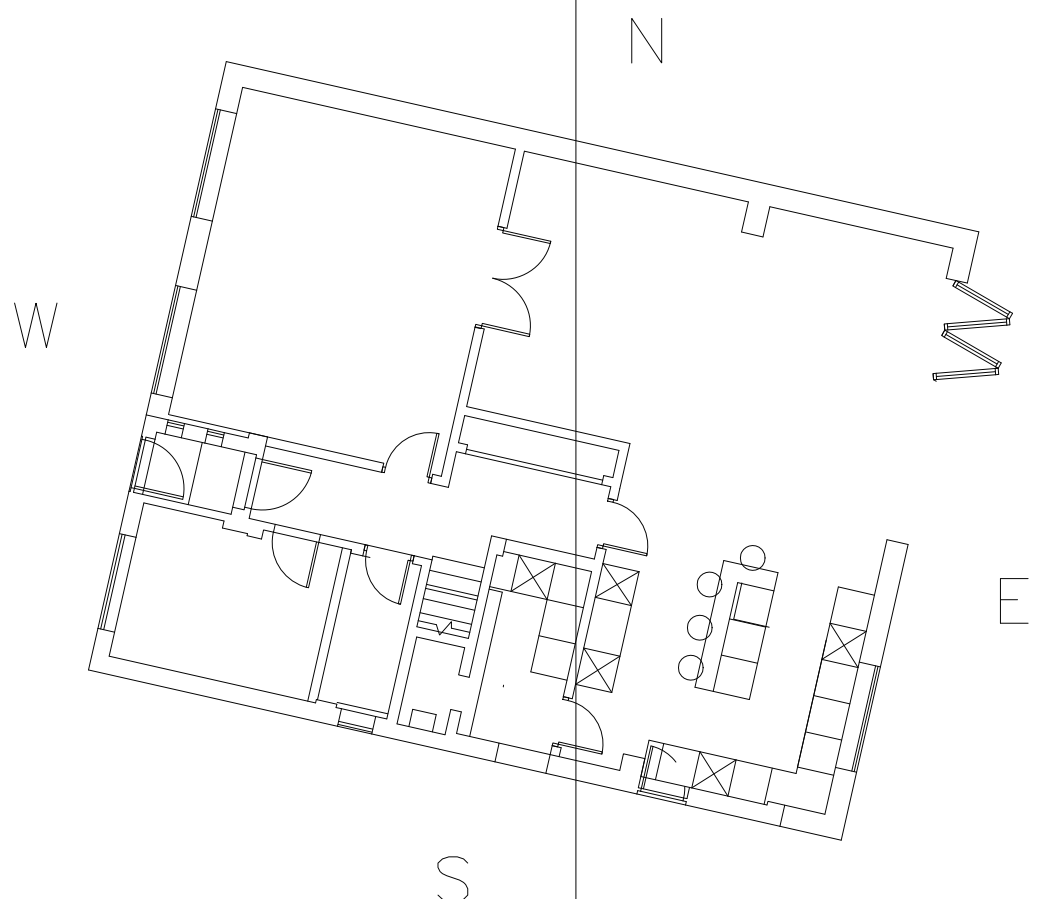

Proposed West Elevation

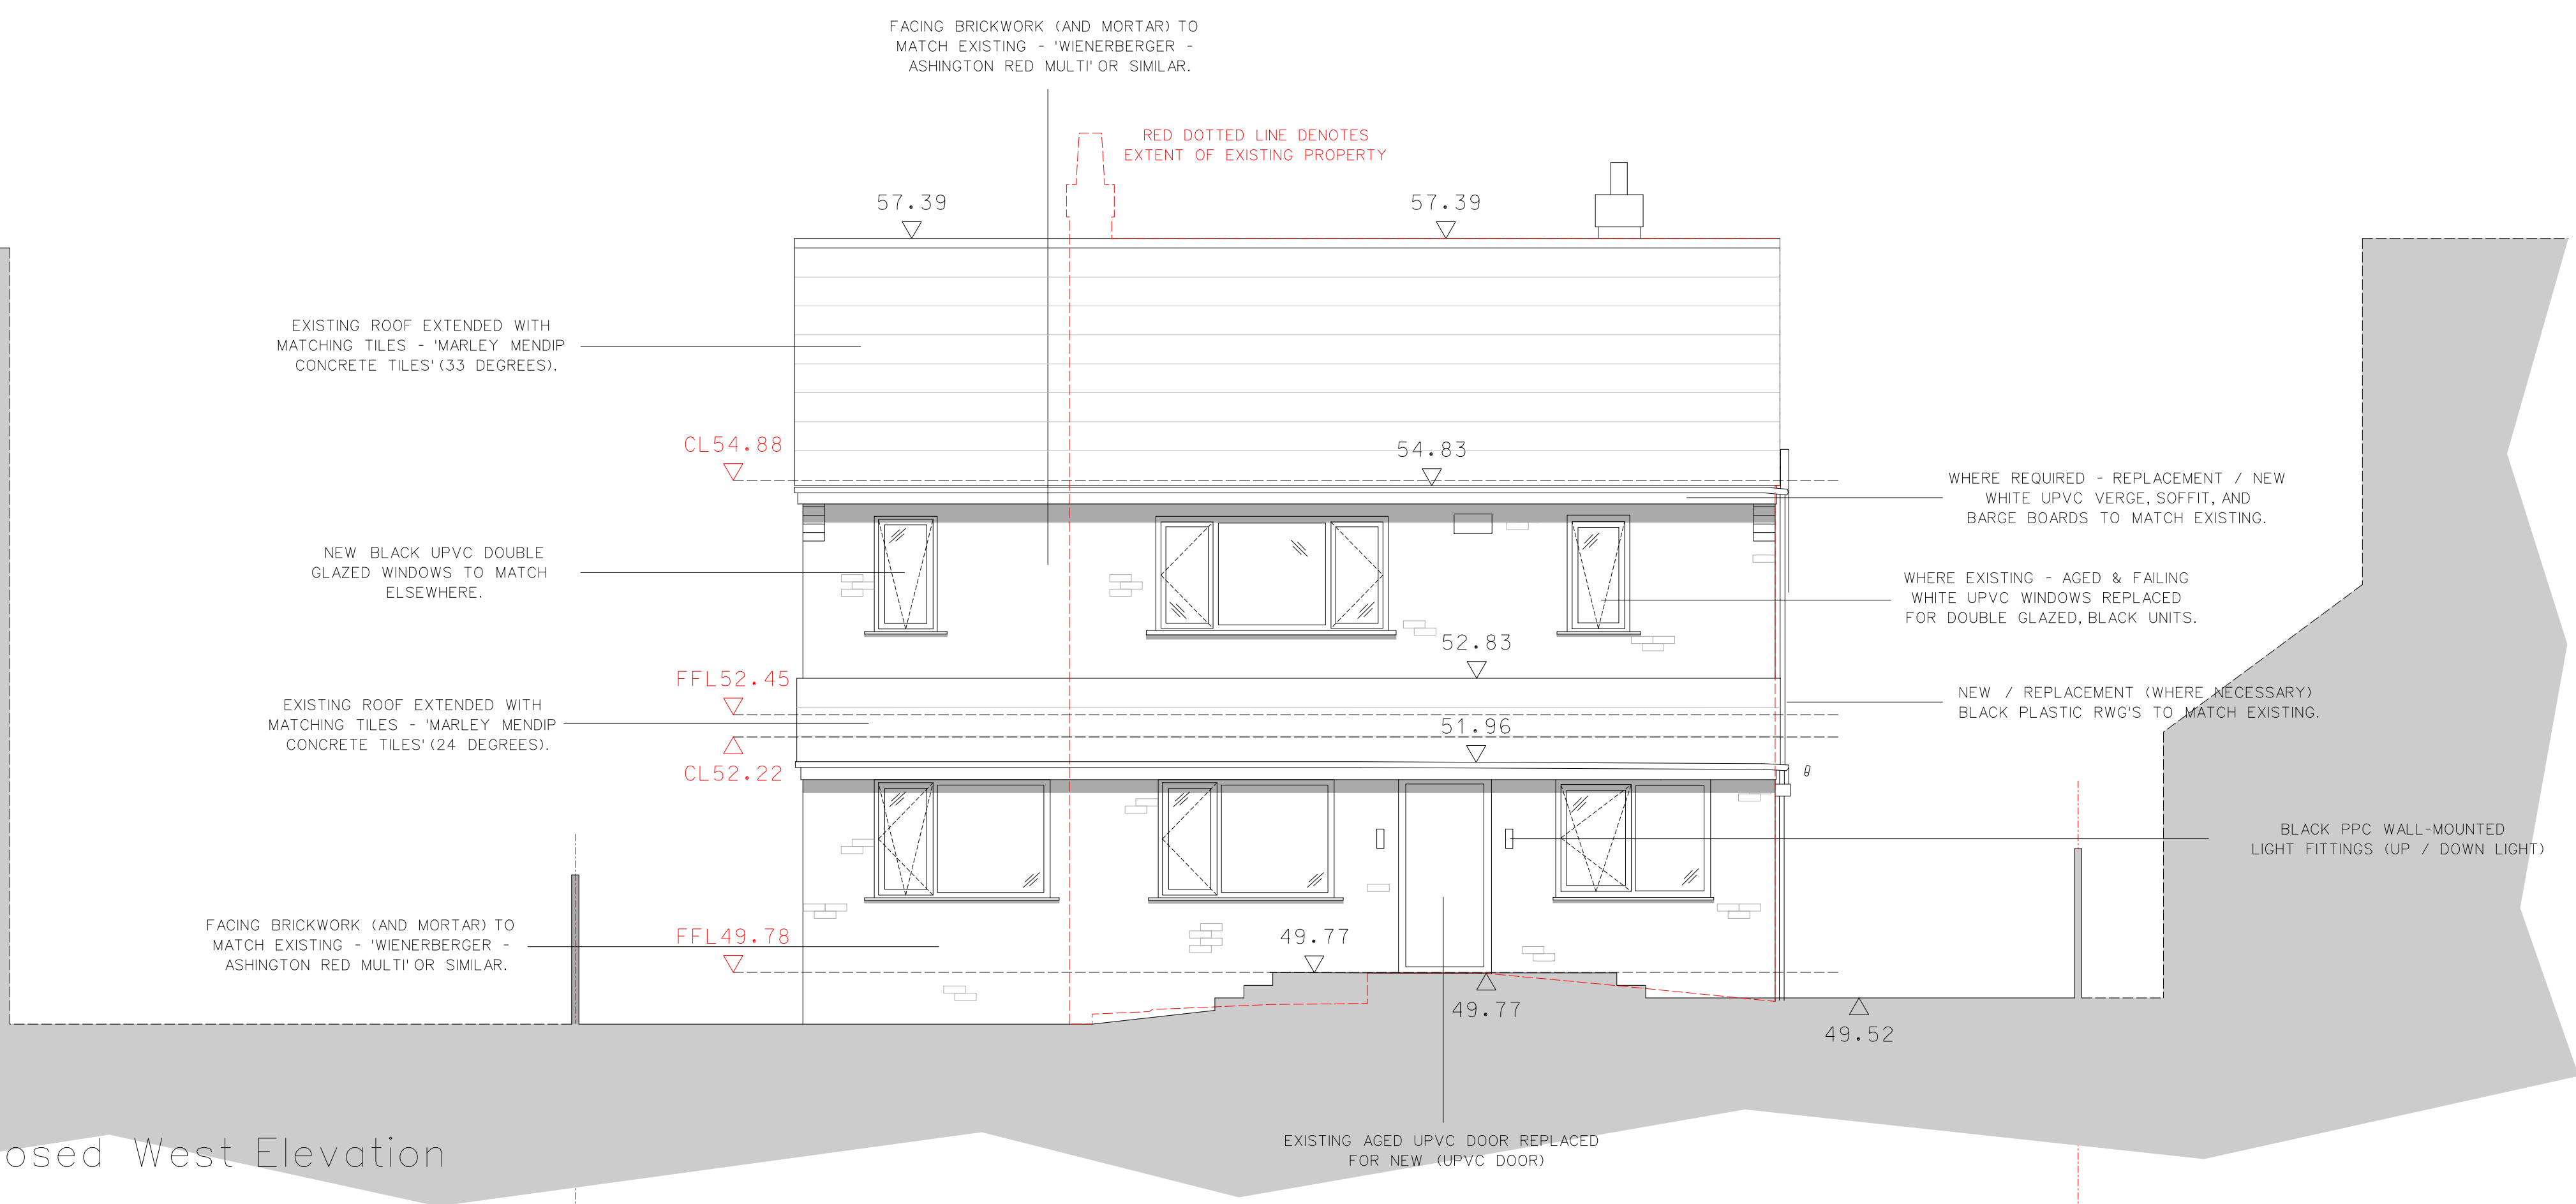

Proposed South Elevation

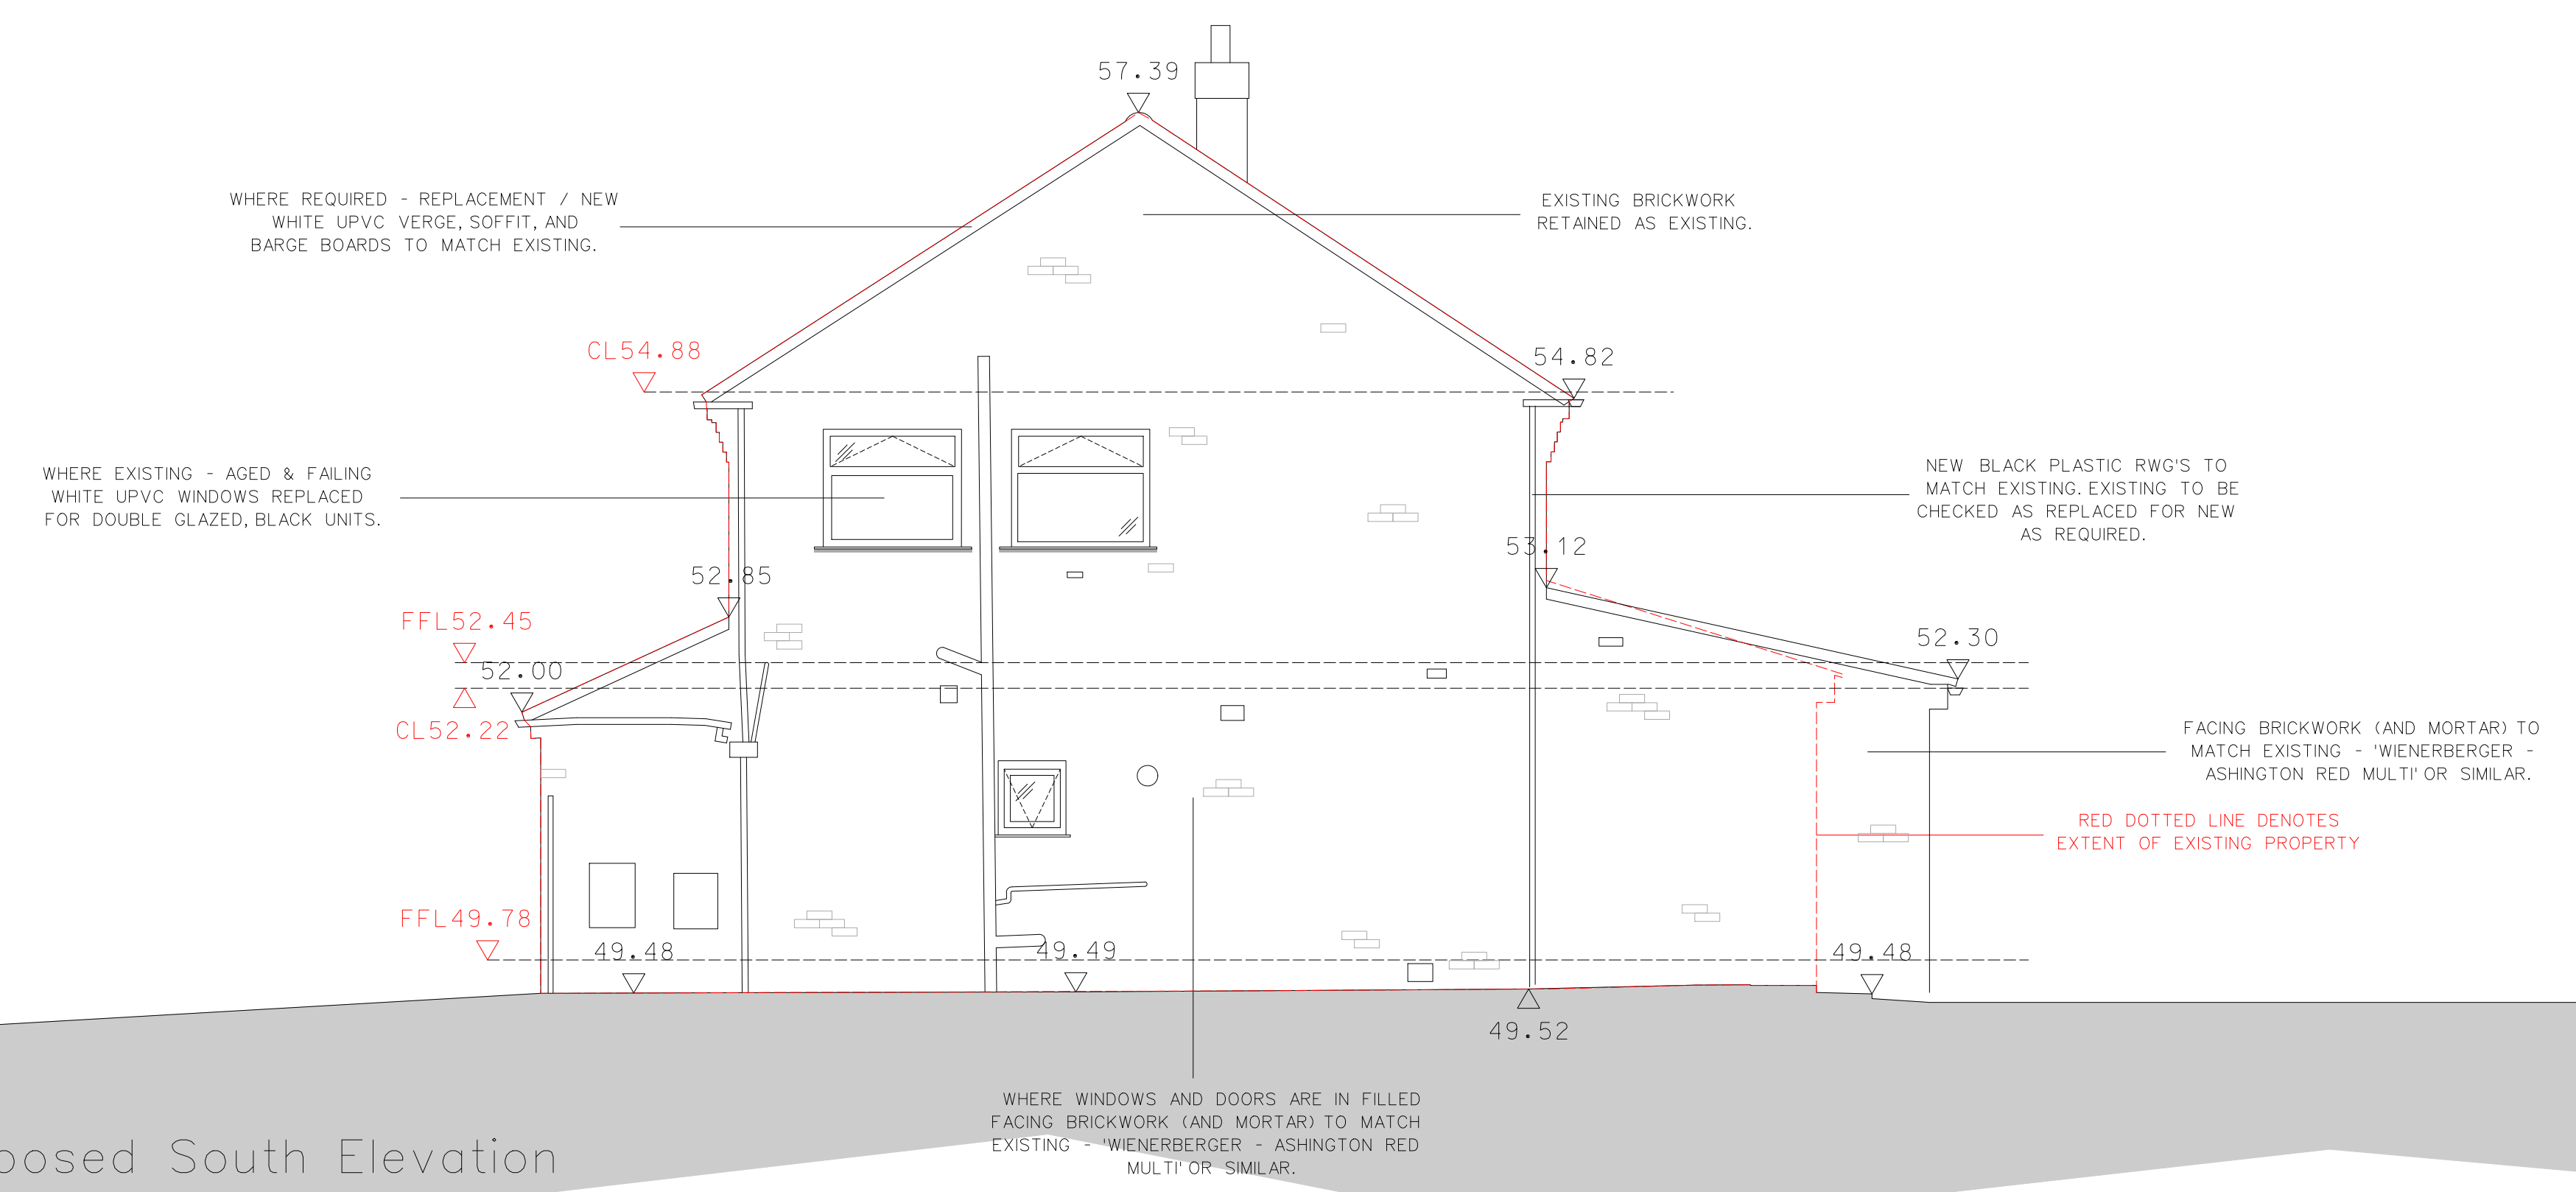

ISSUED FOR PLANNING



Suite 4,
Beech House,
1 Cambridge Road,
Hale, Cheshire
WA15 9SY
Tel: 0161 929 4422

Project Title:
**Extension & Alterations to;
34 Dunnish Road,
Wythenshawe,
Manchester**

Dwg Title:
Proposed Elevations

Dwg No.:	25/016 (2)-APE055	Revision:	
Scale:	1:50 @ A1	Drawn By / Date:	AF AUG 25