


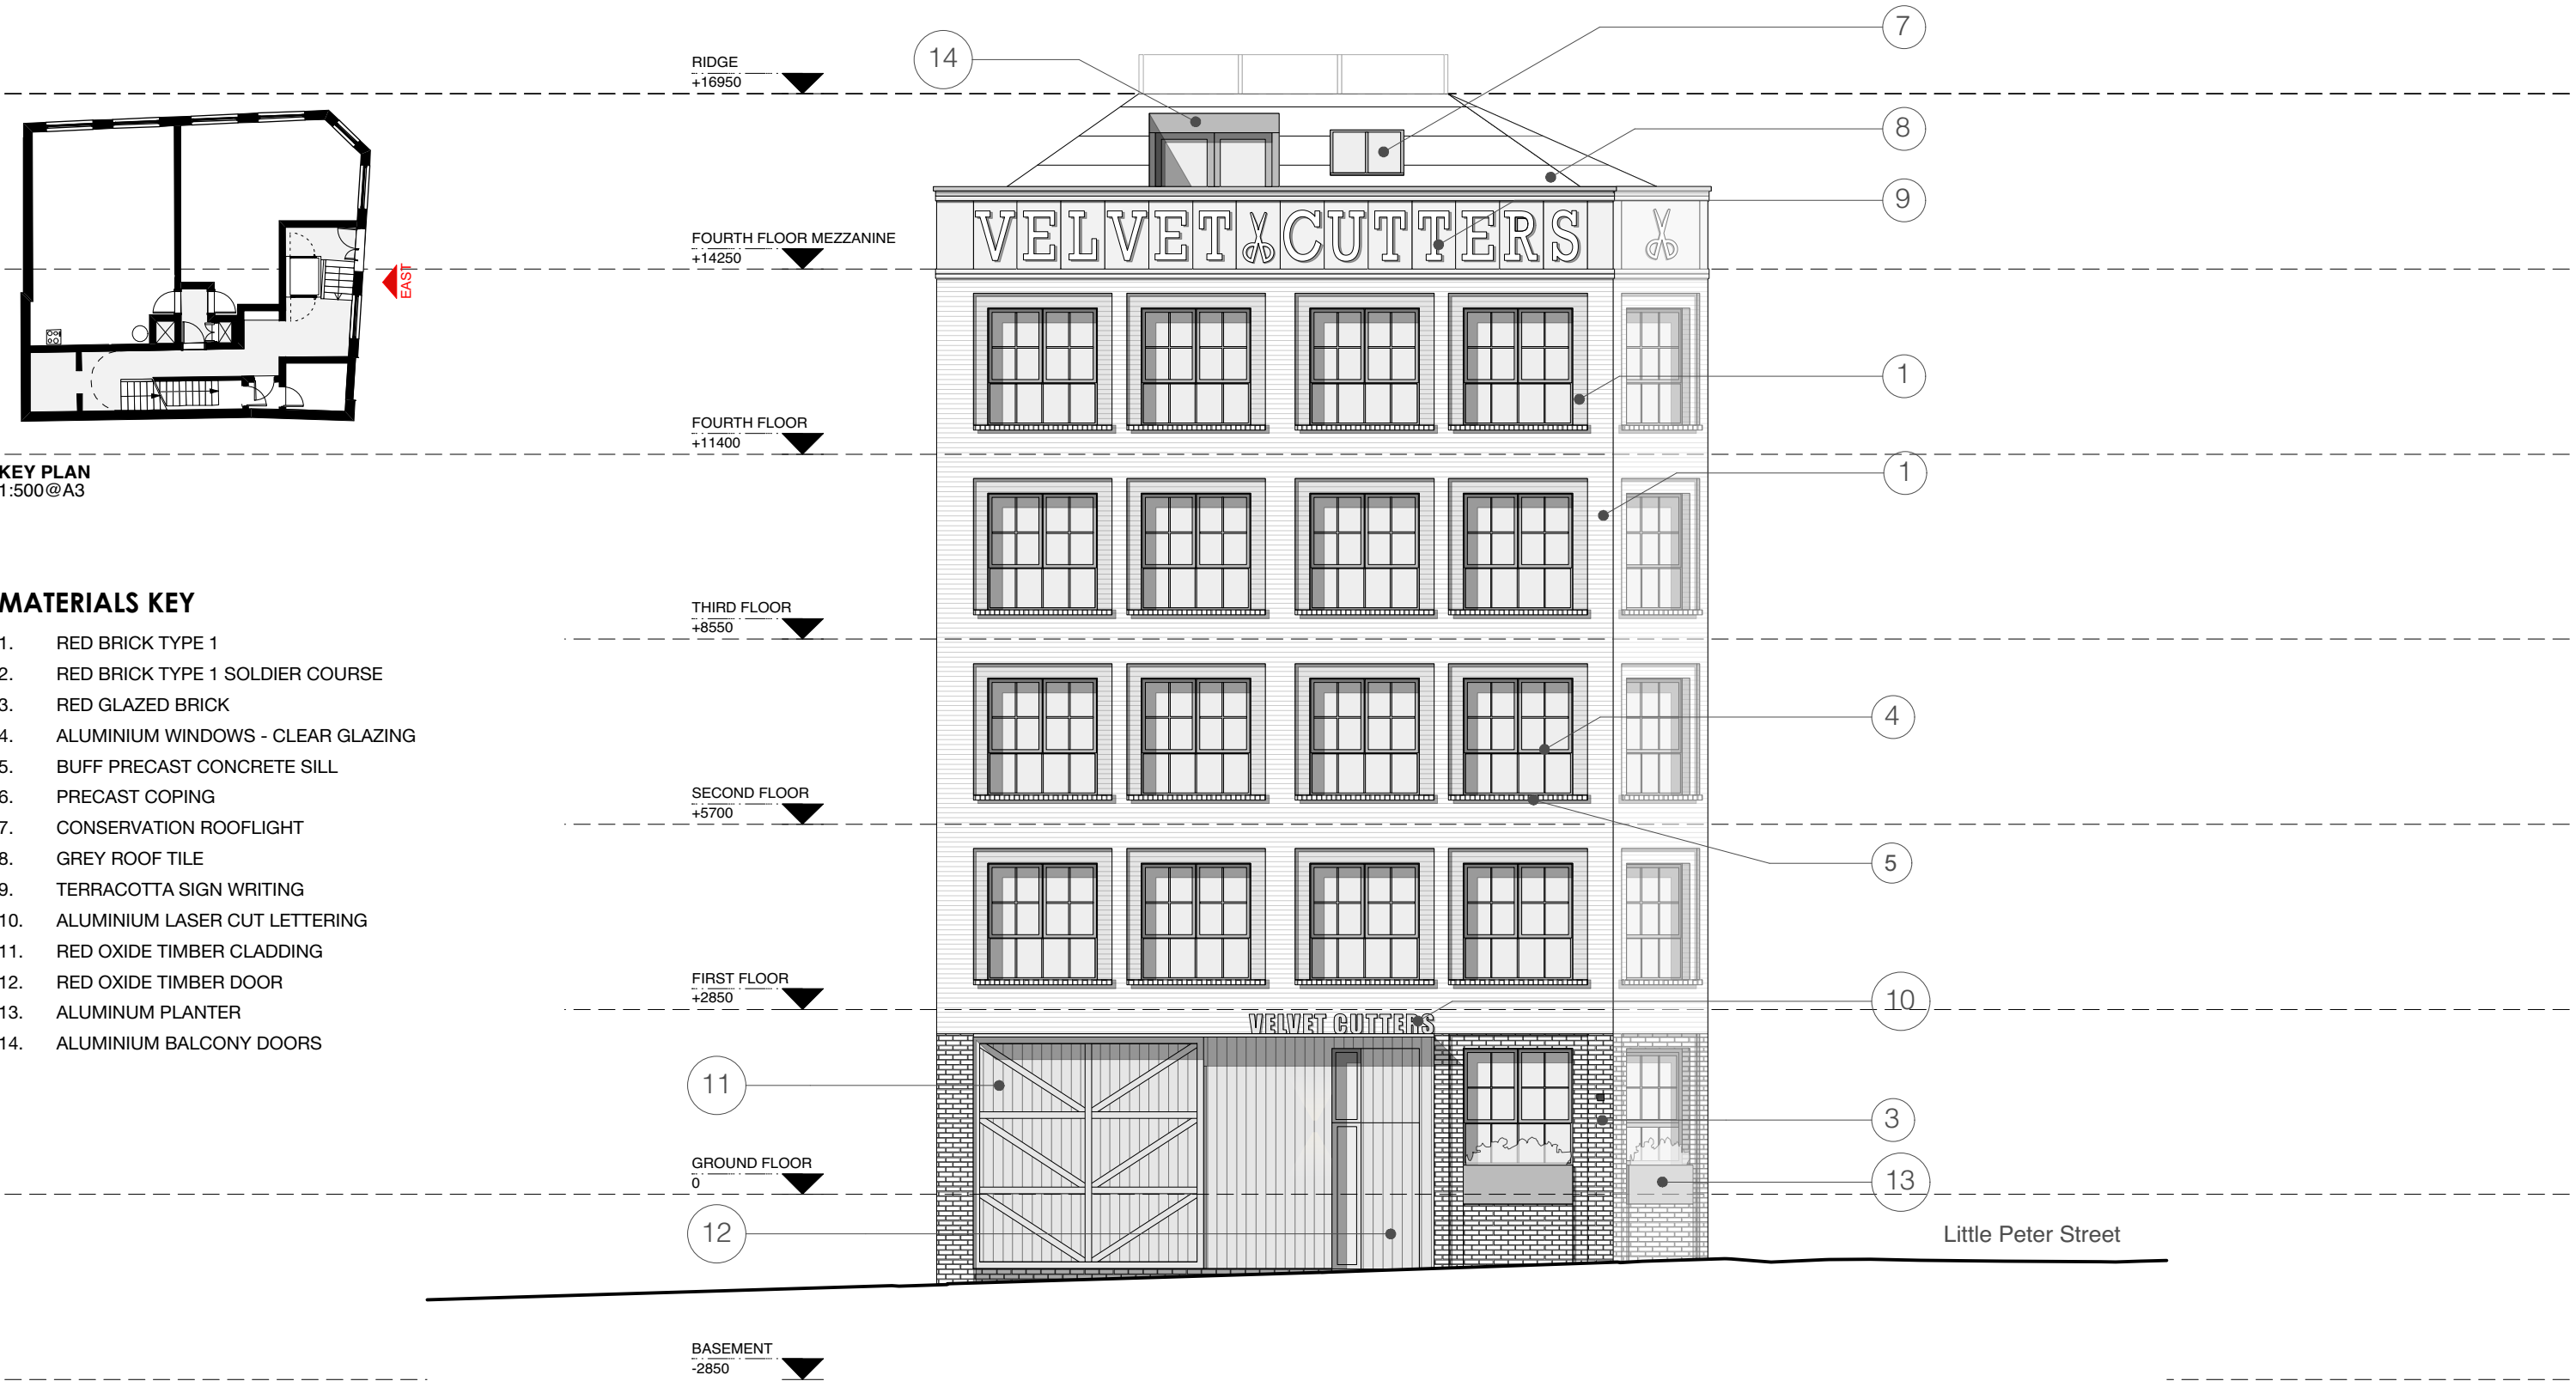

EAST ELEVATION
1:100@A3



© Copyright Ollier Smurthwaite Architects

PLANNING

E	05/08/25	PARAPET TERRACOTTA RETURNED AROUND CORNER.
D	01/08/25	TERRACOTTA TO CHAMFERED PARAPET, MATERIALS KEY AMENDED
C	25/07/25	AMENDMENTS TO PARAPET
B	22/07/25	PARAPET SIGN & MATERIALS KEY AMENDED
A	15/07/25	GENERAL AMENDMENTS
REVISION	DATE	DESCRIPTION

CLIENT: TORSION HOMES	
PROJECT: PROPOSED RESIDENTIAL DEVELOPMENT	
ADDRESS: LITTLE PETER STREET, MANCHESTER	
DRAWING TITLE: EAST ELEVATION	
SCALE: 1:100@A3	DATE: JUNE 2025
DRAWING NO: A886_P_311E	

OLLIER SMURTHWAITE ARCHITECTS

40 King Street, Manchester, M2 6BA
T 0161 883 0838
F 0161 883 0839
E mail@olliersmurthwaite.com