



KITCHEN 4 - FRONT ELEVATION
SCALE 1:30

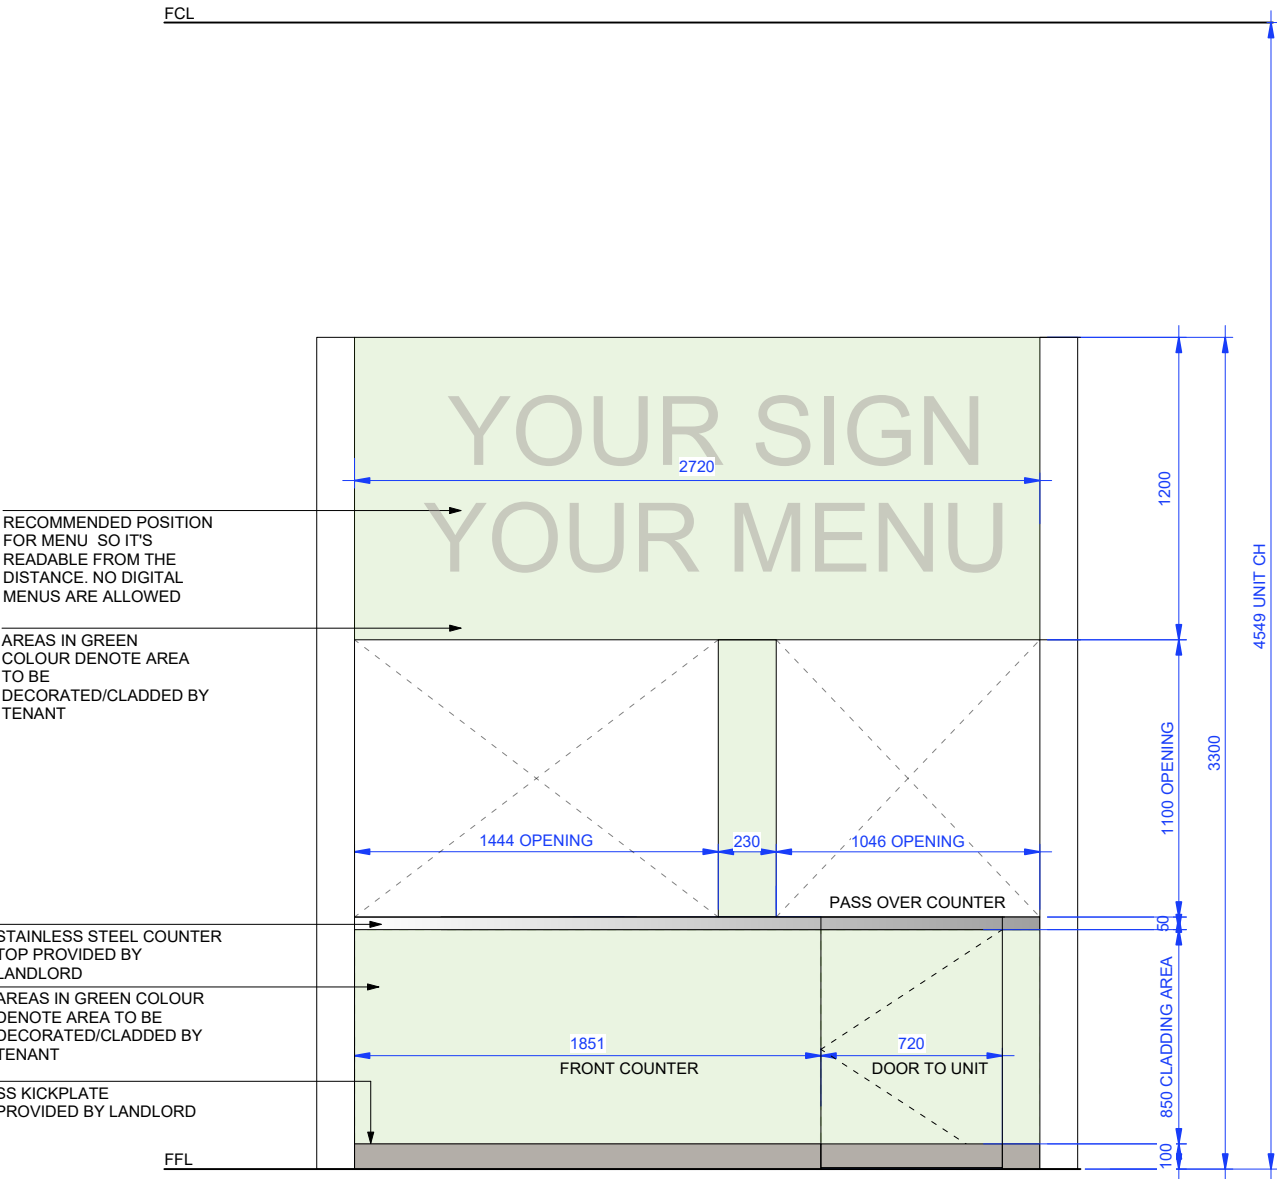


NOTES:
* All site dimensions to be checked by GC.
* These drawings represent the design intent and are not final construction documents. See ICE ARCHITECTURE drawings for construction details.
* GCs are responsible for coordinating with all trades, and ensuring compliance with applicable codes and regulations.

KITCHEN 4 - PLAN VIEW
SCALE 1:30

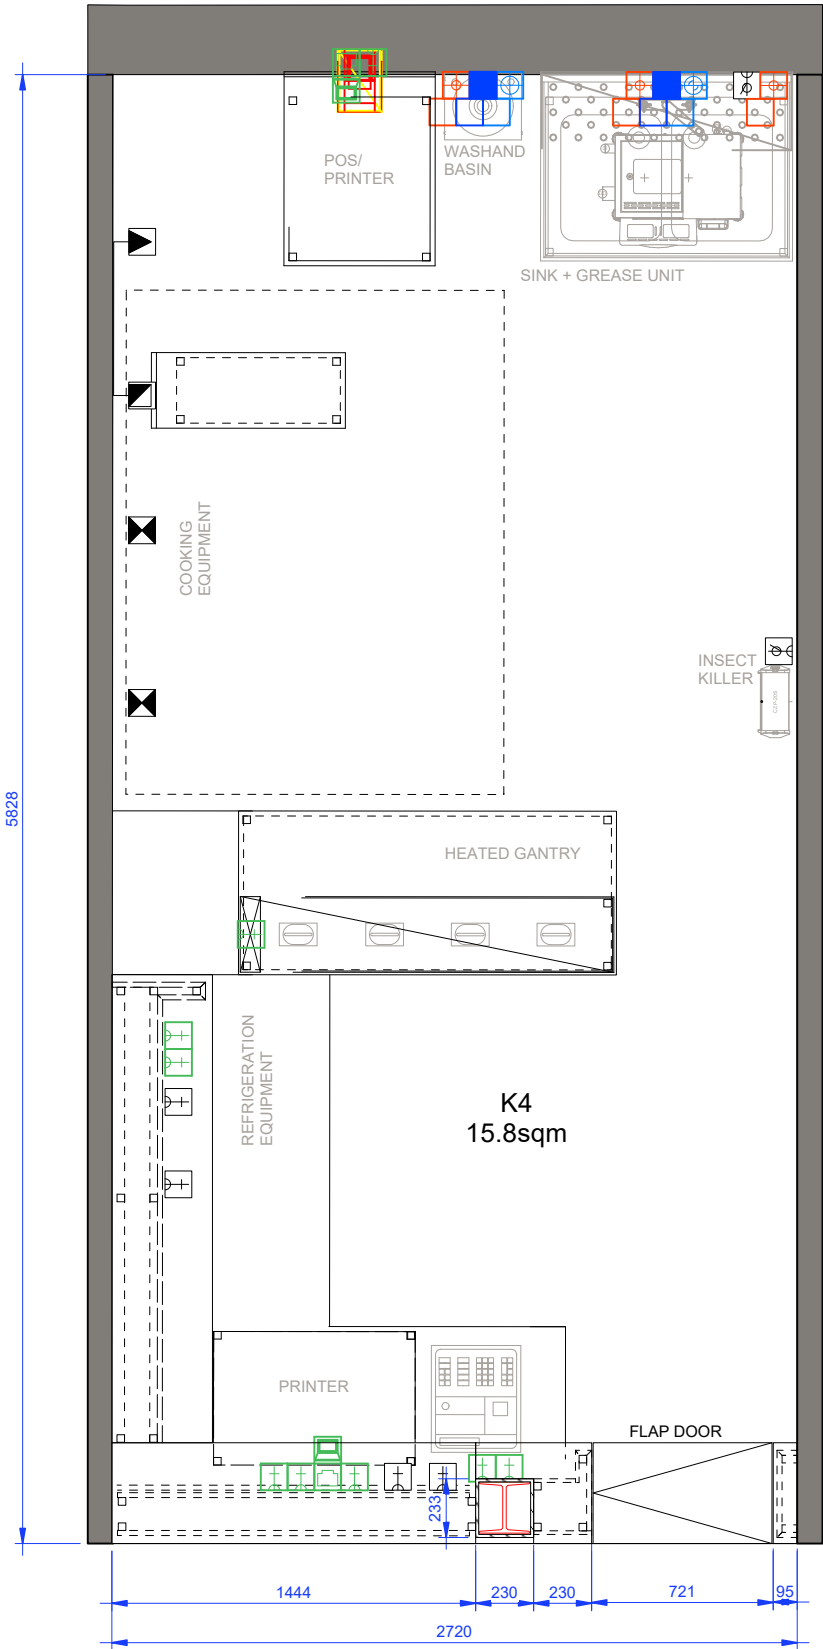

GROUND FLOOR KEY PLAN
SCALE 1:1000

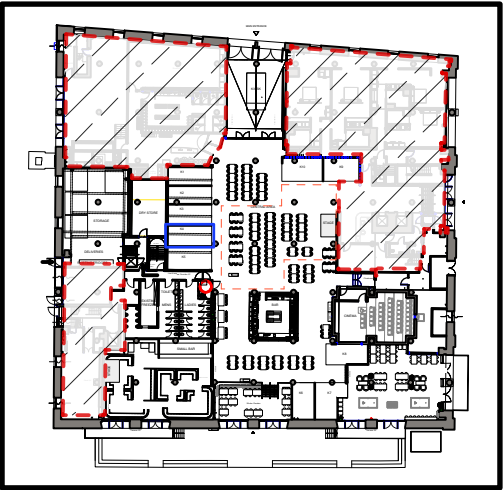

note: This drawing is the property of **follow friday**. Copyright is reserved by them and the drawing is issued on the condition that it is not copied, reproduced or disclosed to any unauthorised person, wholly or in part, without the written consent of **follow friday**. **follow friday** will not accept responsibility for errors made by others in scaling from this drawing. All construction information should be taken from figured dimensions only.

FOLLOW FRIDAY
27 Trenchard St, Bristol

mailto:marta@follow-friday.com



CLIENT: STREET FOOD HOLDINGS

DRAWING TITLE

MSF KITCHEN 4 - ELEVATION

PROJECT: MANCHESTER STREET FOOD

LOCATION: DSW, MANCHESTER

DATE
22/09/2025

DRAWING NUMBER
MSF_323

DRAWN
EC

REV

SCALE
1:30 @ A3

ITEM/REF/STATUS
-

REVISION

DATE

REVISION

DATE