



VISUAL SCALE 1:100 @ A3

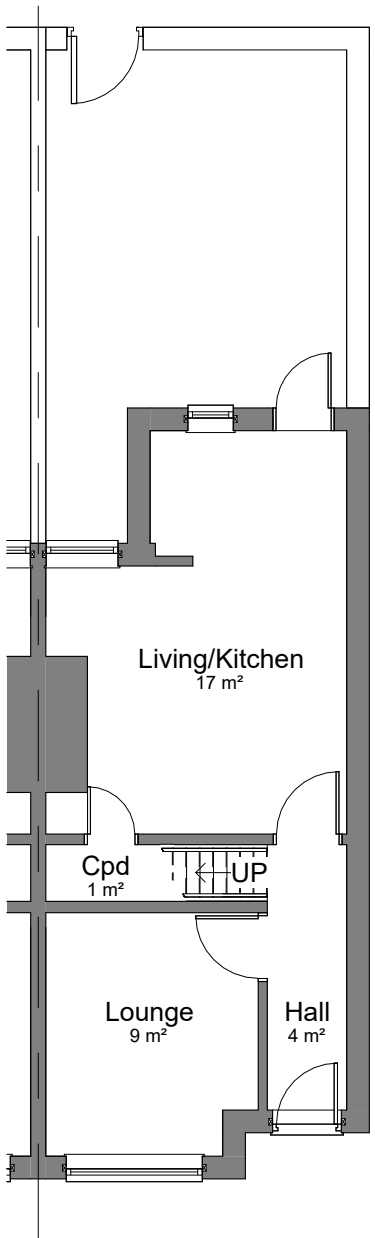

00-E-Ground Floor
1 : 100

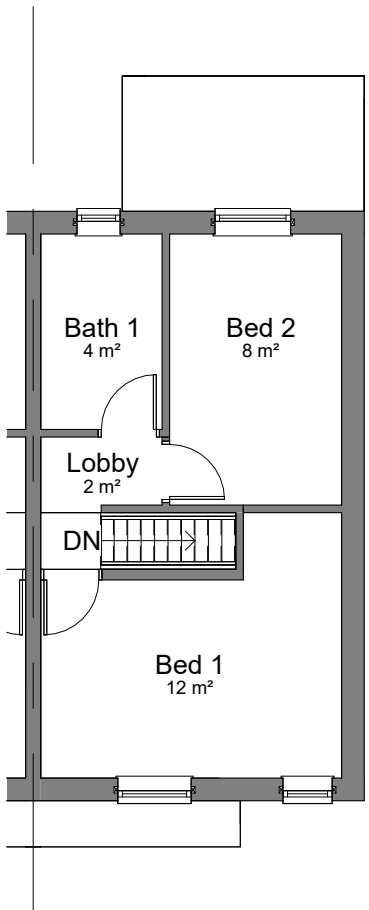

01-E-First Floor
1 : 100

COPYRIGHT © ALL RIGHTS RESERVED BY VIKAS ALYAS LTD. DO NOT SCALE FROM DRAWING. DRAWING INDICATES DESIGN INTENT ONLY. REPORT ANY DISCREPANCIES TO CLIENT / VA LTD. NOT TO BE USED FOR CONSTRUCTION UNLESS STATED SO. TO BE READ IN CONJUNCTION WITH OTHER DRAWINGS OR SPECIFICATION WHERE PROVIDED.

ARCHITEK

BUILDING DESIGN CONSULTANCY

0161 511 8479

vikas@architek.uk

916 Stockport Road, Levenshulme, Manchester, M19 3AB

No.	Description	Date
P1	Issue to Planning	19.03.2025
P2	Updates to boundary line	07.05.2025

PROJECT Single storey rear extension additional accommodation		ADDRESS 30 Rawcliffe St, Manchester M14 7NH		CLIENT Tahir Rahman / Cosy Homes		
				Date 10.03.2025	Project number 1325	Scale (@ A3) 1 : 100
Manchester City Council	PURPOSE OF ISSUE PLANNING	SHEET Existing Floor Plans	Drawn by VA	DRAWING NUMBER		REV
			Checked by VA	A102	P2	