


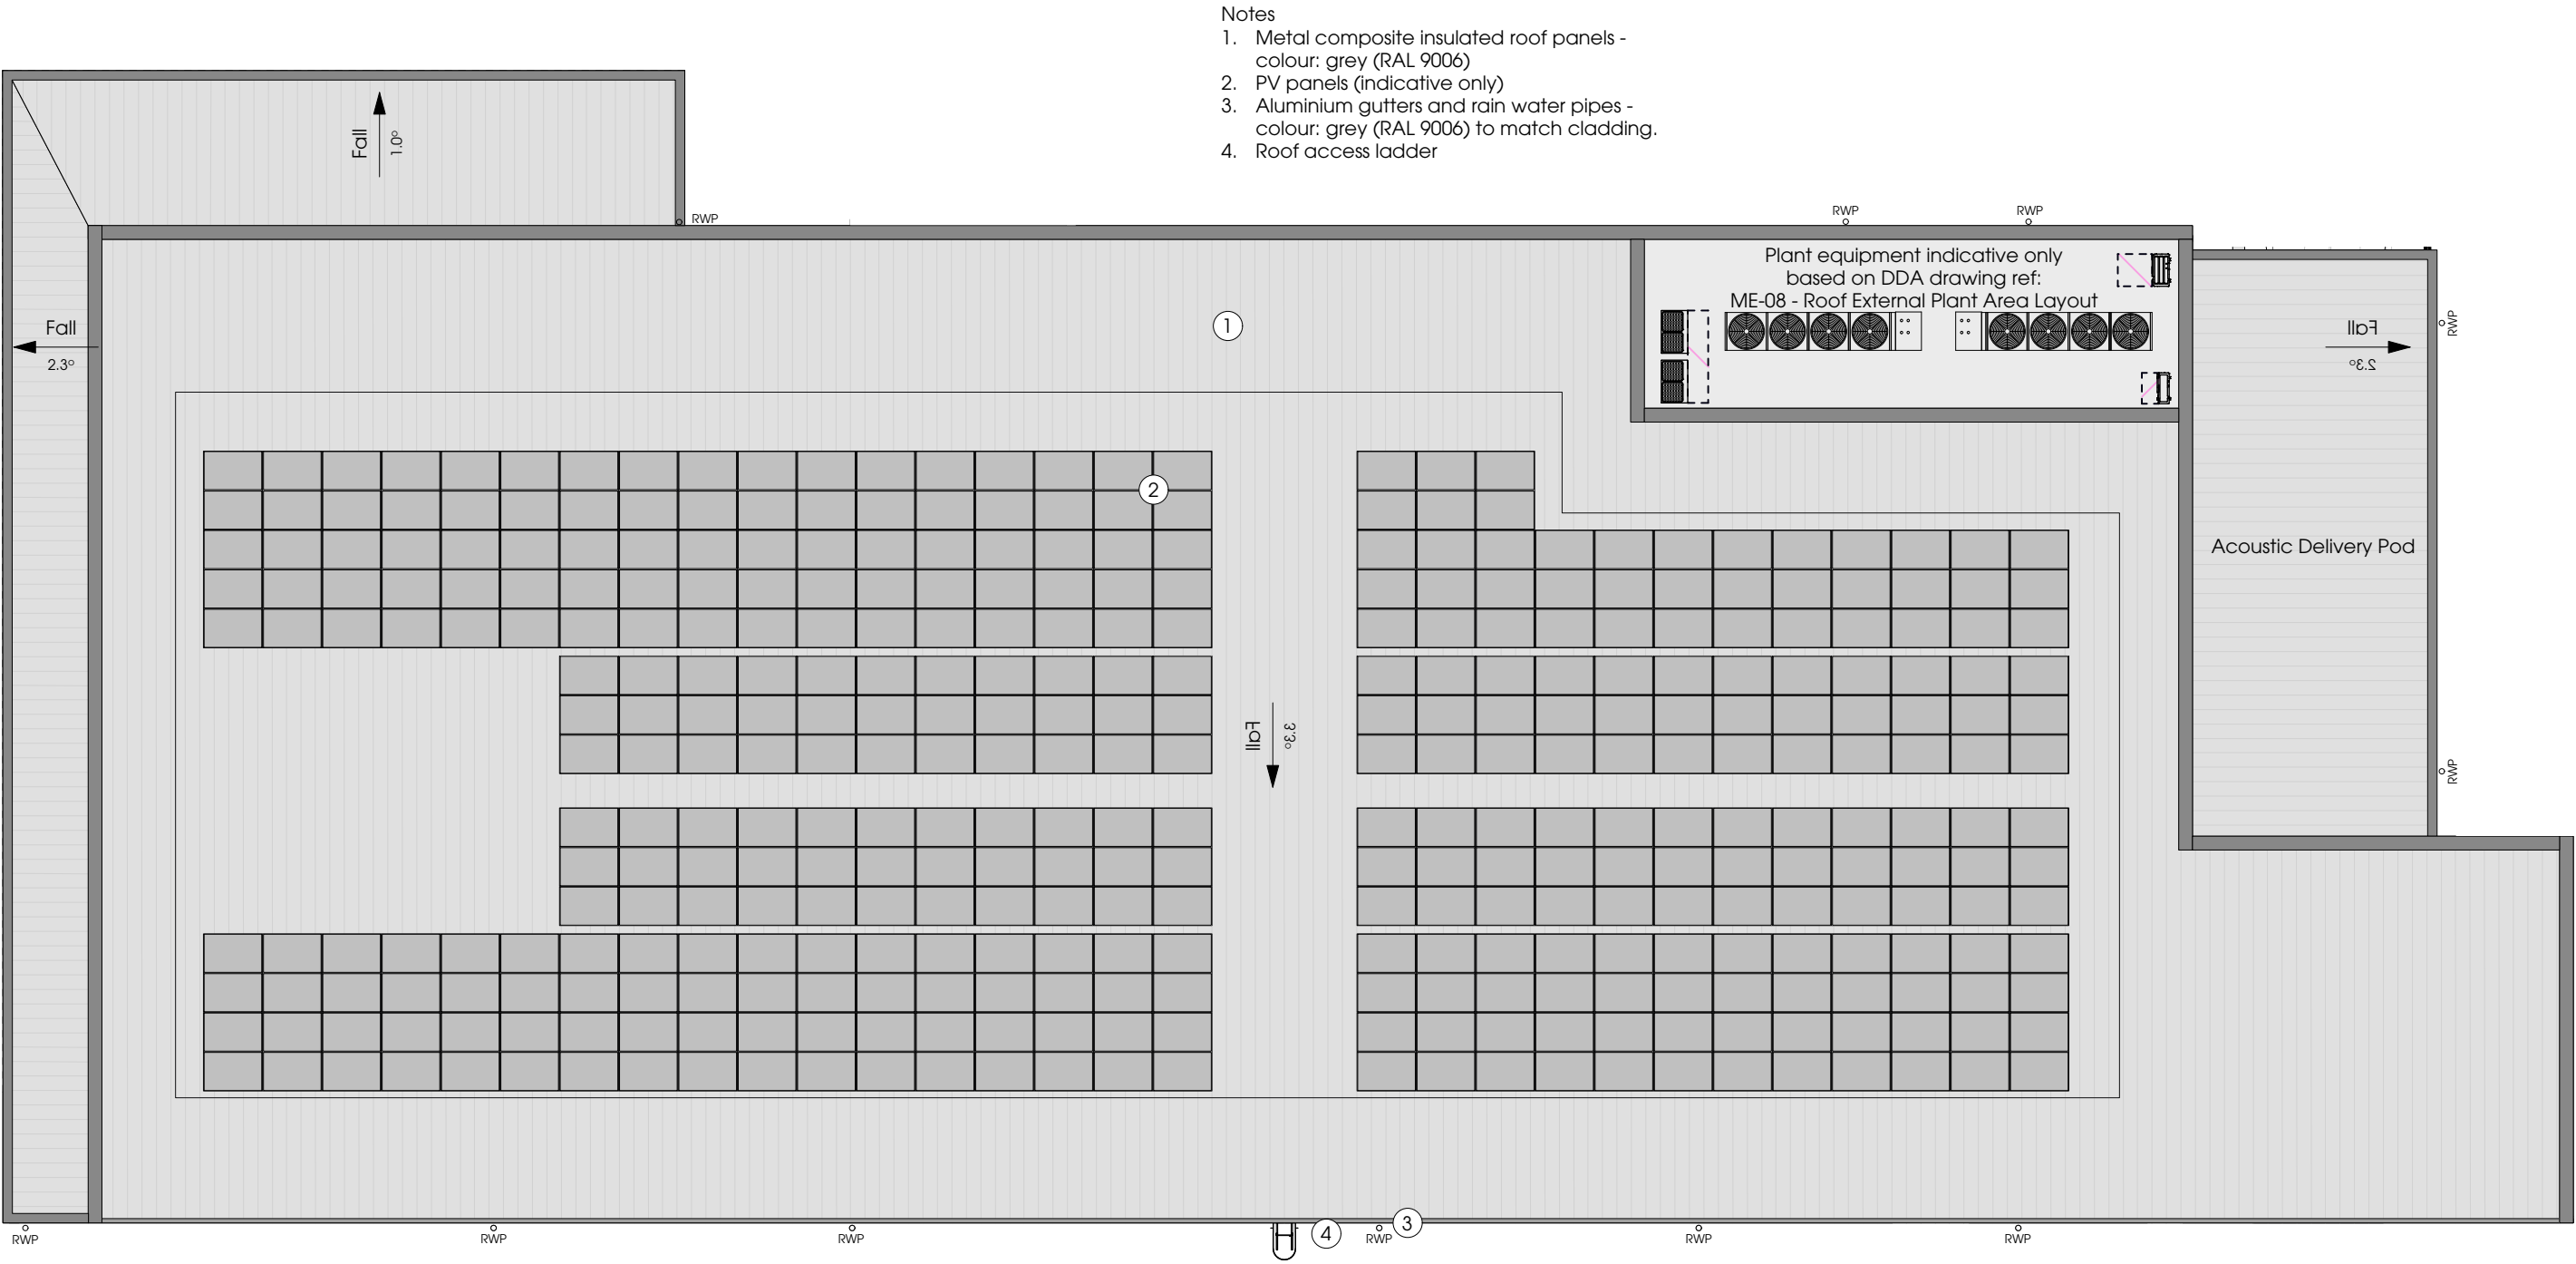

- Notes
1. Metal composite insulated roof panels - colour: grey (RAL 9006)
 2. PV panels (indicative only)
 3. Aluminium gutters and rain water pipes - colour: grey (RAL 9006) to match cladding.
 4. Roof access ladder

INDICATIVE PLANT LAYOUT BASED ON DDA REF: ME-08 - Roof External Plant Area Layout

THIS DRAWING IS COPYRIGHT, AND REMAINS THE PROPERTY OF HTC ARCHITECTS. IT MUST NOT BE REPRODUCED, USED, DISCLOSED OR TRANSMITTED TO THIRD PARTIES IN ANY FORM, IN WHOLE OR IN PART, WITHOUT PRIOR WRITTEN PERMISSION.

DO NOT SCALE!
ALL DIMENSIONS SHOULD BE CHECKED ON SITE BEFORE WORK COMMENCES

B	20/01/2025	Added Acoustic Delivery Pod
A	25/10/2024	Amended North Arrow, added RWP locations

Rev.	Date	Description	Drawn
------	------	-------------	-------

client

 Lidl GB Ltd

project

Wilmslow Rd, Rusholme

drawing title

Proposed Roof Plan

date August 2024

status Planning

scale 1:200 @ A3

drawn JBH checked MH

job no. 2594 dwg no. P102 rev. B

htcarchitects

York Place Studio
8 Britannia Street
Leeds
LS1 2DZ
T: (0113) 244 3457
W: www.htcarchitects.co.uk
E: info@htcarchitects.co.uk