


**SITE LOCATION**  
(Scale 1:50000)  
Ordnance Survey map extract  
based upon Landranger map series  
with the permission of the controller of  
Her Majesty's Stationery Office  
Licence No. 0100023487  
Crown copyright.





SITE PHOTOGRAPH

The drawings comply with TEF & Vodafone Standard ICNIRP guidelines.  
Designed in accordance with Cornerstone document: SDN0009 v8.0

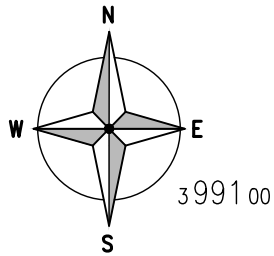


3991 00

3990 00

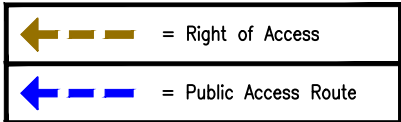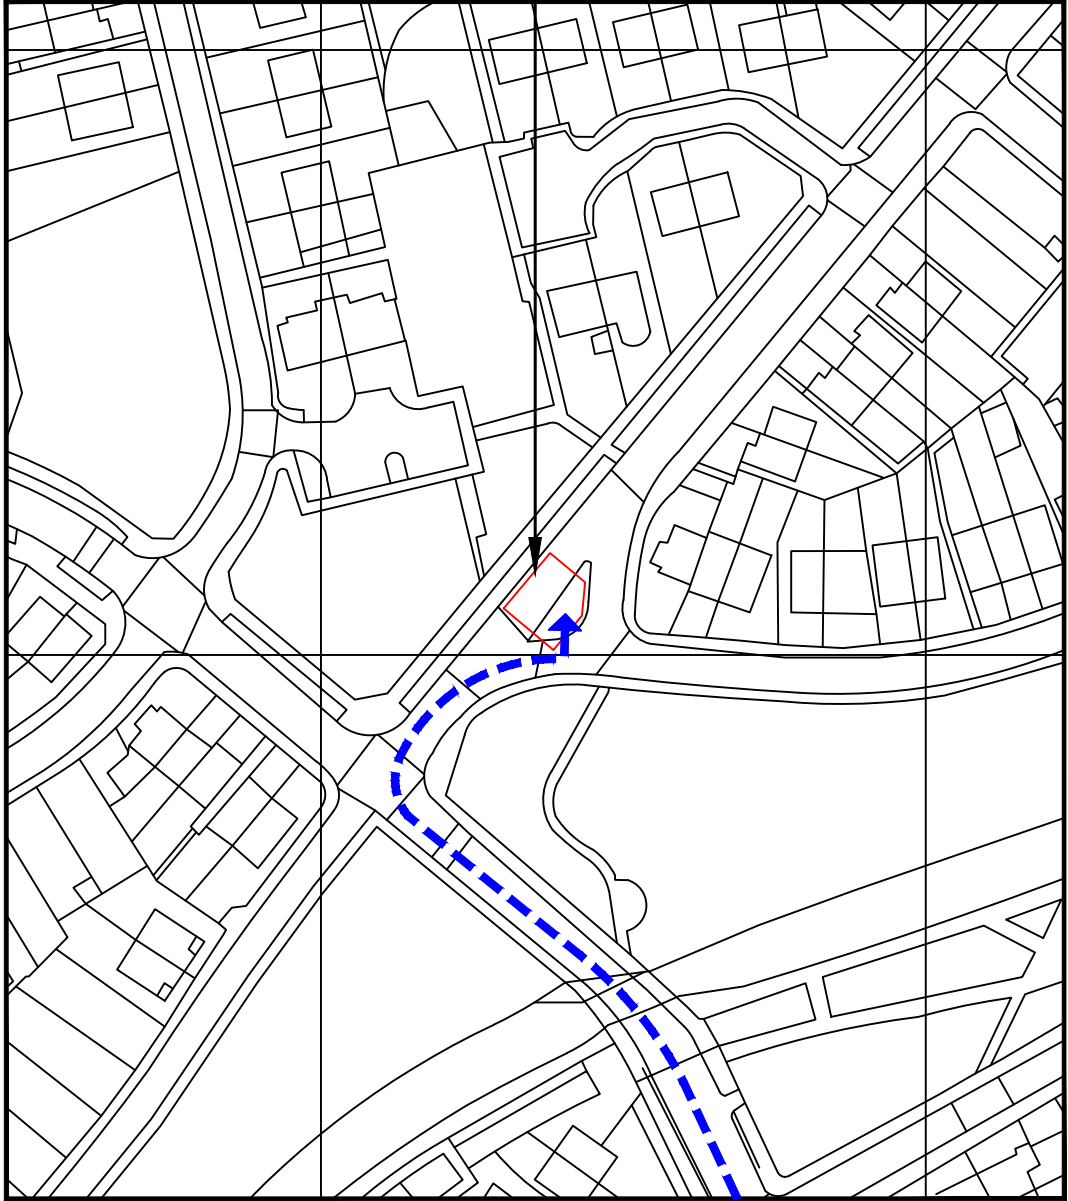

**DETAILED SITE LOCATION**  
(Scale 1:1250)

Based upon Ordnance Survey map extract  
with the permission of the Controller of  
Her Majesty's Stationery Office.  
Crown copyright.  
Licence No. 100020449

 

ALL DIMENSIONS ARE IN mm UNLESS NOTED OTHERWISE

N.G.R | E: 385539 | N: 399011

DIRECTIONS TO SITE:

FROM A635(M), MANCHESTER, UK, TAKE RING Rd.  
TO EVERY St, HEAD WEST ON A57(M)/A635(M),  
TAKE THE A5103 EXIT TOWARD PETERSFIELD, AT THE  
ROUNDBOUT, TAKE THE 4th eXIT ONTO THE RING  
RD/A57(M)/A635 RAMP TO  
ASHTON-UNDER-LYNE/SHEFFIELD/PICCADILLY, MERGE  
WITH RING Rd./A57(M), CONTINUE ONTO MANCUNIAN  
Wy./RING Rd./A635, CONTINUE ON EVERY St. TAKE  
CARRUTHERS St AND BUTLER St TO LOWER VICKERS  
St, TURN RIGHT ONTO EVERY St, TURN LEFT ONTO  
CARRUTHERS St, TURN RIGHT ONTO OLD MILL St,  
TURN LEFT ONTO BUTLER St, TURN RIGHT ONTO  
LOWER VICKERS St, DESTINATION WILL BE ON THE  
LEFT

NOTES:

|     |                     |     |    |          |
|-----|---------------------|-----|----|----------|
|     |                     |     |    |          |
|     |                     |     |    |          |
|     |                     |     |    |          |
|     |                     |     |    |          |
| A   | Issued for Approval | PKN | LN | 18.03.25 |
| REV | MODIFICATION        | BY  | CH | DATE     |




|                           |     |       |
|---------------------------|-----|-------|
| Cell Name                 |     | Opt.  |
| LOWER VICKERS STREET SW 1 |     | -     |
| Cell ID No                |     |       |
| CORNERSTONE               | TEF | VF    |
| 30683700                  | -   | 21730 |

Site Address / Contact Details

LOWER VICKERS STREET  
COLLYHURST  
MANCHESTER  
GREATER MANCHESTER  
M40 7LX

|                                      |                   |                            |                   |                |
|--------------------------------------|-------------------|----------------------------|-------------------|----------------|
| Drawing Title:<br>SITE LOCATION MAPS |                   |                            |                   |                |
| Purpose of issue:<br>PLANNING        |                   |                            |                   | Dwg<br>Rev:    |
| Drawing Number:<br>100               |                   |                            |                   | A              |
| Surveyed By:<br>DAEL                 |                   | Original Sheet Size:<br>A3 |                   | Pack<br>Issue: |
| Drawn:<br>PKN                        | Date:<br>18.03.25 | Checked:<br>LN             | Date:<br>18.03.25 | A              |



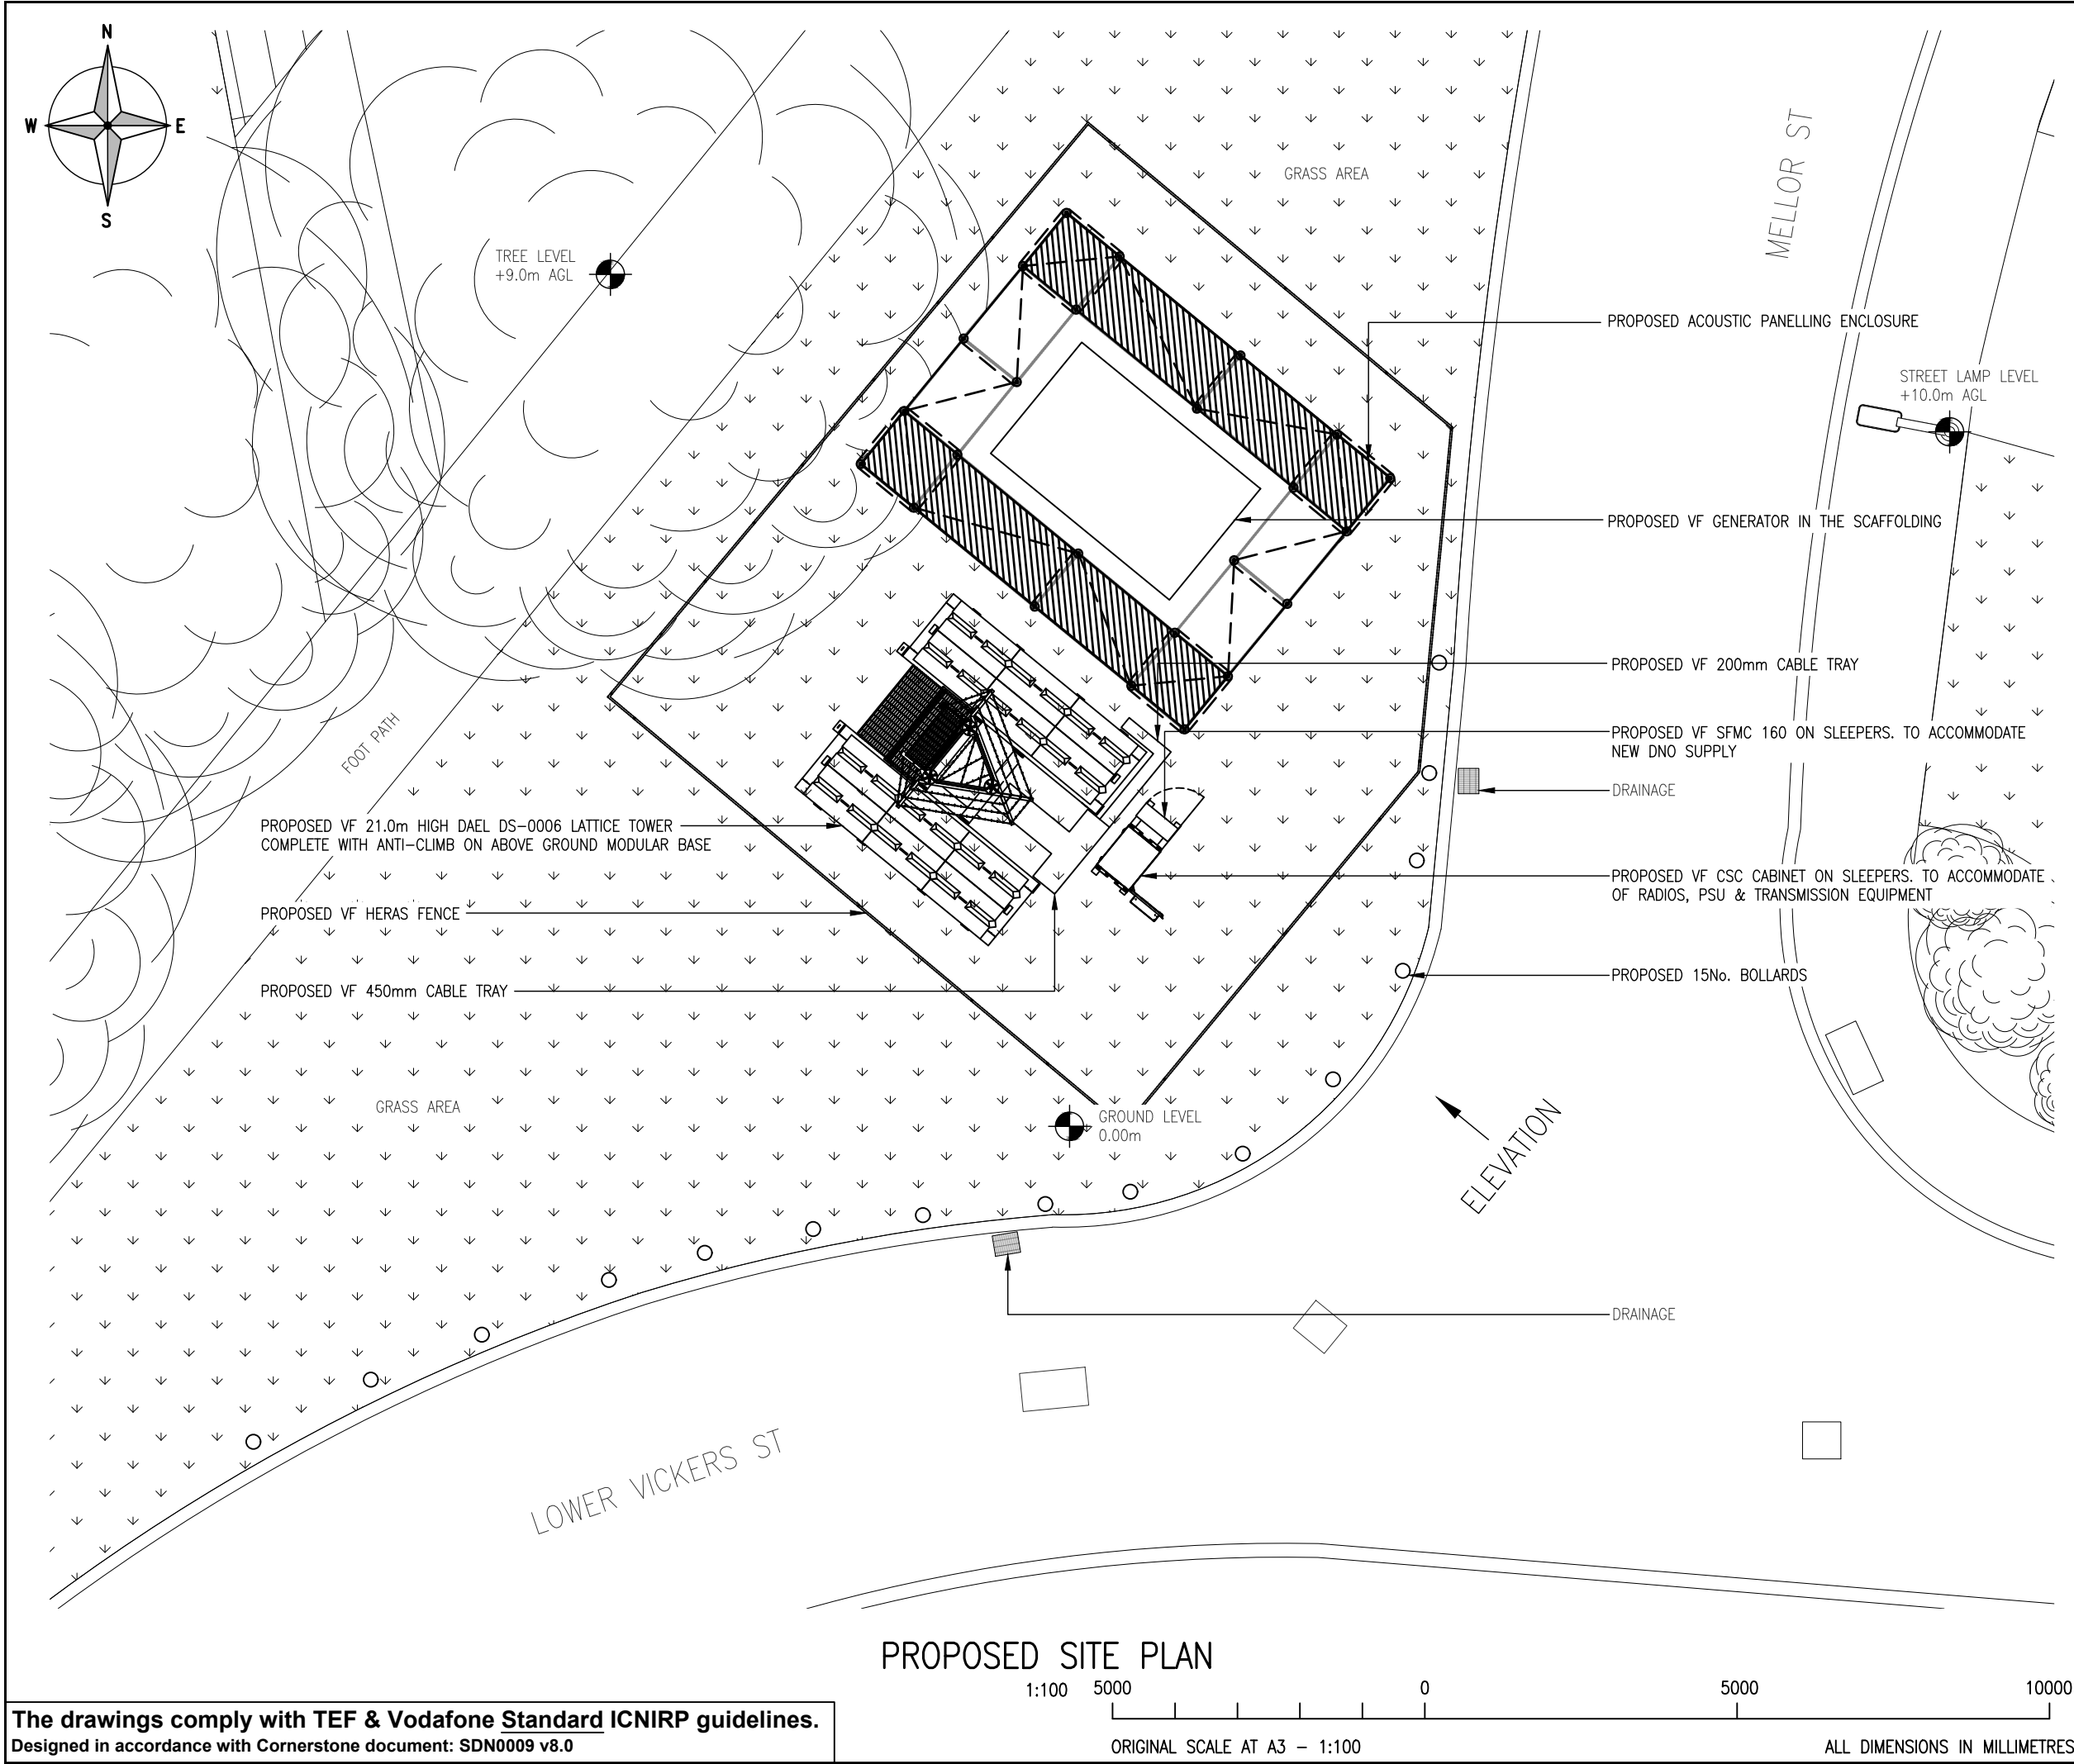

ALL DIMENSIONS ARE IN mm UNLESS NOTED OTHERWISE

N.G.R

E: 385539

N: 399011

NOTES:

|     |                     |     |    |          |
|-----|---------------------|-----|----|----------|
|     |                     |     |    |          |
|     |                     |     |    |          |
|     |                     |     |    |          |
|     |                     |     |    |          |
| A   | Issued for Approval | PKN | LN | 18.03.25 |
| REV | MODIFICATION        | BY  | CH | DATE     |

CORNERSTONE - BEACON

|                           |     |       |      |
|---------------------------|-----|-------|------|
| Cell Name                 |     |       | Opt. |
| LOWER VICKERS STREET SW 1 |     |       | -    |
| Cell ID No                |     |       |      |
| CORNERSTONE               | TEF | VF    |      |
| 30683700                  | -   | 21730 |      |

Site Address / Contact Details

LOWER VICKERS STREET  
COLLYHURST  
MANCHESTER  
GREATER MANCHESTER  
M40 7LX

Drawing Title:


PROPOSED SITE PLAN

|                   |  |          |
|-------------------|--|----------|
| Purpose of issue: |  | Dwg Rev: |
| PLANNING          |  |          |
| Drawing Number:   |  | A        |
| 201               |  |          |

|              |          |                      |          |             |
|--------------|----------|----------------------|----------|-------------|
| Surveyed By: |          | Original Sheet Size: |          | Pack Issue: |
| DAEL         |          | A3                   |          |             |
| Drawn:       | Date:    | Checked:             | Date:    | A           |
| PKN          | 18.03.25 | LN                   | 18.03.25 |             |


The drawings comply with TEF & Vodafone Standard ICNIRP guidelines.  
Designed in accordance with Cornerstone document: SDN0009 v8.0

PROPOSED SITE PLAN  
1:100 5000 0 5000 10000  
ORIGINAL SCALE AT A3 - 1:100  
ALL DIMENSIONS IN MILLIMETRES

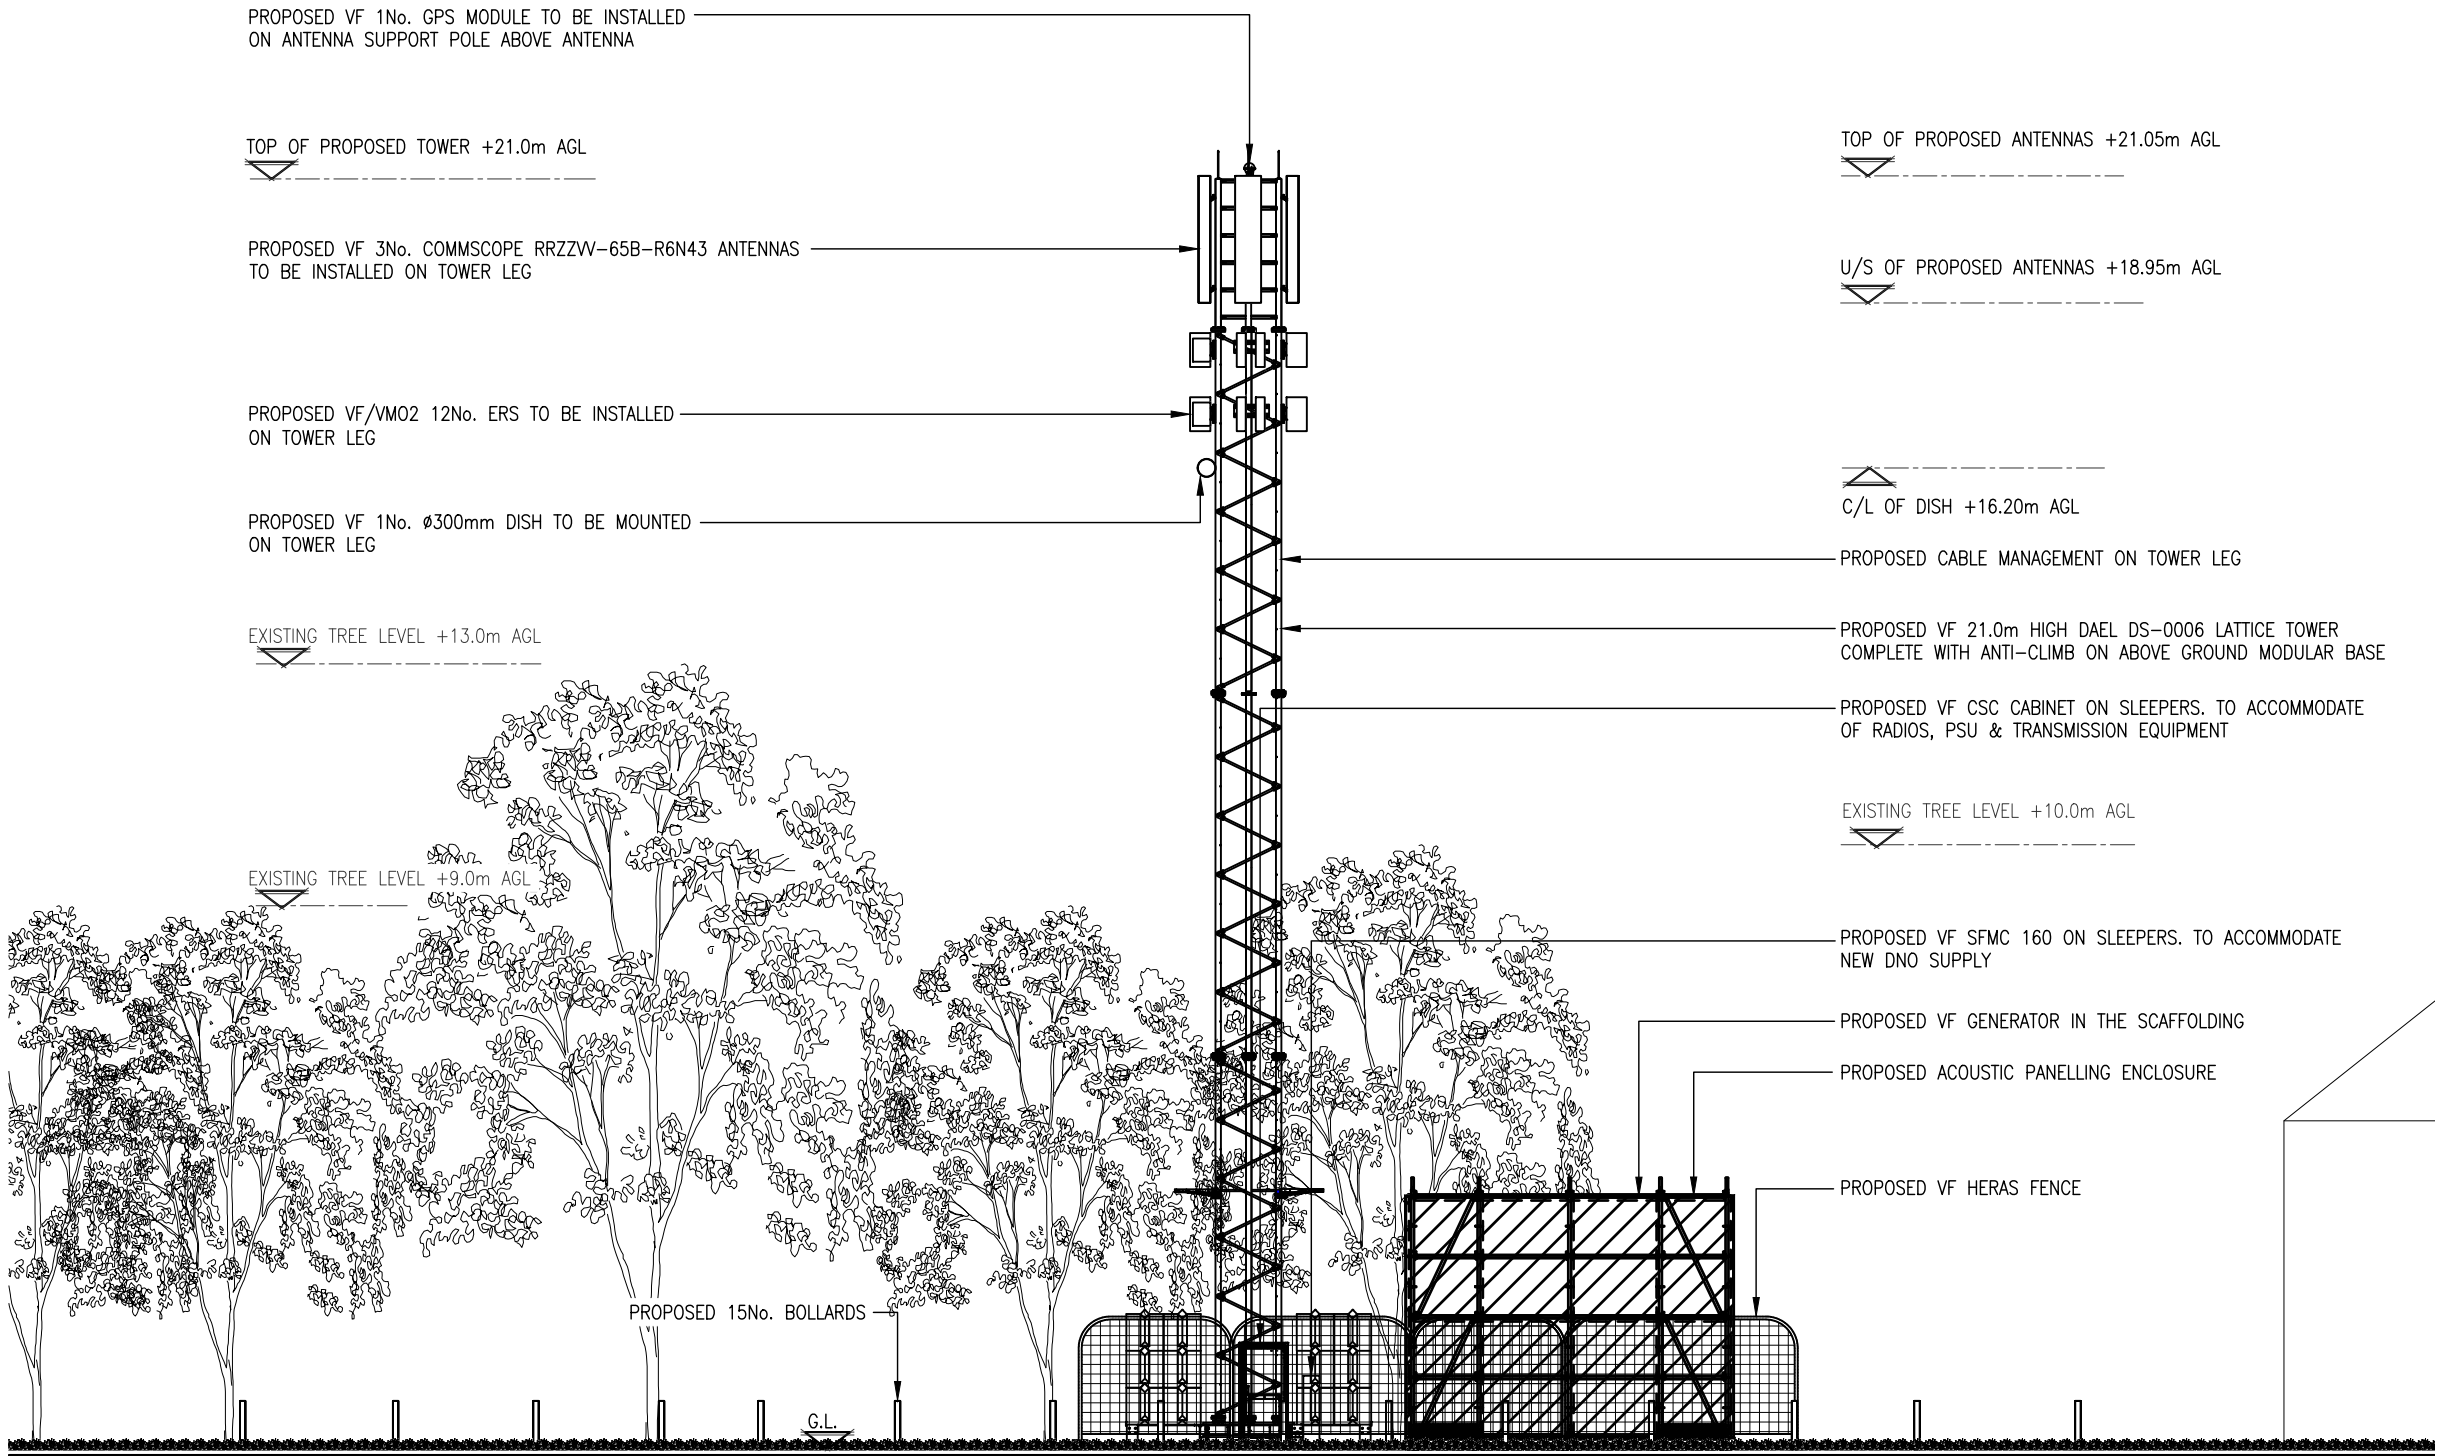

PROPOSED SITE ELEVATION

1:125

 

ORIGINAL SCALE AT A3 - 1:125

ALL DIMENSIONS IN MILLIMETRES

The drawings comply with TEF & Vodafone Standard ICNIRP guidelines.  
Designed in accordance with Cornerstone document: SDN0009 v8.0

ALL DIMENSIONS ARE IN mm UNLESS NOTED OTHERWISE

N.G.R E: 385539 N: 399011

NOTES:

|     |                     |     |    |          |
|-----|---------------------|-----|----|----------|
|     |                     |     |    |          |
|     |                     |     |    |          |
|     |                     |     |    |          |
|     |                     |     |    |          |
| A   | Issued for Approval | PKN | LN | 18.03.25 |
| REV | MODIFICATION        | BY  | CH | DATE     |



|                           |      |
|---------------------------|------|
| Cell Name                 | Opt. |
| LOWER VICKERS STREET SW 1 | -    |

|             |     |       |
|-------------|-----|-------|
| Cell ID No  |     |       |
| CORNERSTONE | TEF | VF    |
| 30683700    | -   | 21730 |

|                                                                                   |  |  |
|-----------------------------------------------------------------------------------|--|--|
| Site Address / Contact Details                                                    |  |  |
| LOWER VICKERS STREET<br>COLLYHURST<br>MANCHESTER<br>GREATER MANCHESTER<br>M40 7LX |  |  |

|                                           |                            |                |                   |                  |
|-------------------------------------------|----------------------------|----------------|-------------------|------------------|
| Drawing Title:<br>PROPOSED SITE ELEVATION |                            |                |                   |                  |
| Purpose of issue:<br>PLANNING             |                            |                |                   | Dwg Rev:<br>A    |
| Drawing Number:<br>301                    |                            |                |                   | Pack Issue:<br>A |
| Surveyed By:<br>DAEL                      | Original Sheet Size:<br>A3 |                | Date:<br>18.03.25 |                  |
| Drawn:<br>PKN                             | Date:<br>18.03.25          | Checked:<br>LN | Date:<br>18.03.25 | A                |