



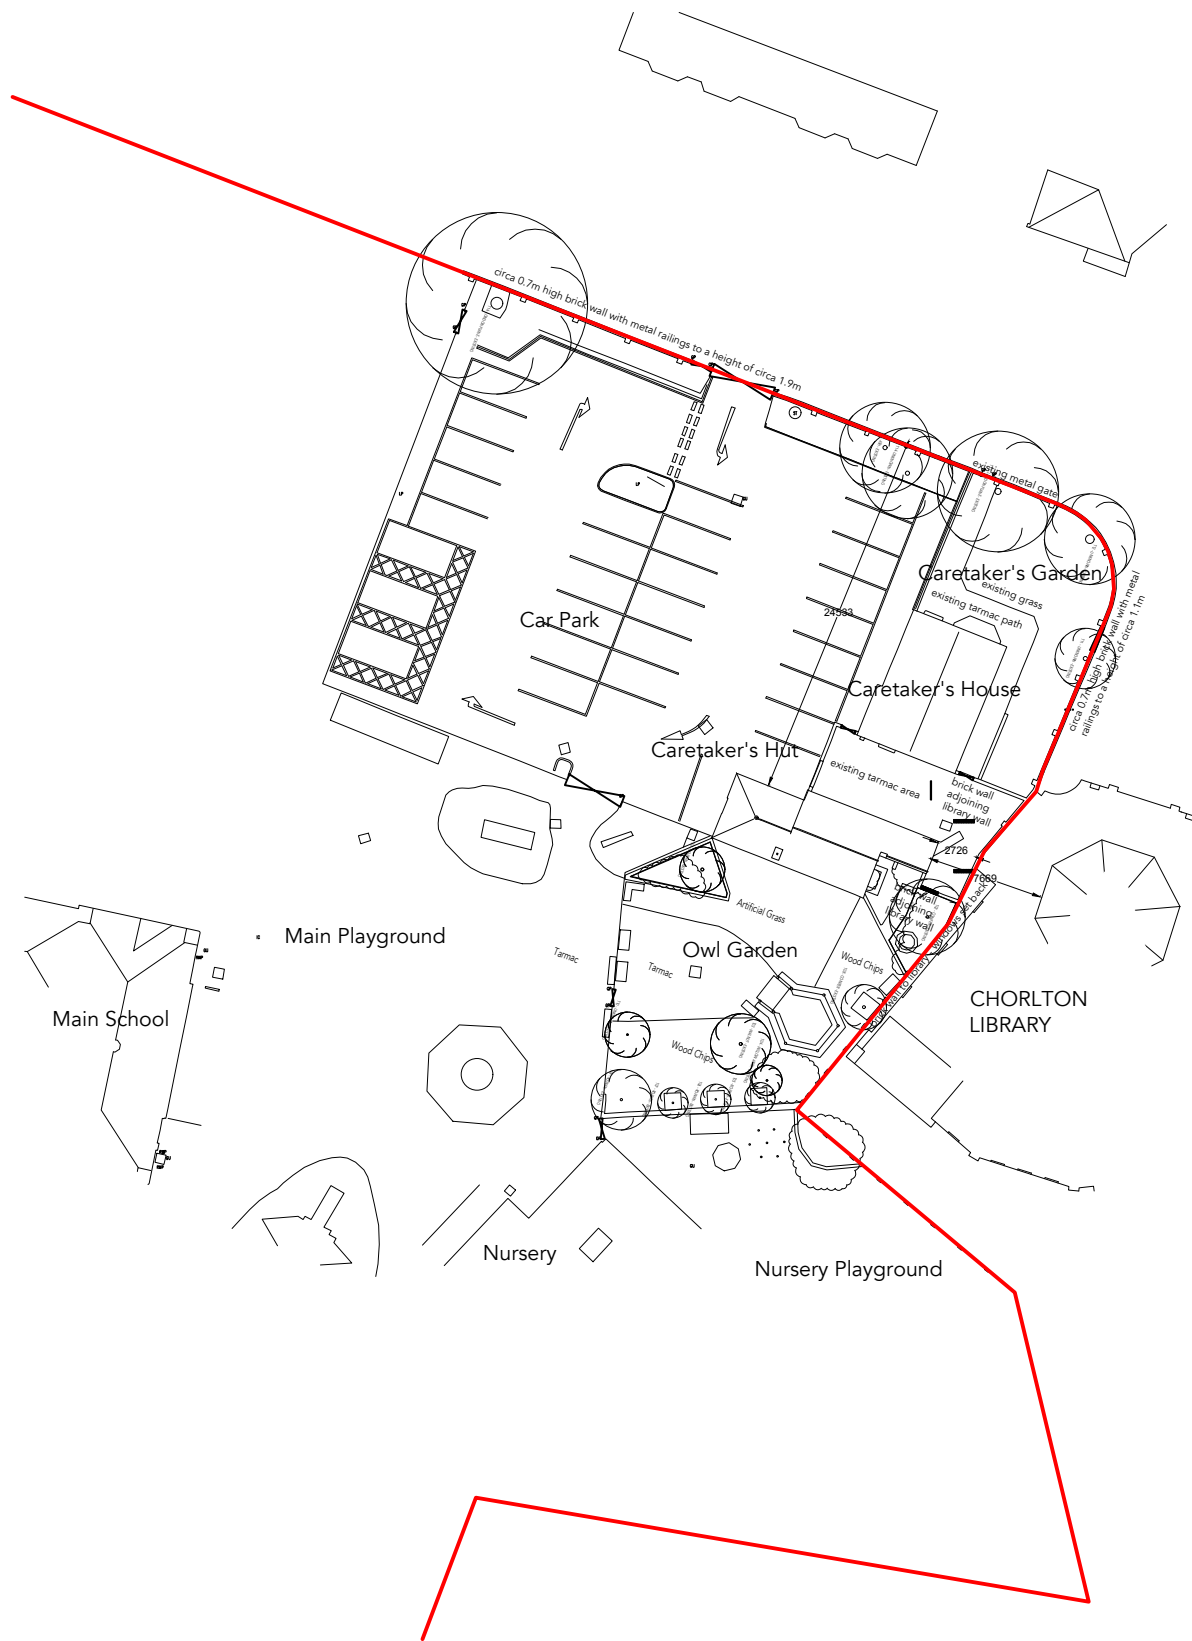


A
Existing Site Plan

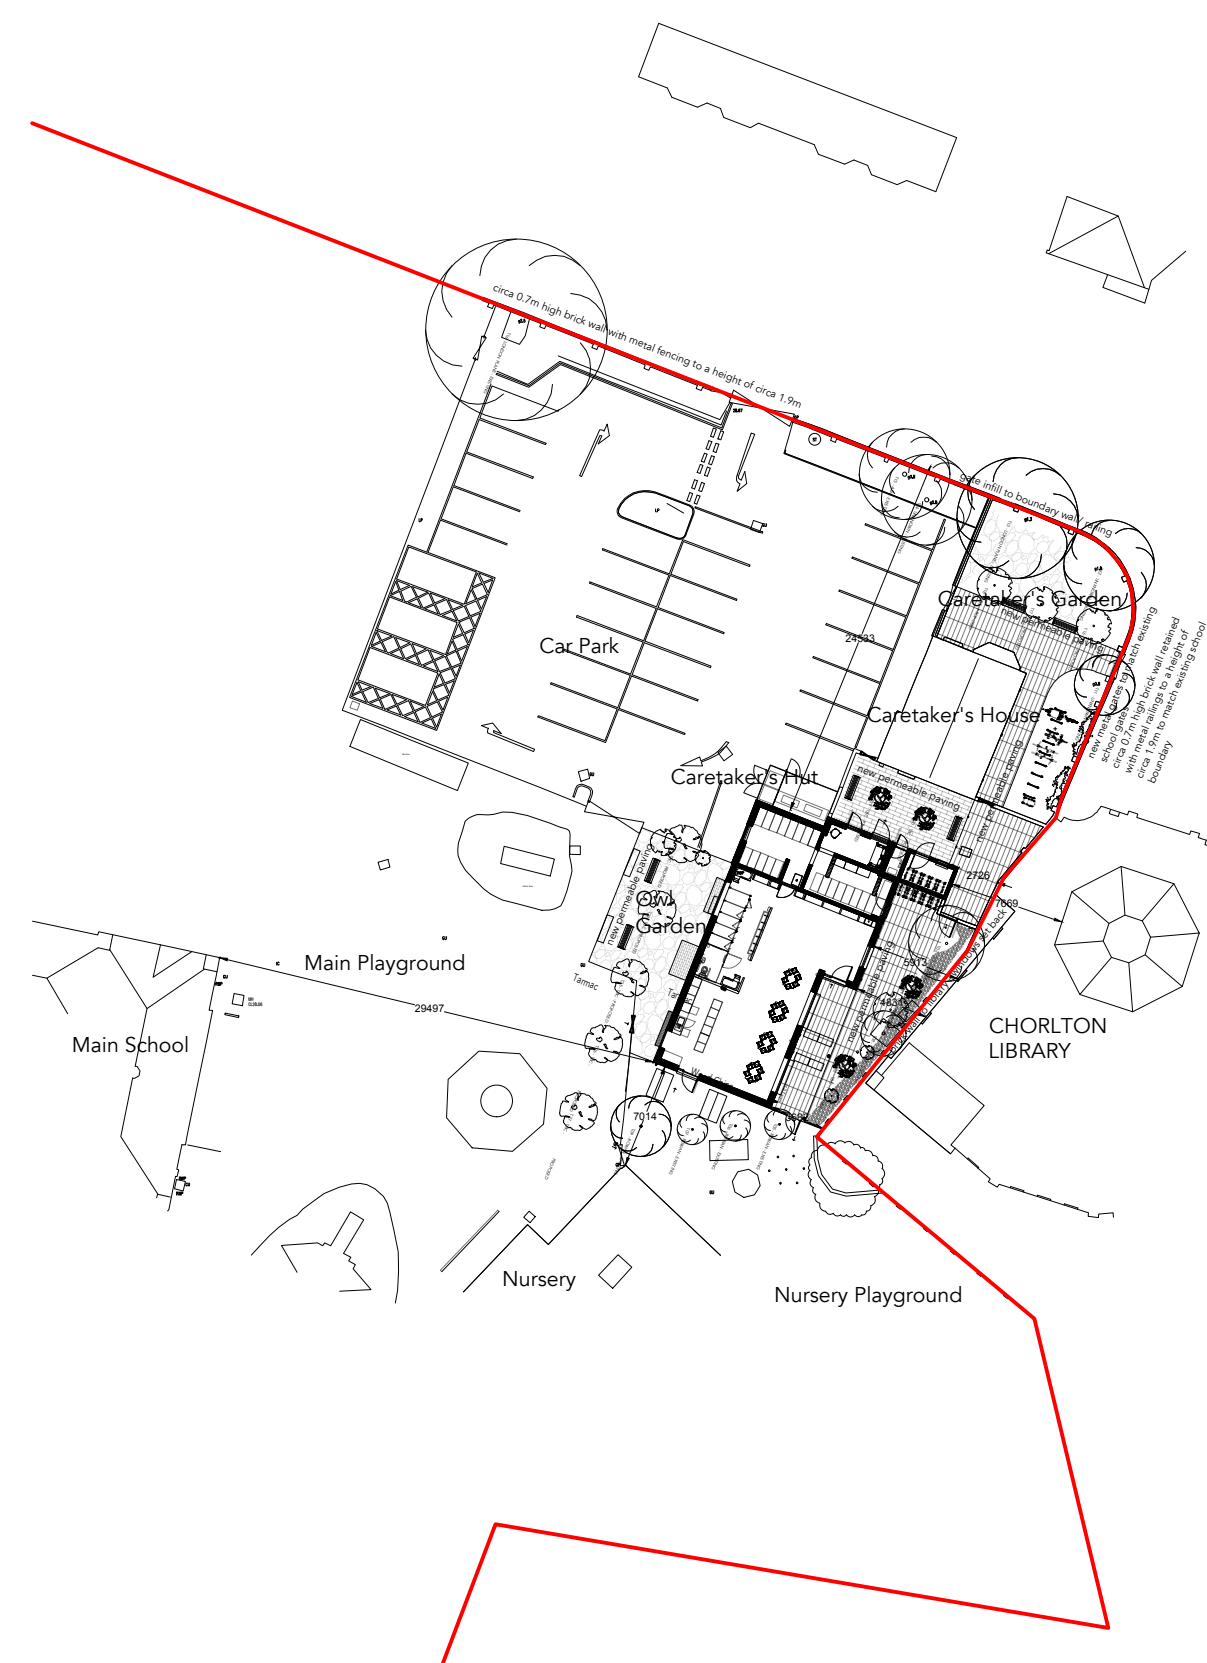

B
Proposed Site Plan

Revisions	
- 05.09.2025	Draft Planning Issue
A 16.09.2025	Planning Submission
B 19.09.2025	Planning Submission

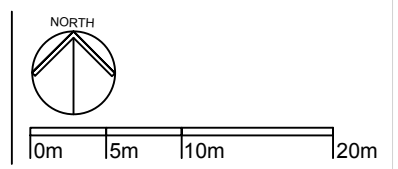

PROJECT: **25_008**
 CLIENT: Under 3s Provision
 NUMBER: **002**
 DRAWING: Site Plan
 SCALE: 1:500 @ A3

Claire Bandy. Architect
 www.clairebandyarchitect.com
 07866510152