



Revision Schedule


Revision	Revision Description	Comments	Date
1	Changes to side elevation of new entrance		10.10.25
2			
3			
4			
5			
6			
7			
8			
9			
10			
11			
12			
13			
14			
15			
16			
17			
18			
19			
20			

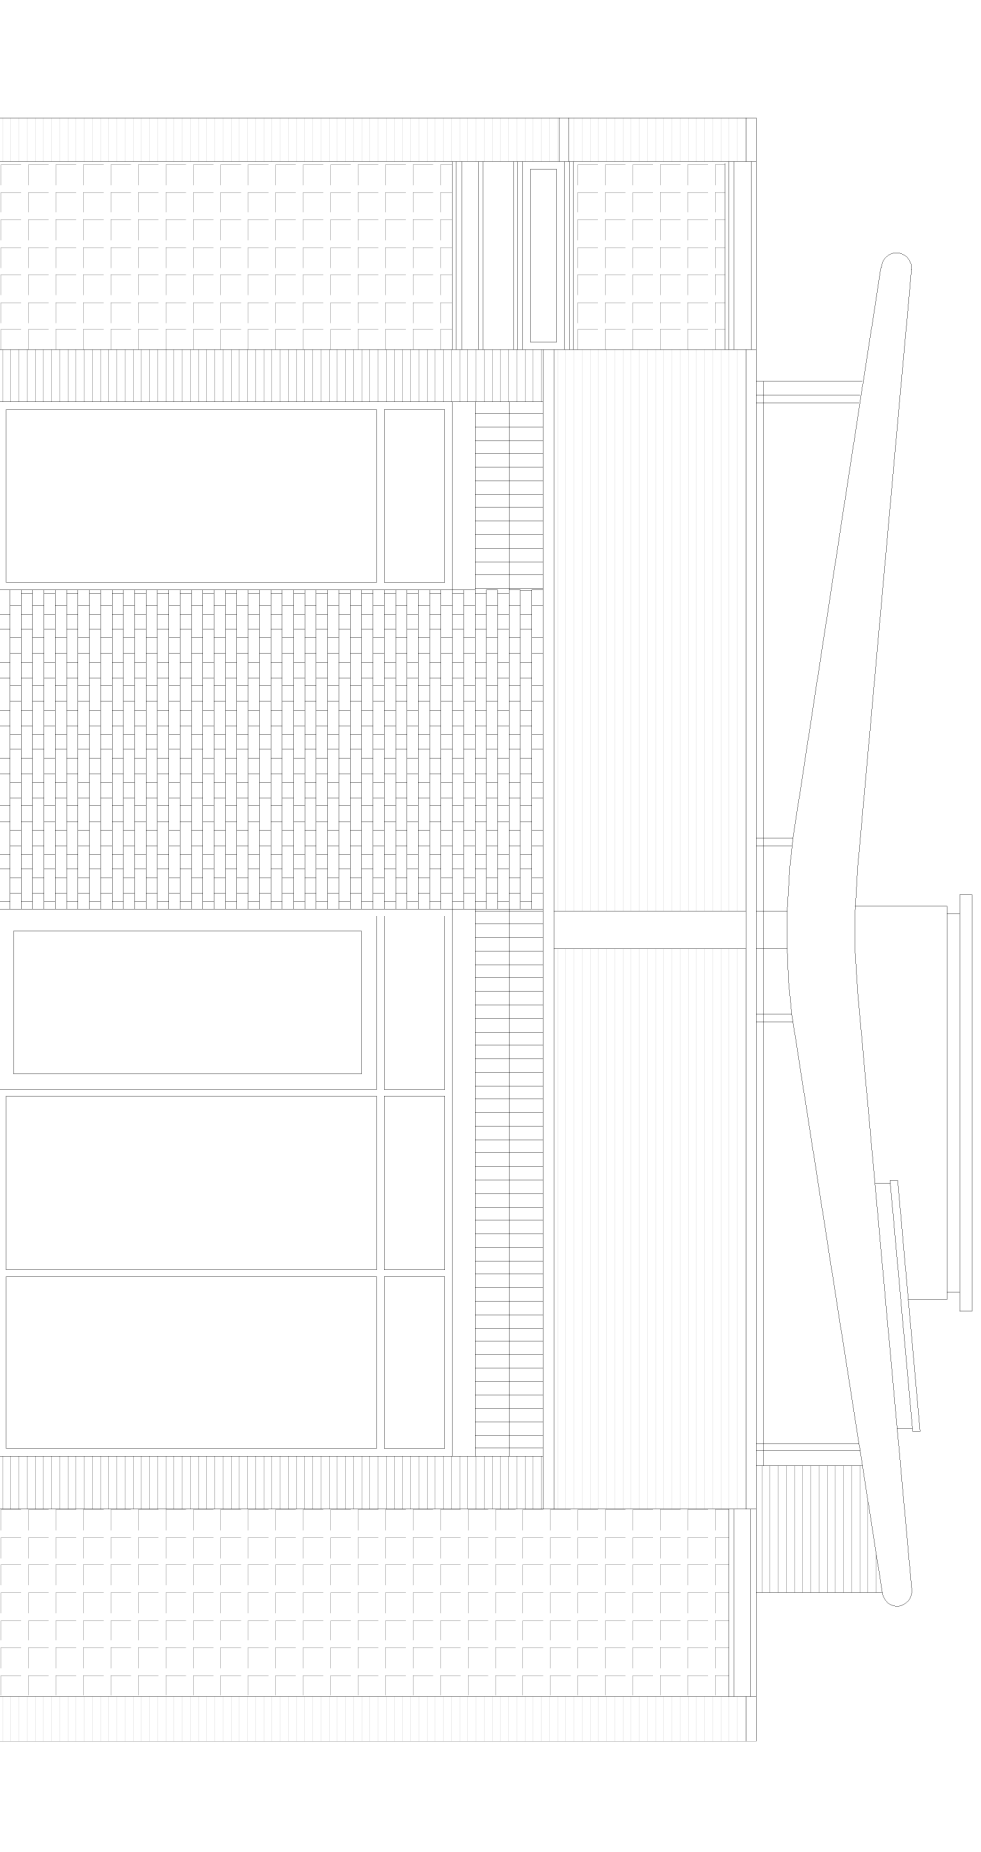


Proposed Front Elevation (South East Facing)
1:50

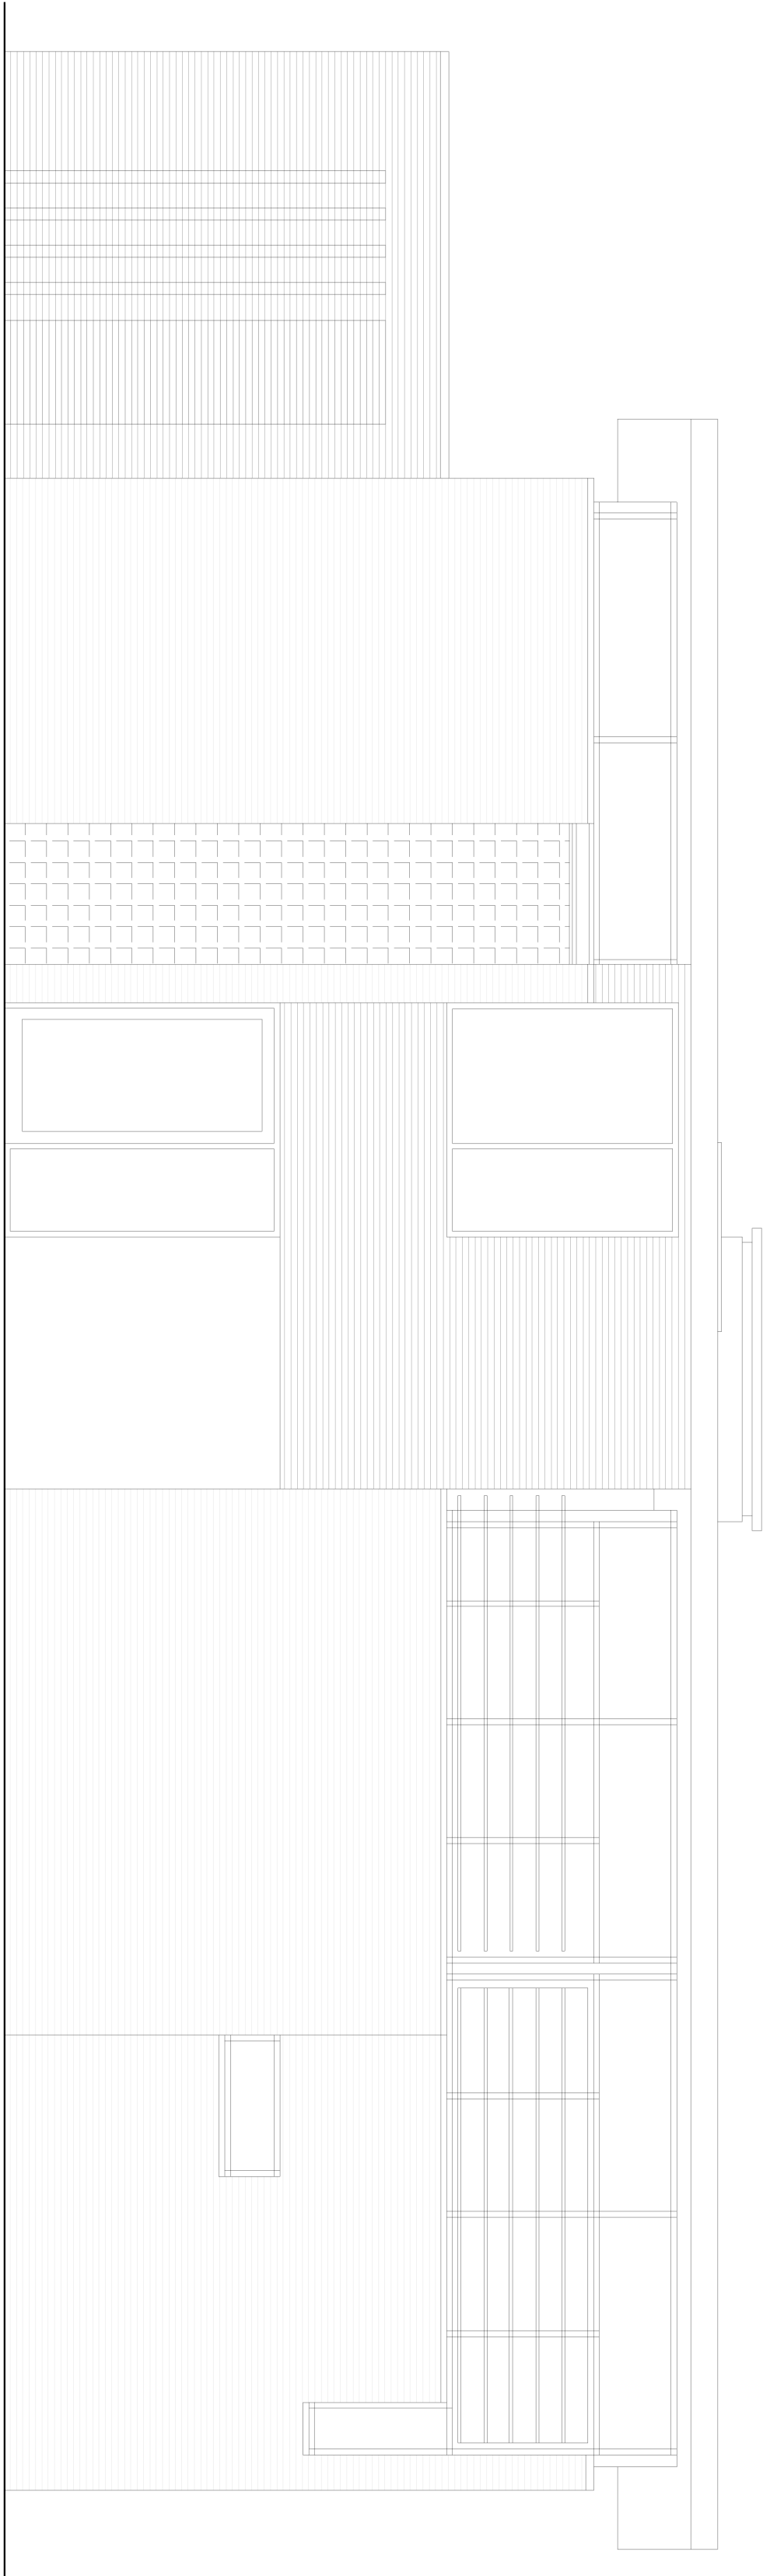


Proposed Side Elevation (North East Facing)
1:50

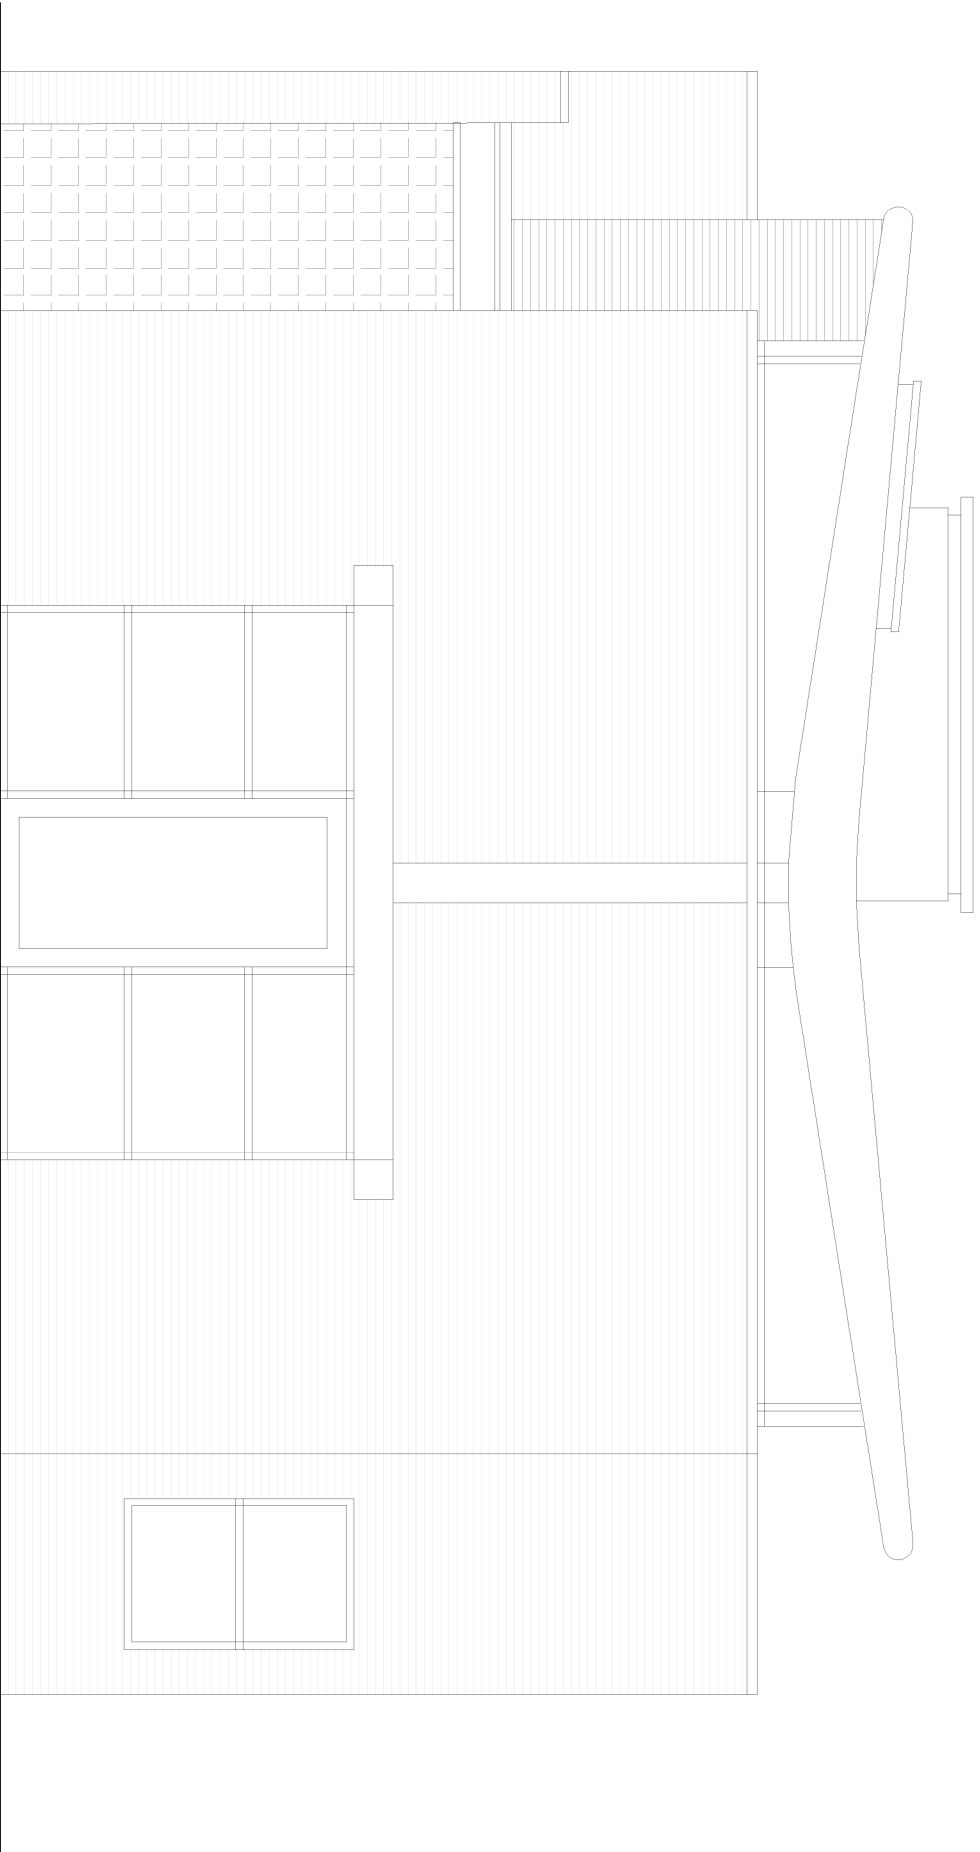

Proposed Rear Elevation (North West Facing)
1:50

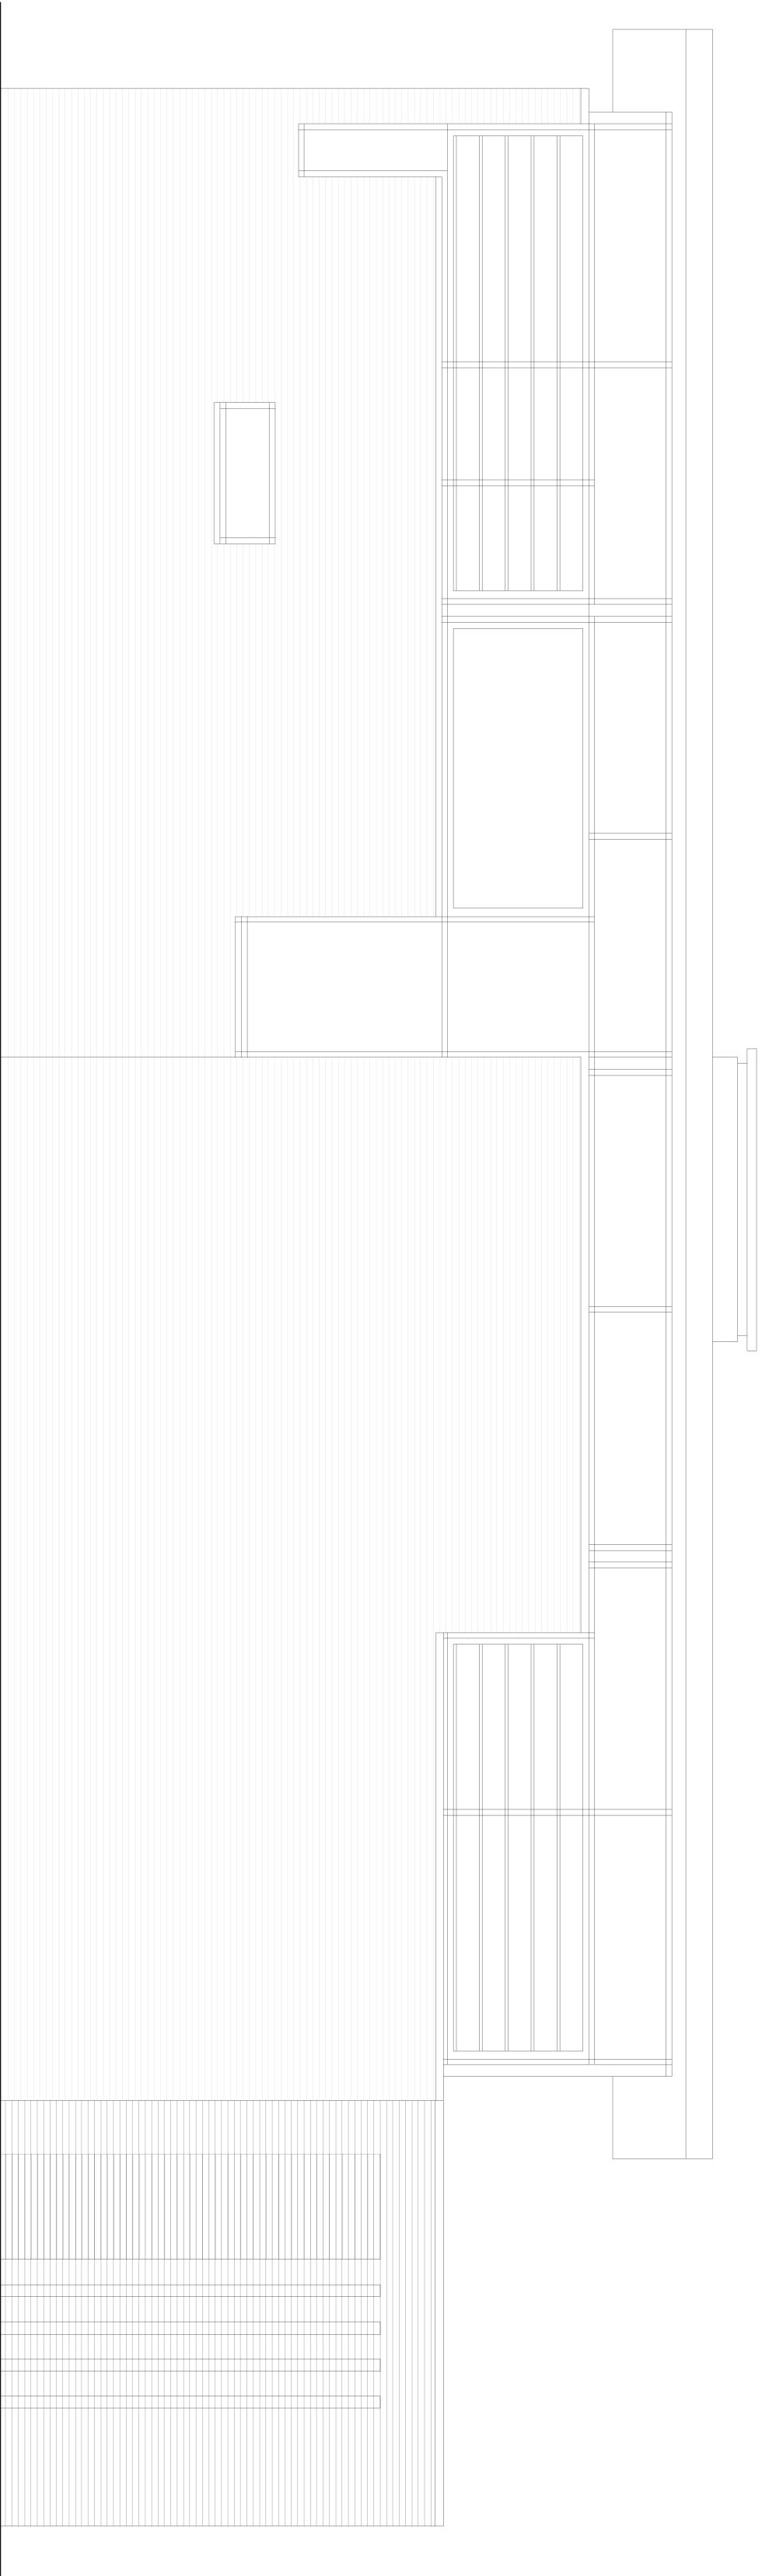

Proposed Side Elevation (South West Facing)
1:50

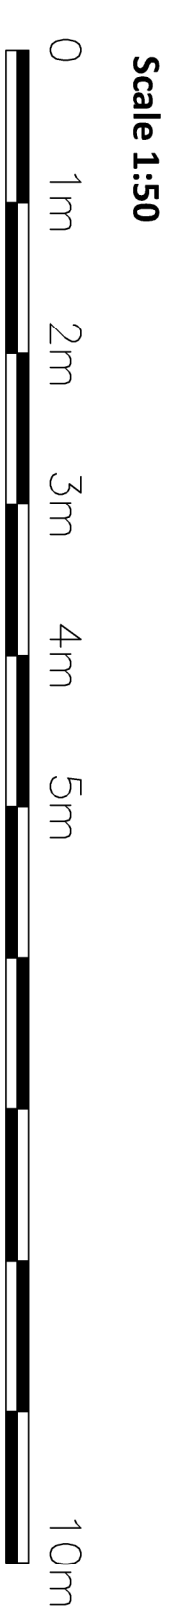

NOTES

All building work is to conform with full planning approval, application drawings and stipulated planning conditions approved by the Local Planning Authority. All building work is to conform with 1991 Building Regulations and all stipulated planning conditions approved by the Local Planning Authority. The contractor is to check all dimensions and conditions on site before commencing work. All dimensions shall be preferred to scaled dimensions. All dimensions shall be indicated on site and are not to be scaled. It is intended that this drawing has been produced and issued for sole purpose of use within the site block. It is not intended that this drawing be used by any other person for any other purpose. The client has a right to reproduce the work shown on the drawings and drawings and documents remain vested with Jay Ashall Partnership.

Corbrook Medical Practice
204 City Road, Hulme

DRAWING NAME:
Proposed Elevations

DRAWING:-	Rev
1754 - 202 Planning	B

SCALE: 1:50 @ A1 DATE: Sept. 2025