

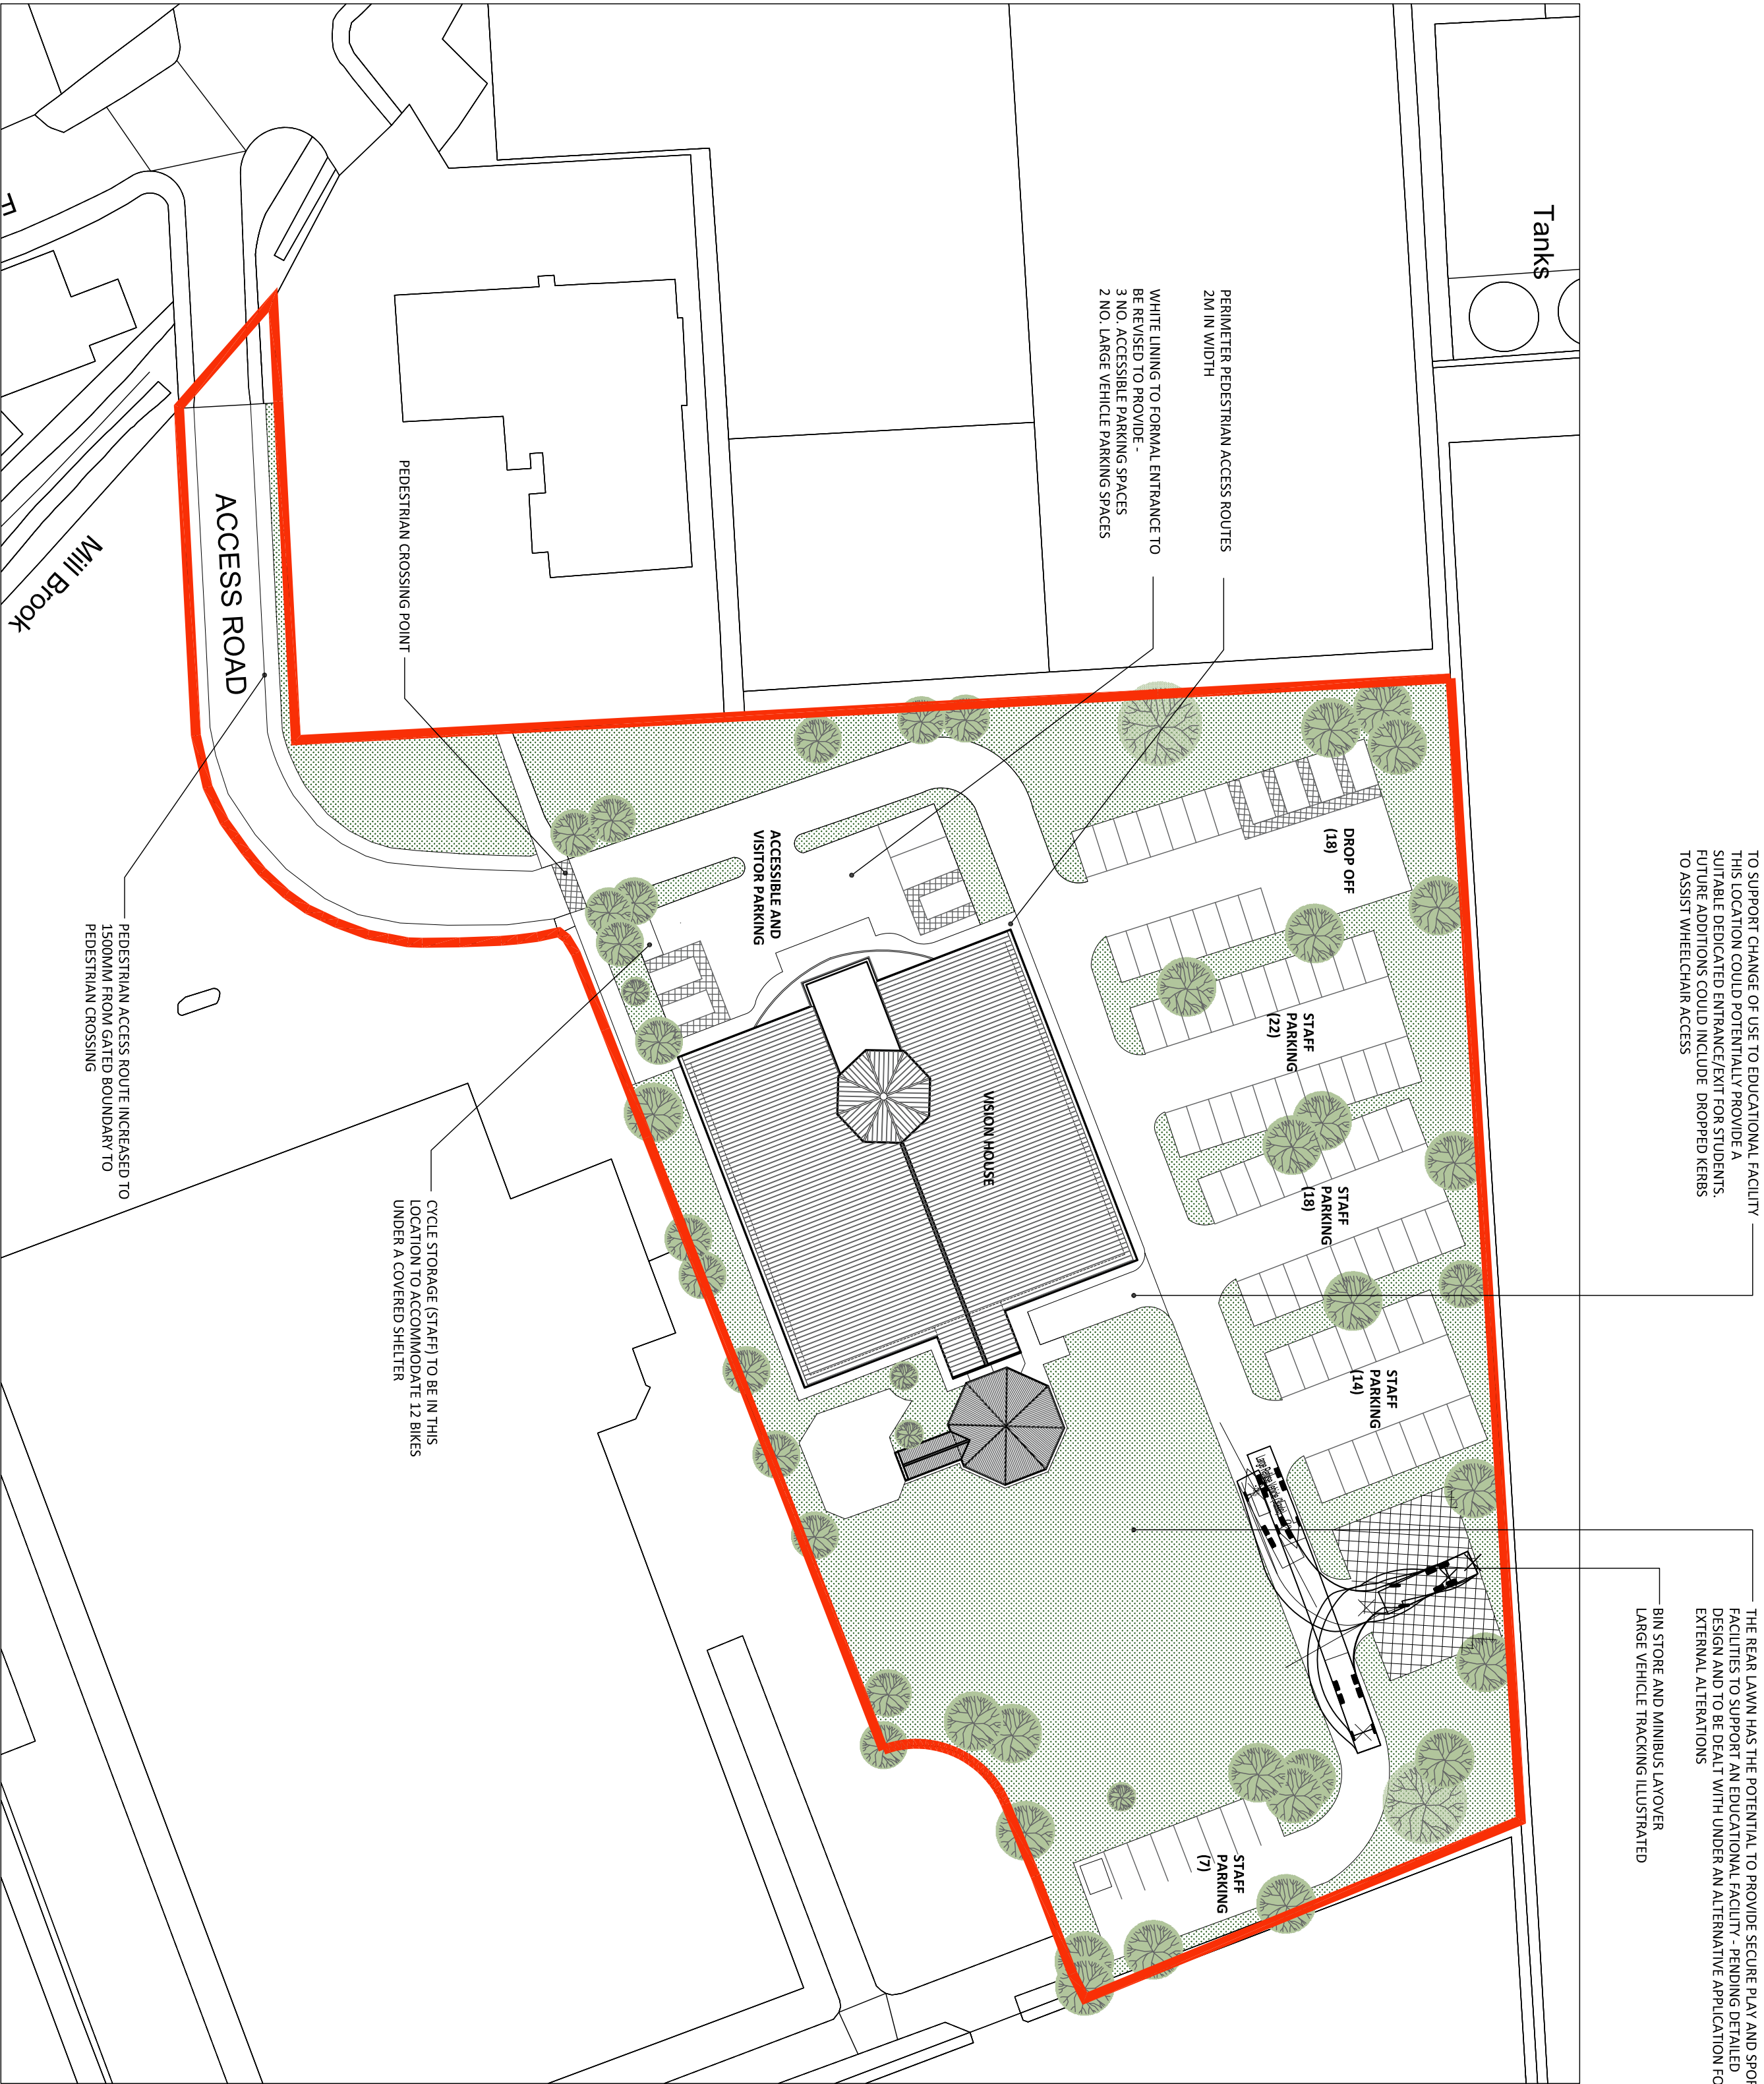


 

PROPOSED SITE PLAN
SCALE 1:500

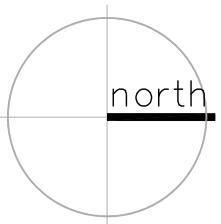

SCALE BAR @ 1:500

- B: 290425 Cycle storage added.
- A: 290425 Parking layout updated to include drop off zone and refuse/mini bus maneuvering location. Pedestrian crossing added and access road pedestrian pavement width increased.

Client	HURSTWOOD HOLDINGS
Project	VISION HOUSE
Title	PROPOSED SITE PLAN
Scale	1:500 @ A1 Status: PLANNING APPLICATION
Project No.	AF258 Dwg. No. B102 Rev B
Date	MARCH 2025