

This drawing is © C4 Projects and is not to be copied, reproduced or re-distributed either in whole or in part without the prior written permission of the originator.

The originator shall have no responsibility for any liability, loss, cost, damage or expense arising from or relating to any use of this document other than for its intended purposes on this project.

This drawing shall be read in conjunction with all other relevant drawings, specifications and associated documentation. Any discrepancies, errors or omissions are to be reported to the originator before proceeding with work.

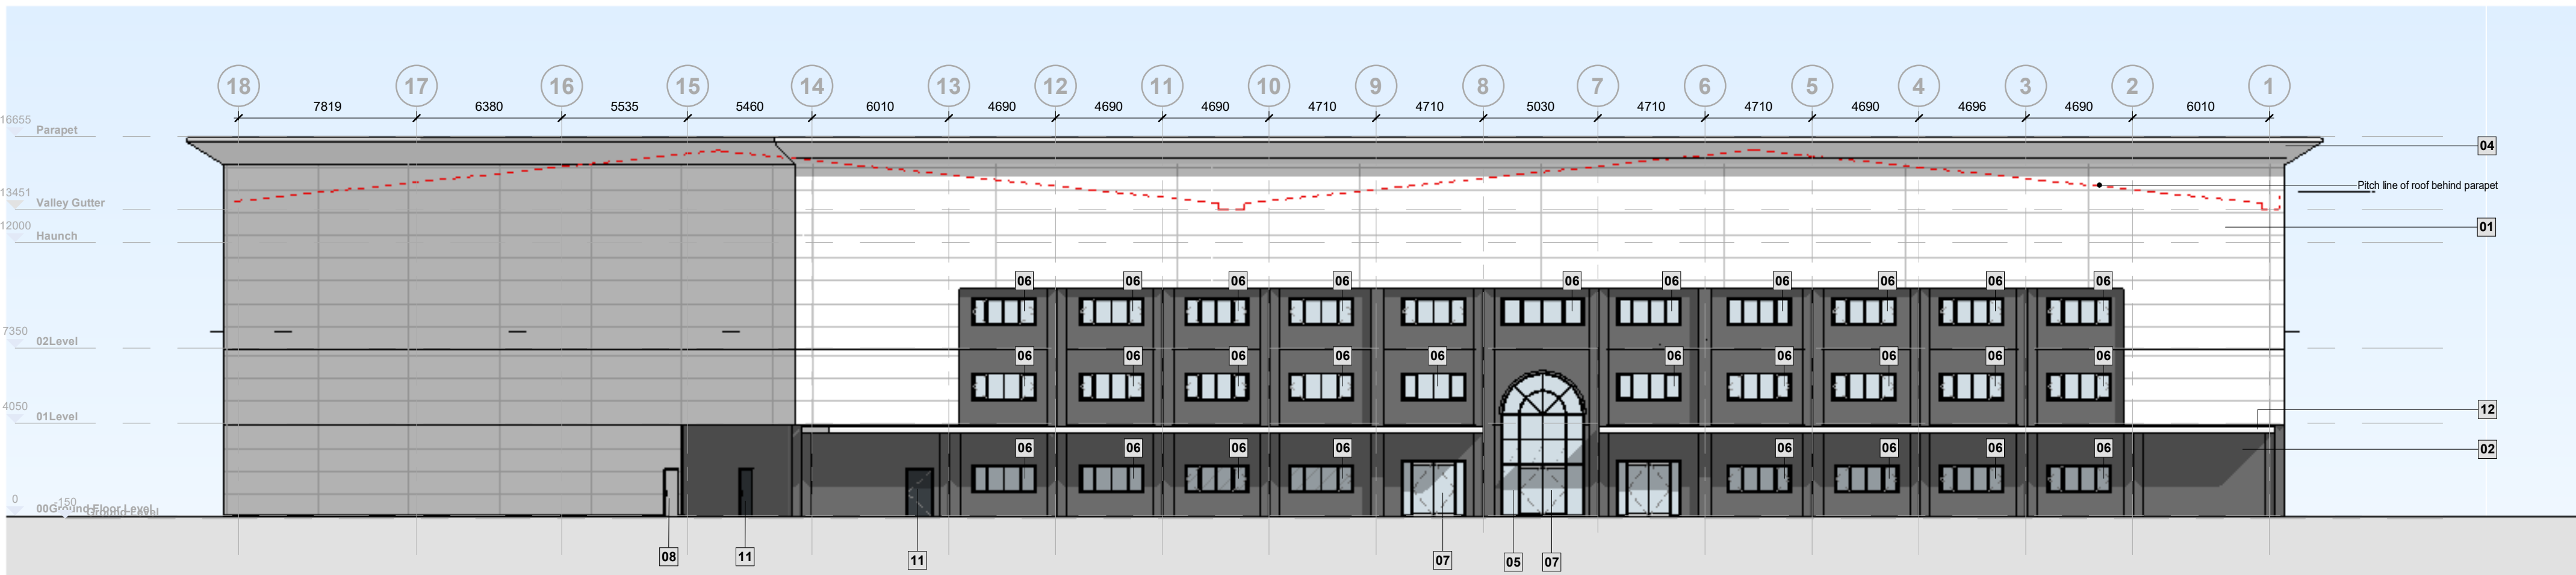
This drawing can be scaled for planning purposes only. All dimensions are to be checked on site by the contractor prior to proceeding with any work. Contractors to work to figured dimensions only & scaled figures are not to be used for construction purposes.

DISCLAIMER
When this drawing is issued in CAD, it is an uncontrolled version issued for information only, to enable the recipient to prepare their own documents/ drawings for which they are solely responsible.

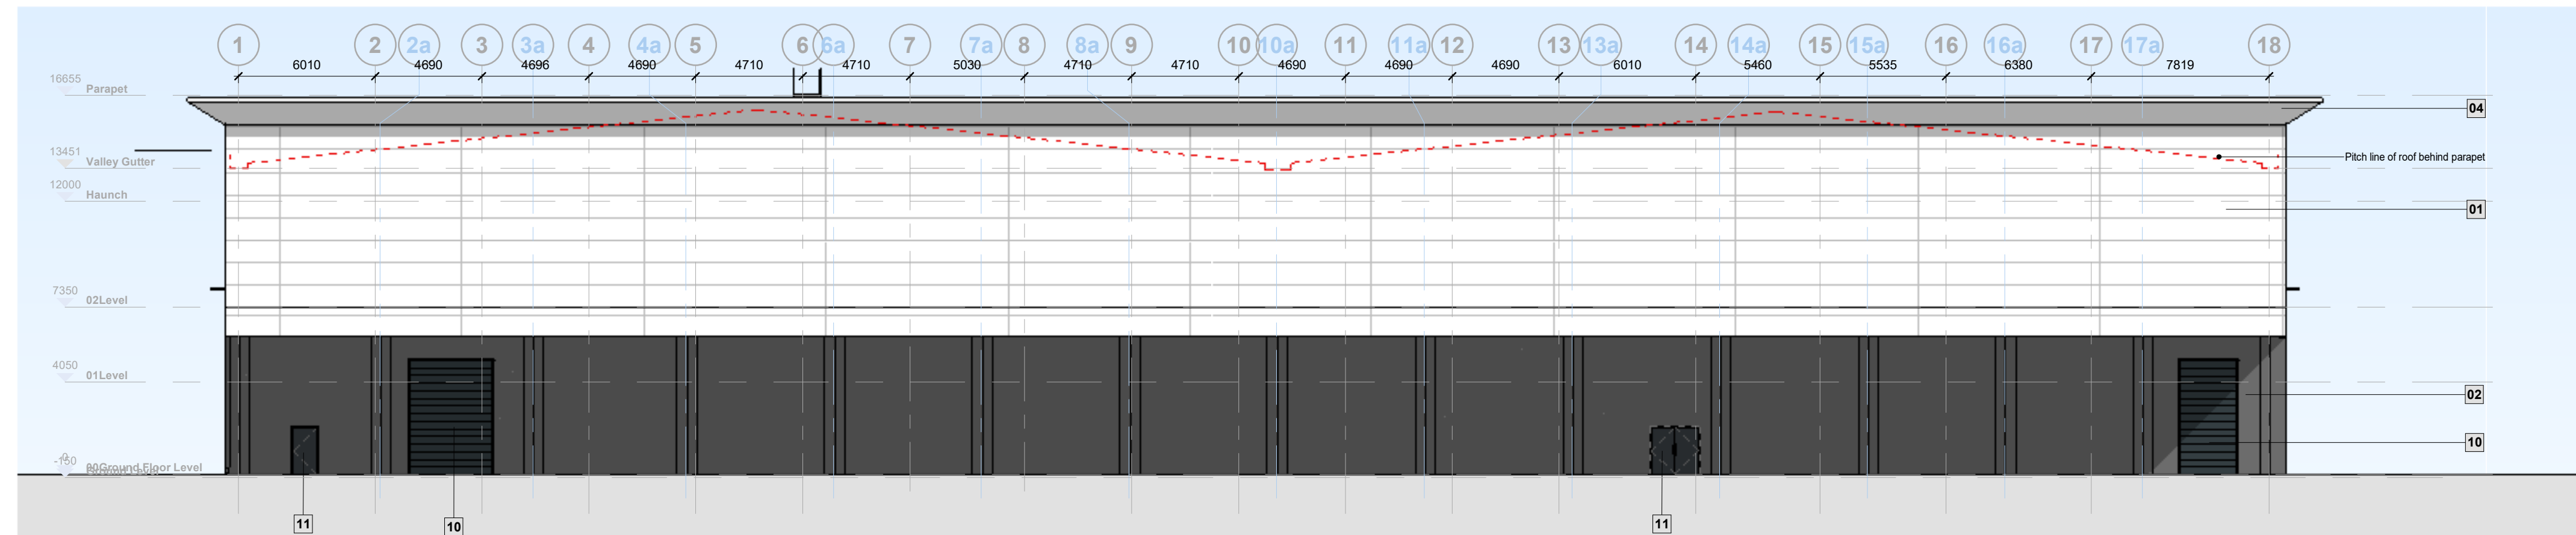
SOFTWARE INTEROPERABILITY
C4 Projects prepared this drawing using Autodesk **REVIT** Architecture.

C4 Projects does not accept liability for any loss or degradation of any information held in the drawing resulting from the translation from the original file format to any other file format or from the recipient's reading of it in any other programme.

0 4 8 12 16m
1:200 @ A1

**1 LPA_Proposed Front Elevation (North)**

1:200

**2 LPA_Proposed Service Yard Elevation (South)**

1:200

Notes | GA Proposed Elevations

Key | External Materials

01
Type: Composite White Wall System
Model: 80mm Kingspan Quadcore AWP KS1000
MR composite panels horizontally laid. Finish: Spectrum XL-Forte colour coated colour: White RAL 9003. Provide Panel Joint and Support Rails (PJR's & HCS's) as S.E. details with vertical joints typically on grid lines.
Manufacturer: Kingspan or similar approved

02
Type: Facing Brickwork
Model: 102.5mm Granite Blue dragfaced brickwork external leaf (or sim' approved) with black grey mortar ref: Y15 (recessed pointing), with 125mm cavity to receive 125mm DrTherm® cavity slab 37 insulation. Inner leaf from 140mm thick Dense Concrete Block (as S.E. spec). Inc' for brick specials to 45° column encasements.
Manufacturer: Wienerberger or similar approved

03
Type: Insulated Roof Cladding
Model: Composite roof cladding panels, Kingspan QuadCore KS1000RW or equal trapezoidal profile XL-Forte - Goose Wing Grey
Manufacturer: Kingspan or similar approved

04
Type: Feature Parapet Bullnose
Model: Projecting bullnose profile aluminium parapet detail with soffit clad in 0.7mm Euroclad Opus secret fix interlocking plank profile cladding. 200mm module width with 190mm plank face with 10mm gap. All finished in HPS 200 Ultra colour coat, colour White RAL 9003.
Manufacturer: Euroclad or similar approved
Include for rectangular recessed LED floodlights positions at 8m ctrs to underside of soffit. Colour White.

05
Type: Aluminium Framed Thermally Broken Curtain Wall System
Model: thermally broken curtain wall system incorporating double glazed aluminium framed narrow style double doors. All glass to be double glazed toughened glass panels. PPC Framing in RAL 7016 Anthracite
Manufacturer: Senior Aluminium Systems Limited or similar approved

06
Type: Aluminium Ribbon Window System
Model: Double Glazed Infill (Solar Control) PPC Framing in RAL 7016 Anthracite
Manufacturer: Senior Aluminium Systems Limited or similar approved

07
Type: Aluminium Framed Thermally Broken Door System
Model: Door to be automatic opening, narrow style, double leaf swing doors with glazed panel. All glass to be double glazed toughened glass panels. Door leaf to provide a min' clear opening width of 1000mm.
Manufacturer: Senior Aluminium Systems Limited or similar approved

08
Type: Steel Personnel Doors
Model: External flush faced steel security door & frame with insulated core & frames (LPS 1175 SR2 certified). Door and frame finish colour to be White RAL 9003.
Manufacturer: TBC

09
Type: Insulated Sectional Overhead Door
Model: Electronically operated with manual override fitted with anti-entrapment and automatic safety cut-out system with weather seals at jambs RAL 7016 Anthracite
Manufacturer: TBC
LPS 1175 SR2 Certified door / Vertical-lift or similar approved

10
Type: Roller Shutter Door
Model: Electronically operated with manual override fitted with anti-entrapment and automatic safety cut-out system with weather seals at jambs head and base. Shutter door and box colour: RAL 7016 Anthracite.
Manufacturer: TBC
LPS 1175 SR2 Certified

11
Type: Steel Personnel Doors
Model: xternal flush faced steel security door & frame with insulated core & frames (LPS 1175 SR2 certified). Door and frame finish colour to be RAL 7016 Anthracite.
Manufacturer: TBC

12
Model: Feature front elevation canopy with bullnose profile aluminium eaves capping. Canopy steel stub supports fixed to mainframe steel support beam (inc' Farral TBK thermal break) as S.E. details. Canopy roof from un-insulated single skin metal roof cladding (Class B non-fragility to ACR(M) 001:2005) comprising 0.7mm thk MWS profile galvanized mild steel external sheet set at falls into un-insulated boundary wall gutter. Canopy soffit clad in 0.7mm Euroclad Opus secret fix plank profile cladding. 200mm module width with 190mm plank face with 10mm gap. All finished in HPS 200 Ultra colour coat, colour White RAL 9003.
Include for circular recessed LED spotlights positions at 4m ctrs to underside of soffit. Colour White.
Manufacturer: Euroclad or similar approved

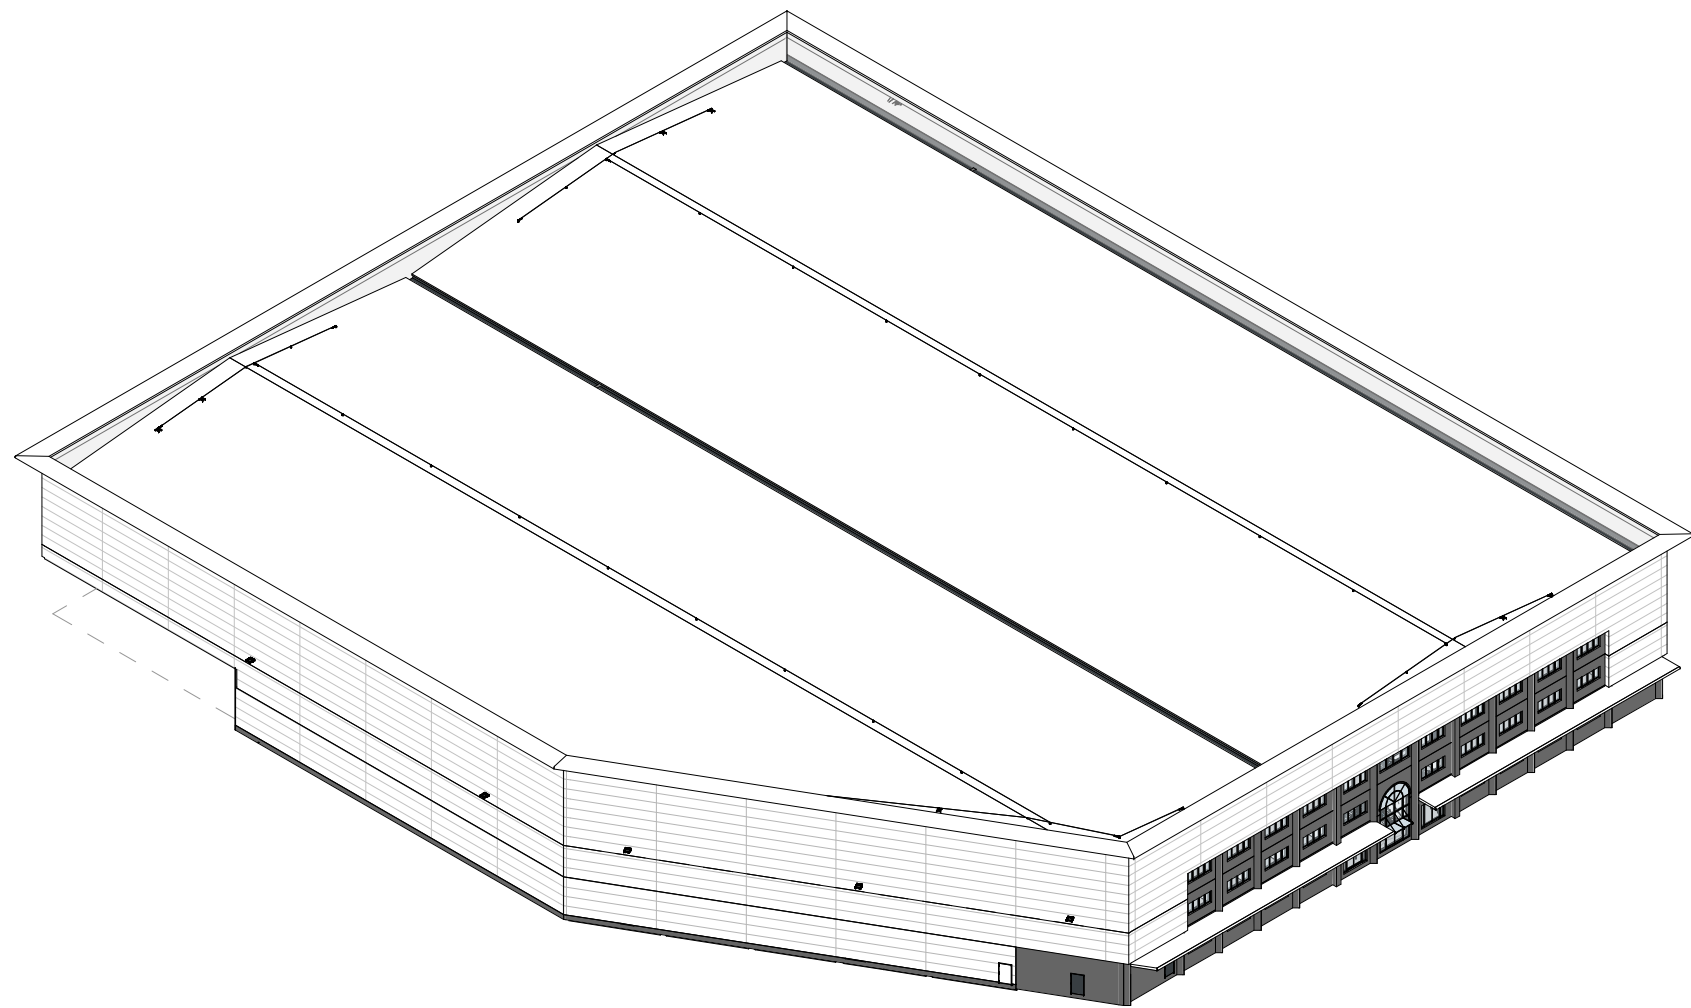
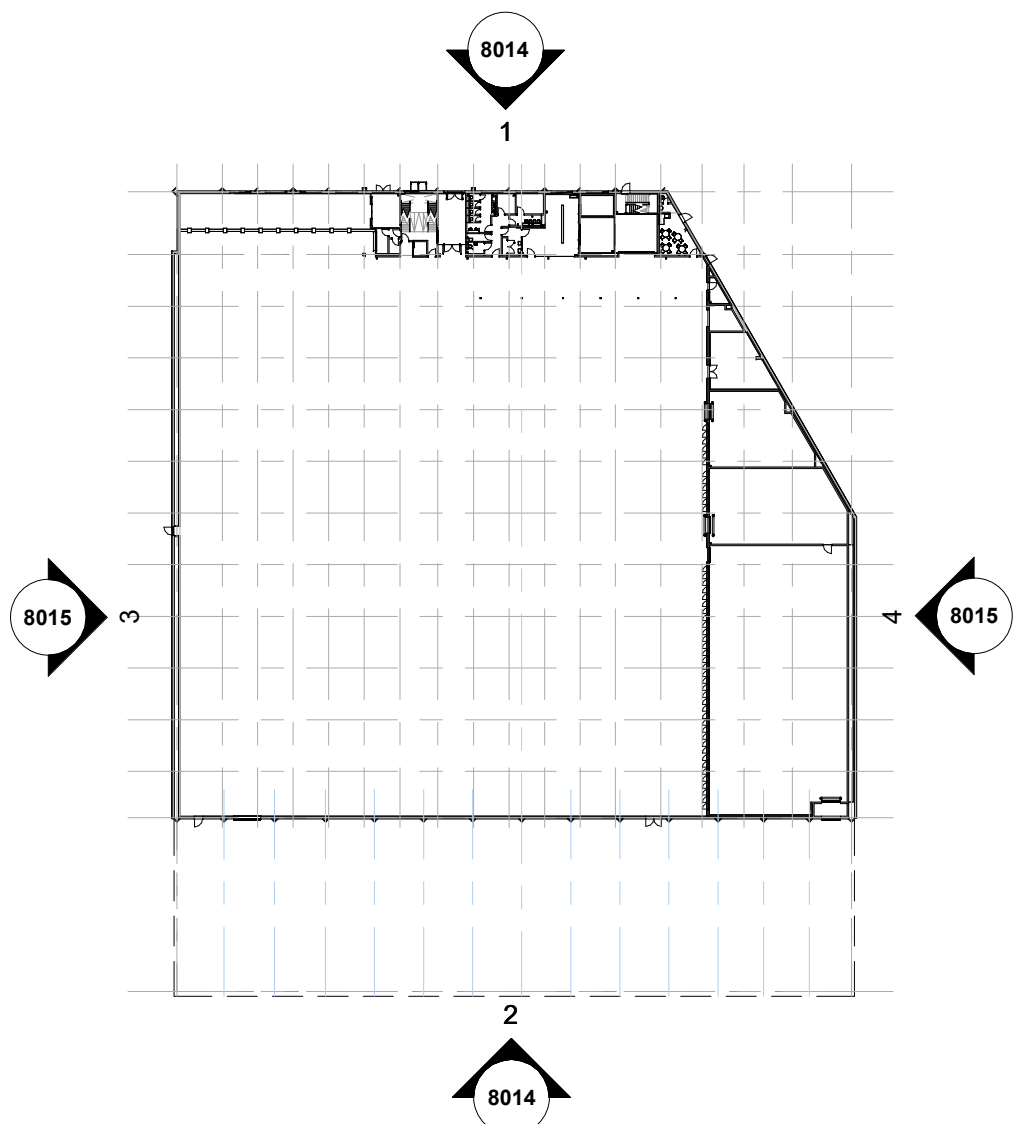
Legend | U-Values

According to BRUKL Output Document with date December 20 of 2023, the performance of the building fabric and fixed building services should achieve the following values:

Wall**: 0.24 w/m²K
Floor: 0.17 w/m²K
Roof: 0.16 w/m²K
Window***, roof windows and rooflights: 1.4 w/m²K
Personnel doors: 1.4 w/m²K
Vehicle access and similar large doors: 1.3 w/m²K
All other doors: 1.4 w/m²K

** Automatic U-value check by the tool does not apply to curtain walls-whose limiting standard is similar to that for windows.

*** Display windows and similar glazing are excluded from the U-value check. N.B.: Neither roof ventilators (inc. smoke vents) nor swimming pool basins are modelled.

**5 LPA_Reference Plan Elevations**

1:1000

P02 Update Issue BC 21.09.25

P01 Issue for Planning S73 BC 05.09.25

Rev	Revision Details	Drawn	Date	Checked
-----	------------------	-------	------	---------

C4 Projects
t: 01925 751 852
e: info@c4projects.co.uk
www.c4projects.co.uk

Project Management • Architecture • Building Surveying • Cost Consultancy

1st Floor 340 Firecrest Court Warrington WA1 1RG	7th Floor Phoenix House Manchester M2 4JF
---	--

Client
Khanjira International FoodsProject
Proposed New Build Development
New Smithfield Market
Manchester

Drawing Title

Unit 2
LPA_Unit 2_Proposed GA Elevations_01

Drawn by BL Created 05-03-25

C4 Job no. **24-014** Scale As indicated @ A1

Drg no.

24014-C4P-80-B01ZZ-D-A-8014

Status: Purpose of Issue

S2 FOR INFORMATION

Rev

P02