
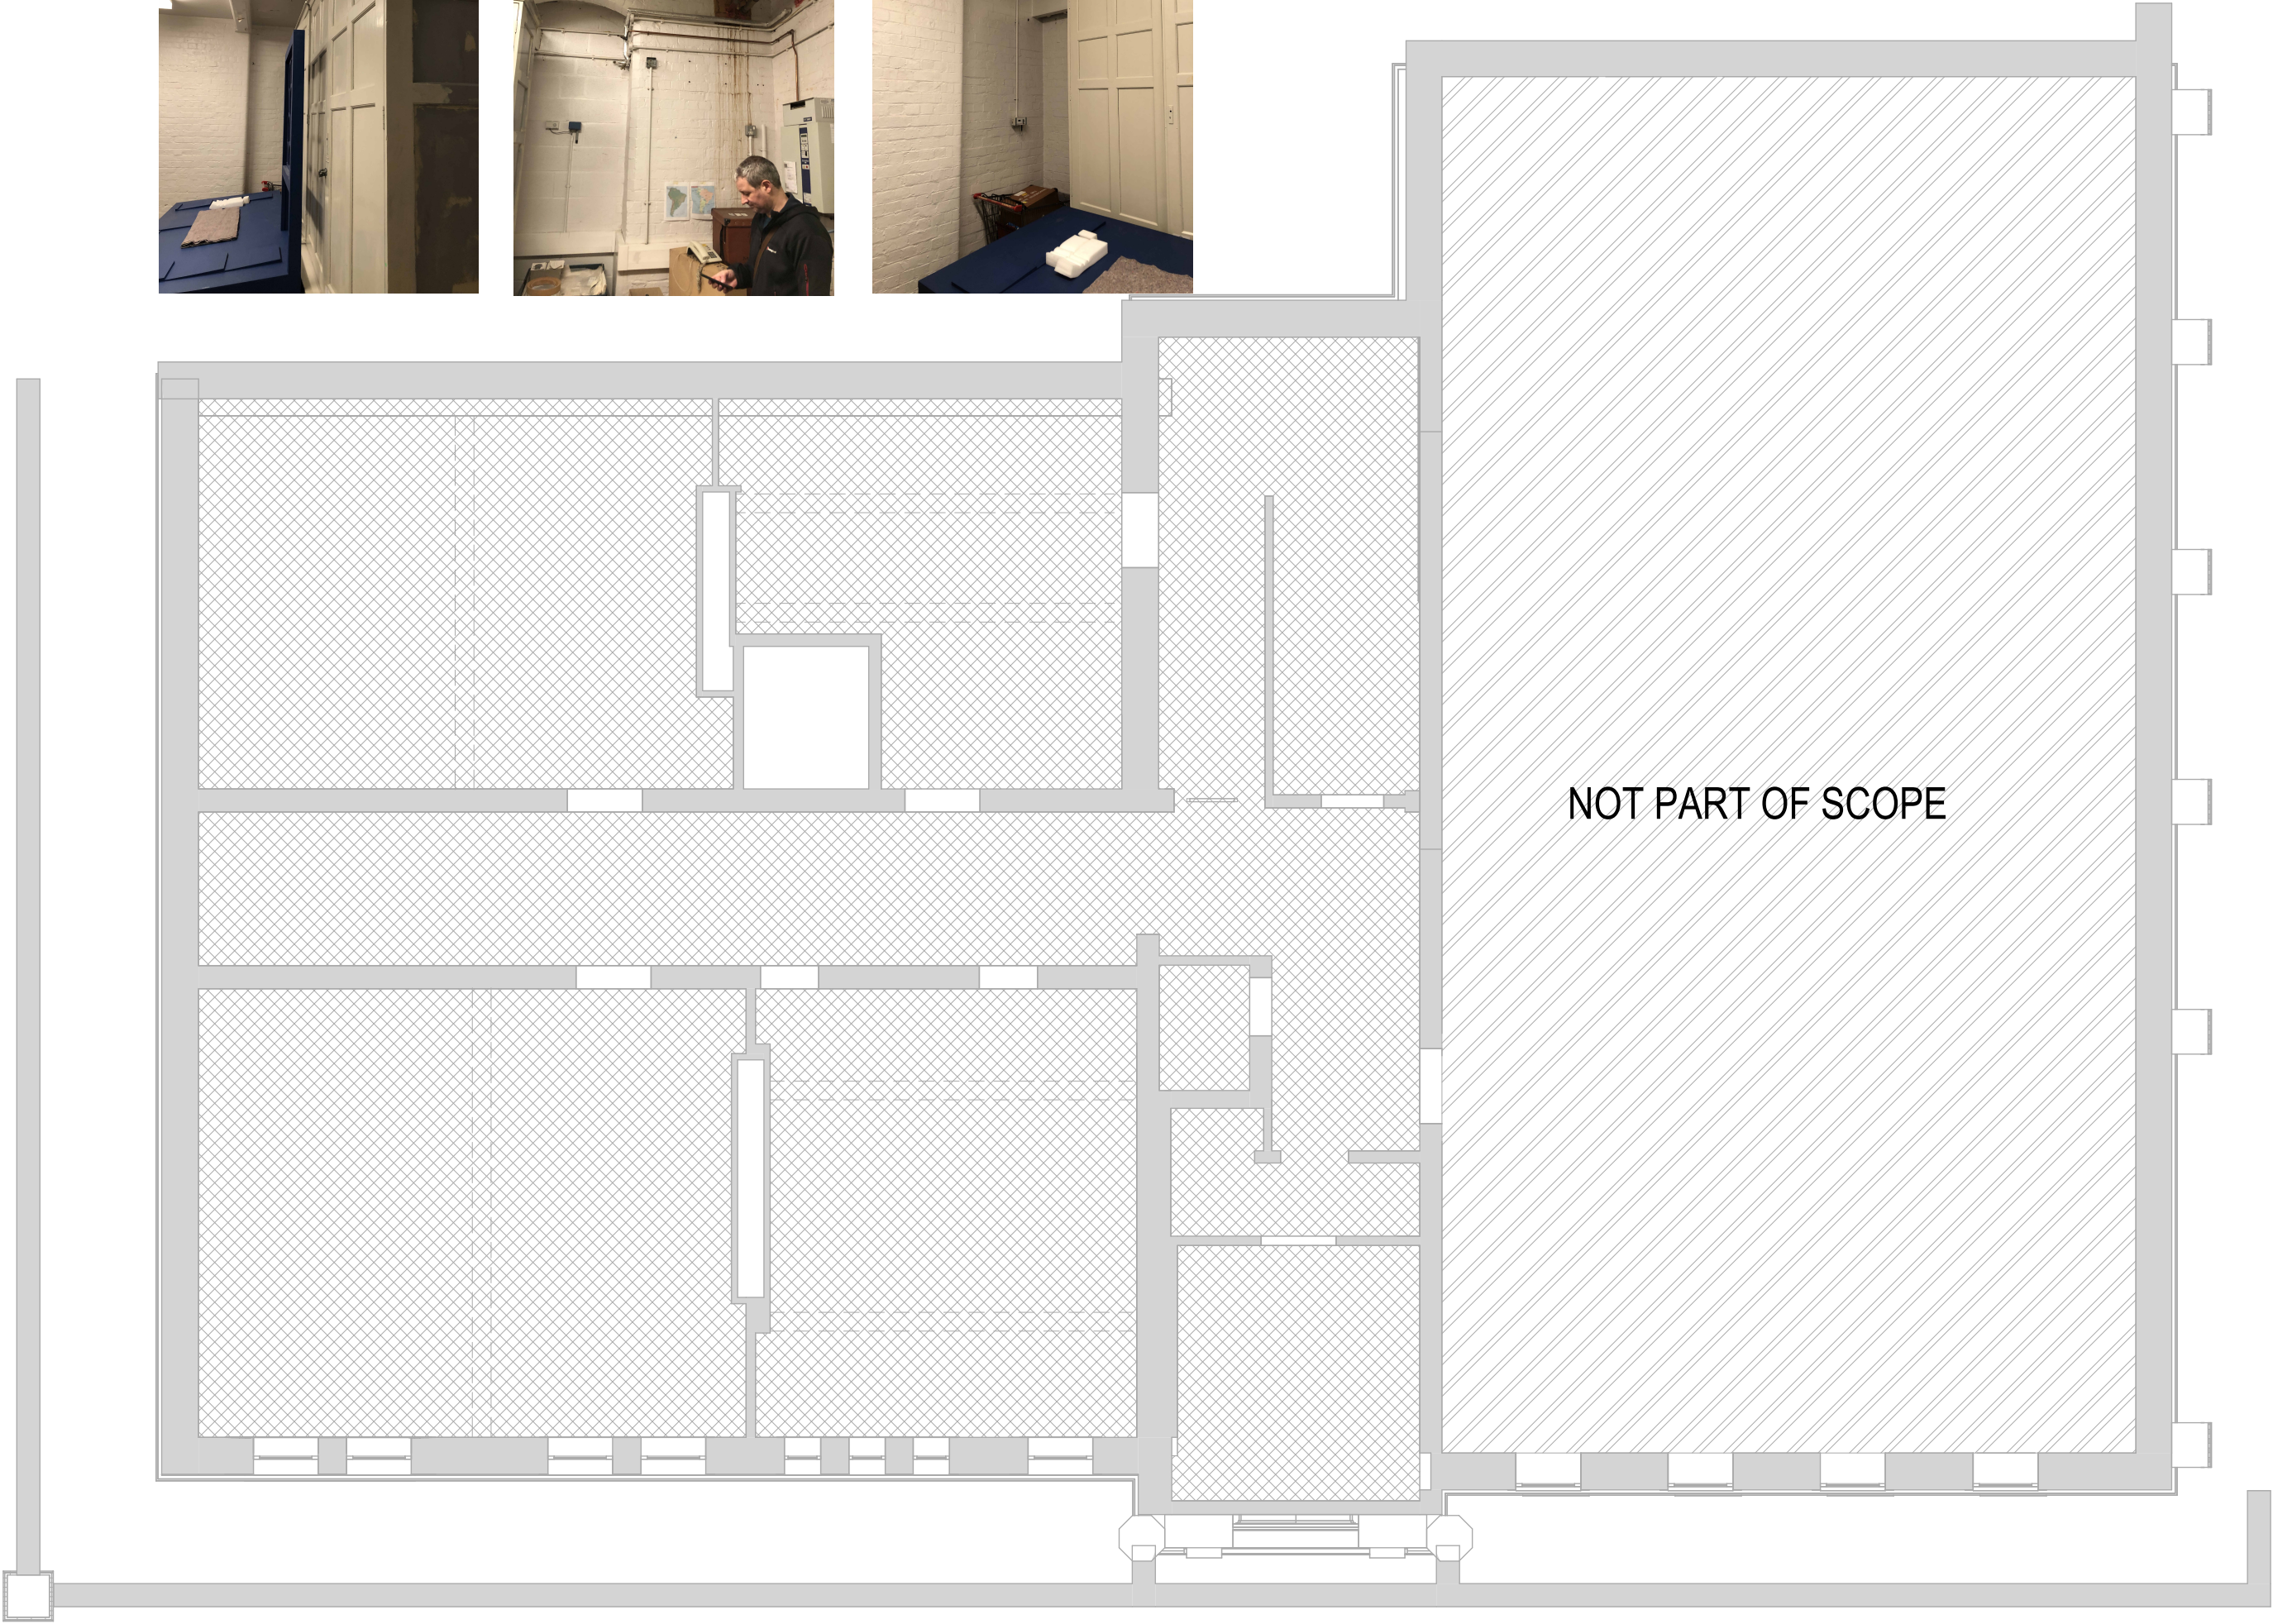


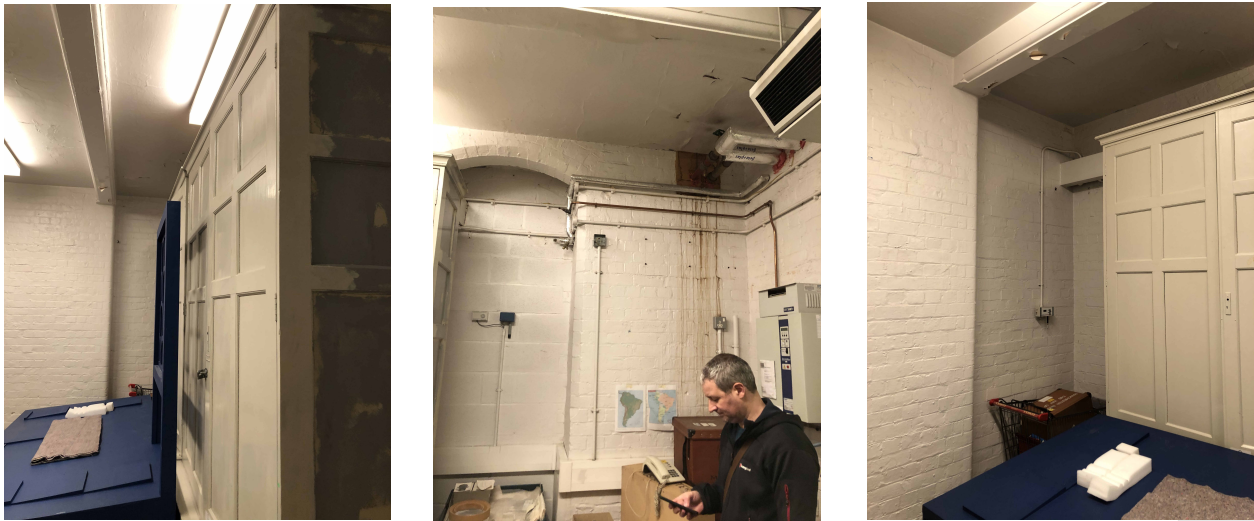

1 Reflected Ceiling Plan_Existing - Level Basement
1 : 100

-  Existing expanded metal lath with lime based plaster and plastered decorative detailing
-  Existing plasterboard ceiling on timber substrate
-  Existing mineral ceiling tiles

Notes:


- This drawing is copyright.
- Do not scale dimensions from this drawing.
- This drawing is to be read in conjunction with all other relevant drawings.
- All discrepancies on this drawing are to be reported to the architect.
- Do not modify any element of this drawing.
- Use drawing only for purpose(s) issued.
- This drawing may contain colour.

Scale Bar

0 1m 3m 5m

Scale: 1:100

North Point

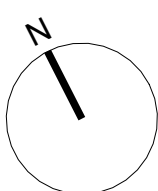

Key Plan

--	--

The following external model files are included within this drawing:

P1	2023/12/20	Listed Building Consent Submission.	AB	RM
Rev	Date	Revision Notes	Drawn	Review

MANCHESTER
1824
The University of Manchester

ARCADIS

Project
Rutherford Building

Drawing Title
Existing Ceiling Plan - Level Basement

Job Number 141532	Date FEB'23	Security Classification	Drawn By AB
Scale@A2 1 : 100	Purpose LISTED BUILDING CONSENT		Reviewed By RM

Drawing Number 3329-RBUM-ARC-XX-BA-DR-A-3329	Revision P1
---	-----------------------