



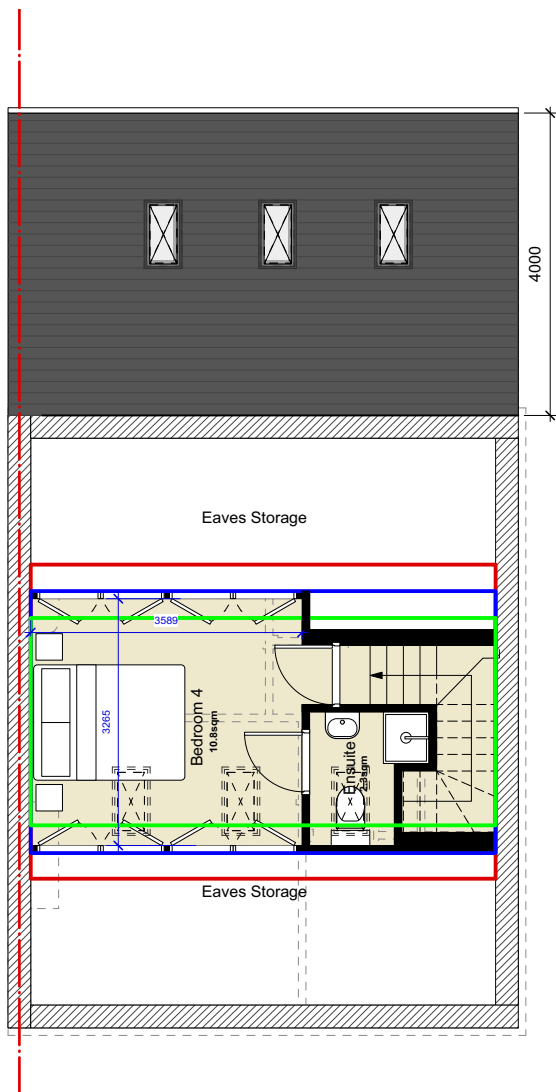

Proposed Attic Floor Plan

1:100 @ A4

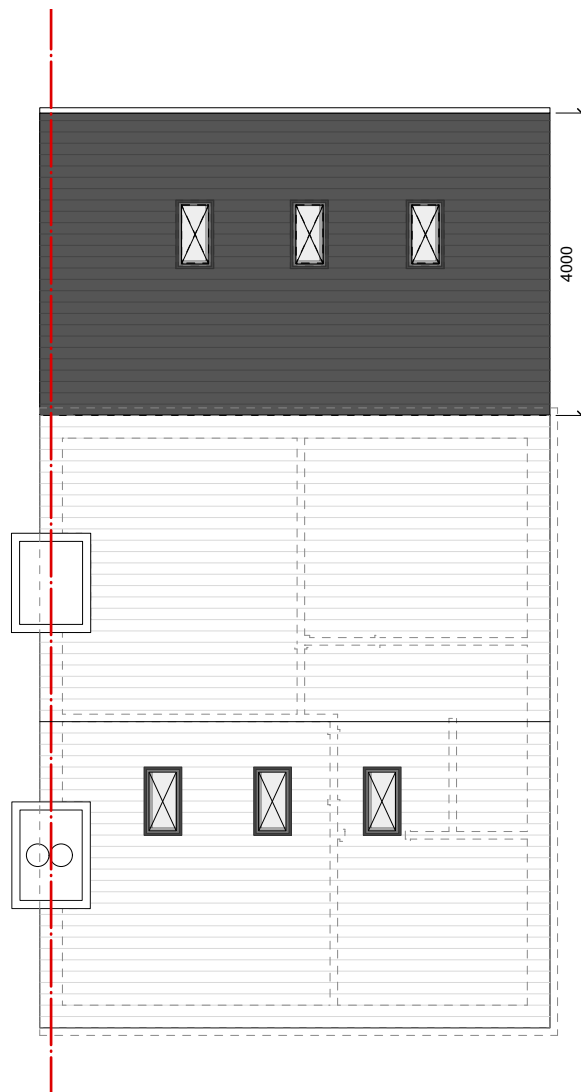

Proposed Roof Plan

1:100 @ A4

Key:

- Existing wall:
- Party Wall Line:
- Proposed wall:
- Proposed Floor Space:
- Attic Floor Height (1500mm):
- (1800mm):
- (2100mm):

0 1 2 3 4 5 6 7 8m 1:100

A 05/09/2025 Drawing status updated to Planning. Extension depth reduced to 4m in response to planner's comments dated 02.09.2025.

Revision	Date	Description
----------	------	-------------

REVISION NOTES

ISSUED FOR:

PLANNING

Client: Rebecca Nichols
 Drawing Number: **P404_110**
 Drawing Title: **Propos. Attic and Roof Plan**
 Date: 24/04/2025
 Scale: 1:100 @ A4



T 07967769660
 E lee@lj-architects.co.uk
 W www.lj-architects.co.uk

P404_ 128 Old Lansdowne Road