





PROPOSED FRONT ELEVATION
1 : 50



PROPOSED REAR ELEVATION
1 : 50

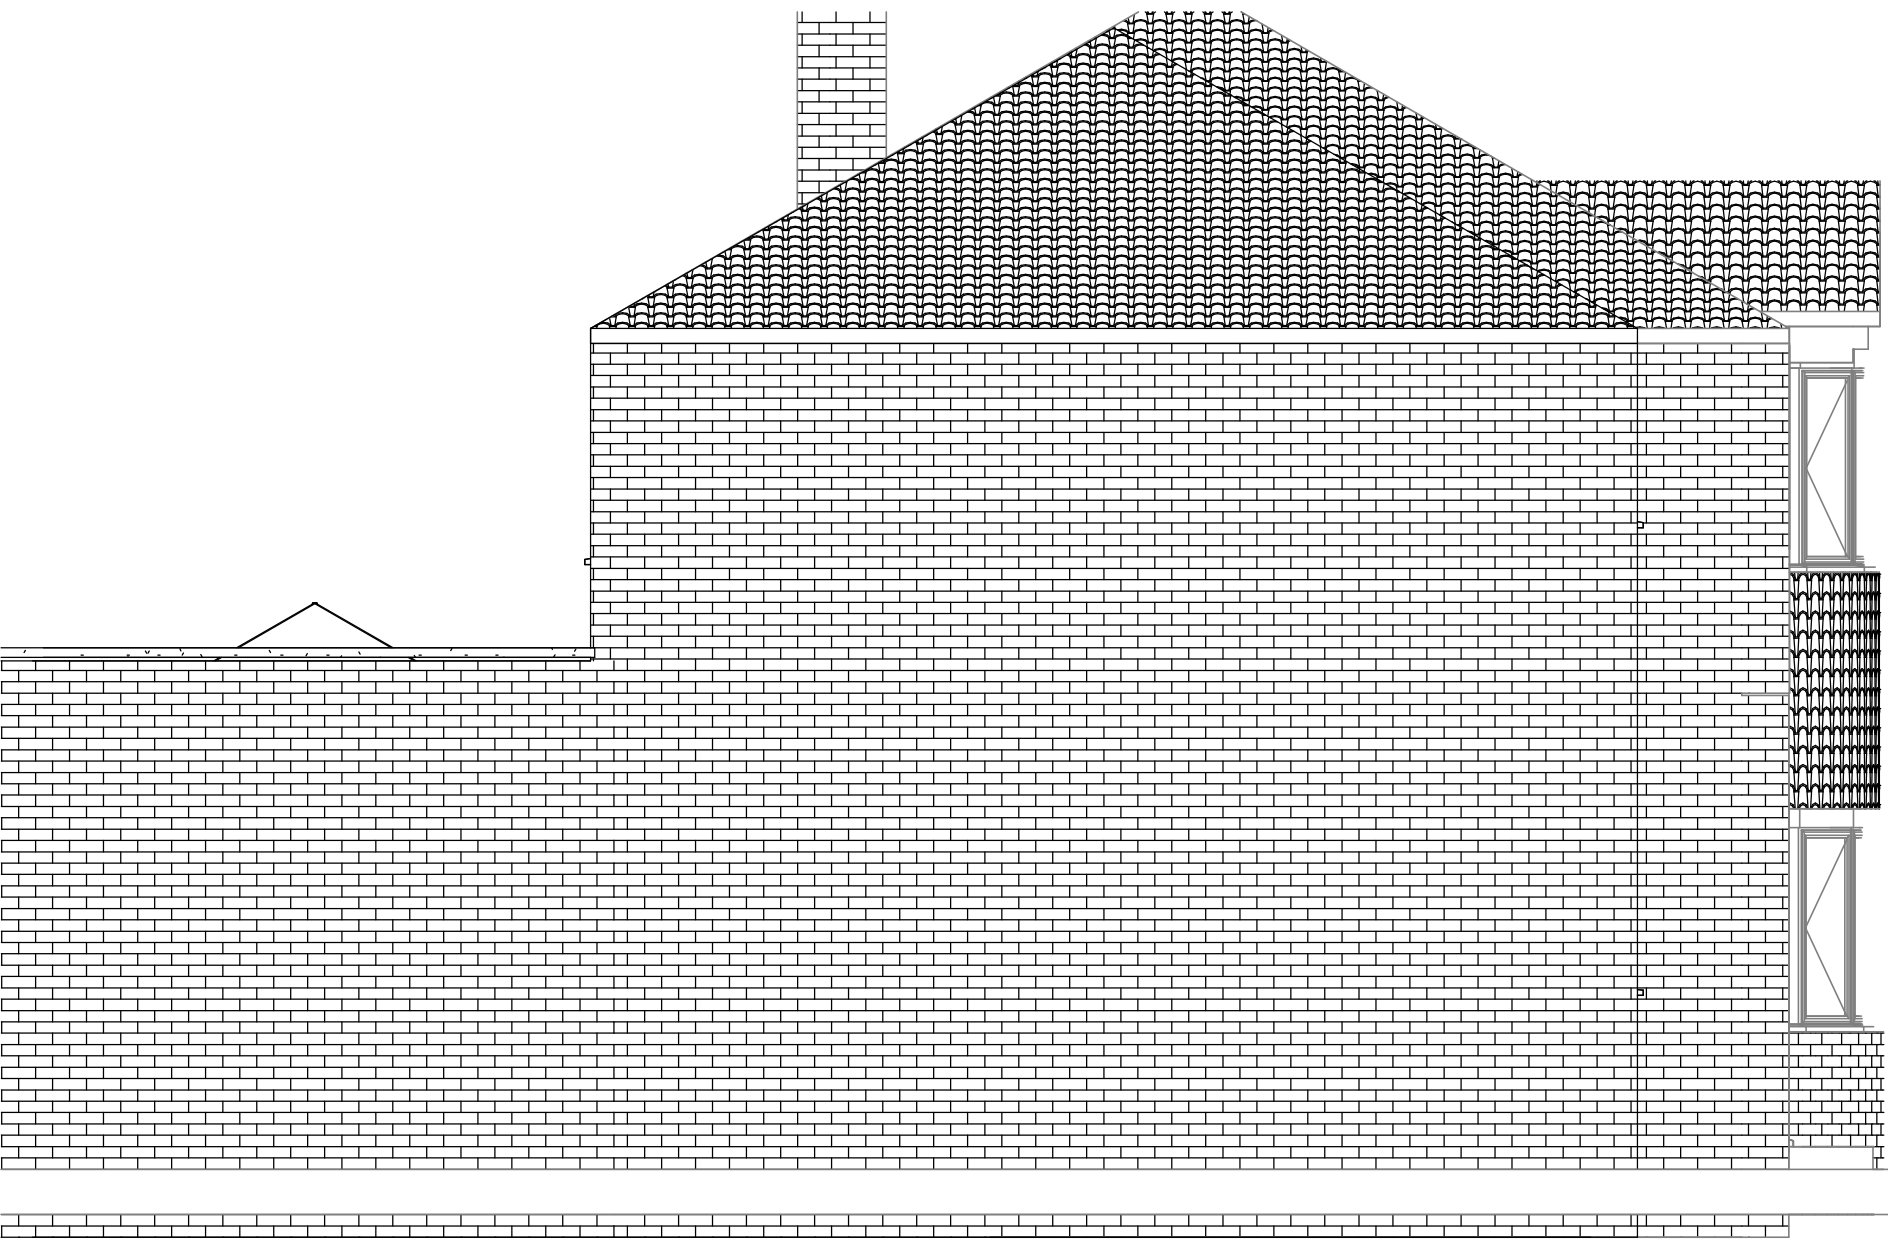

PROPOSED SIDE ELEVATION
1 : 50

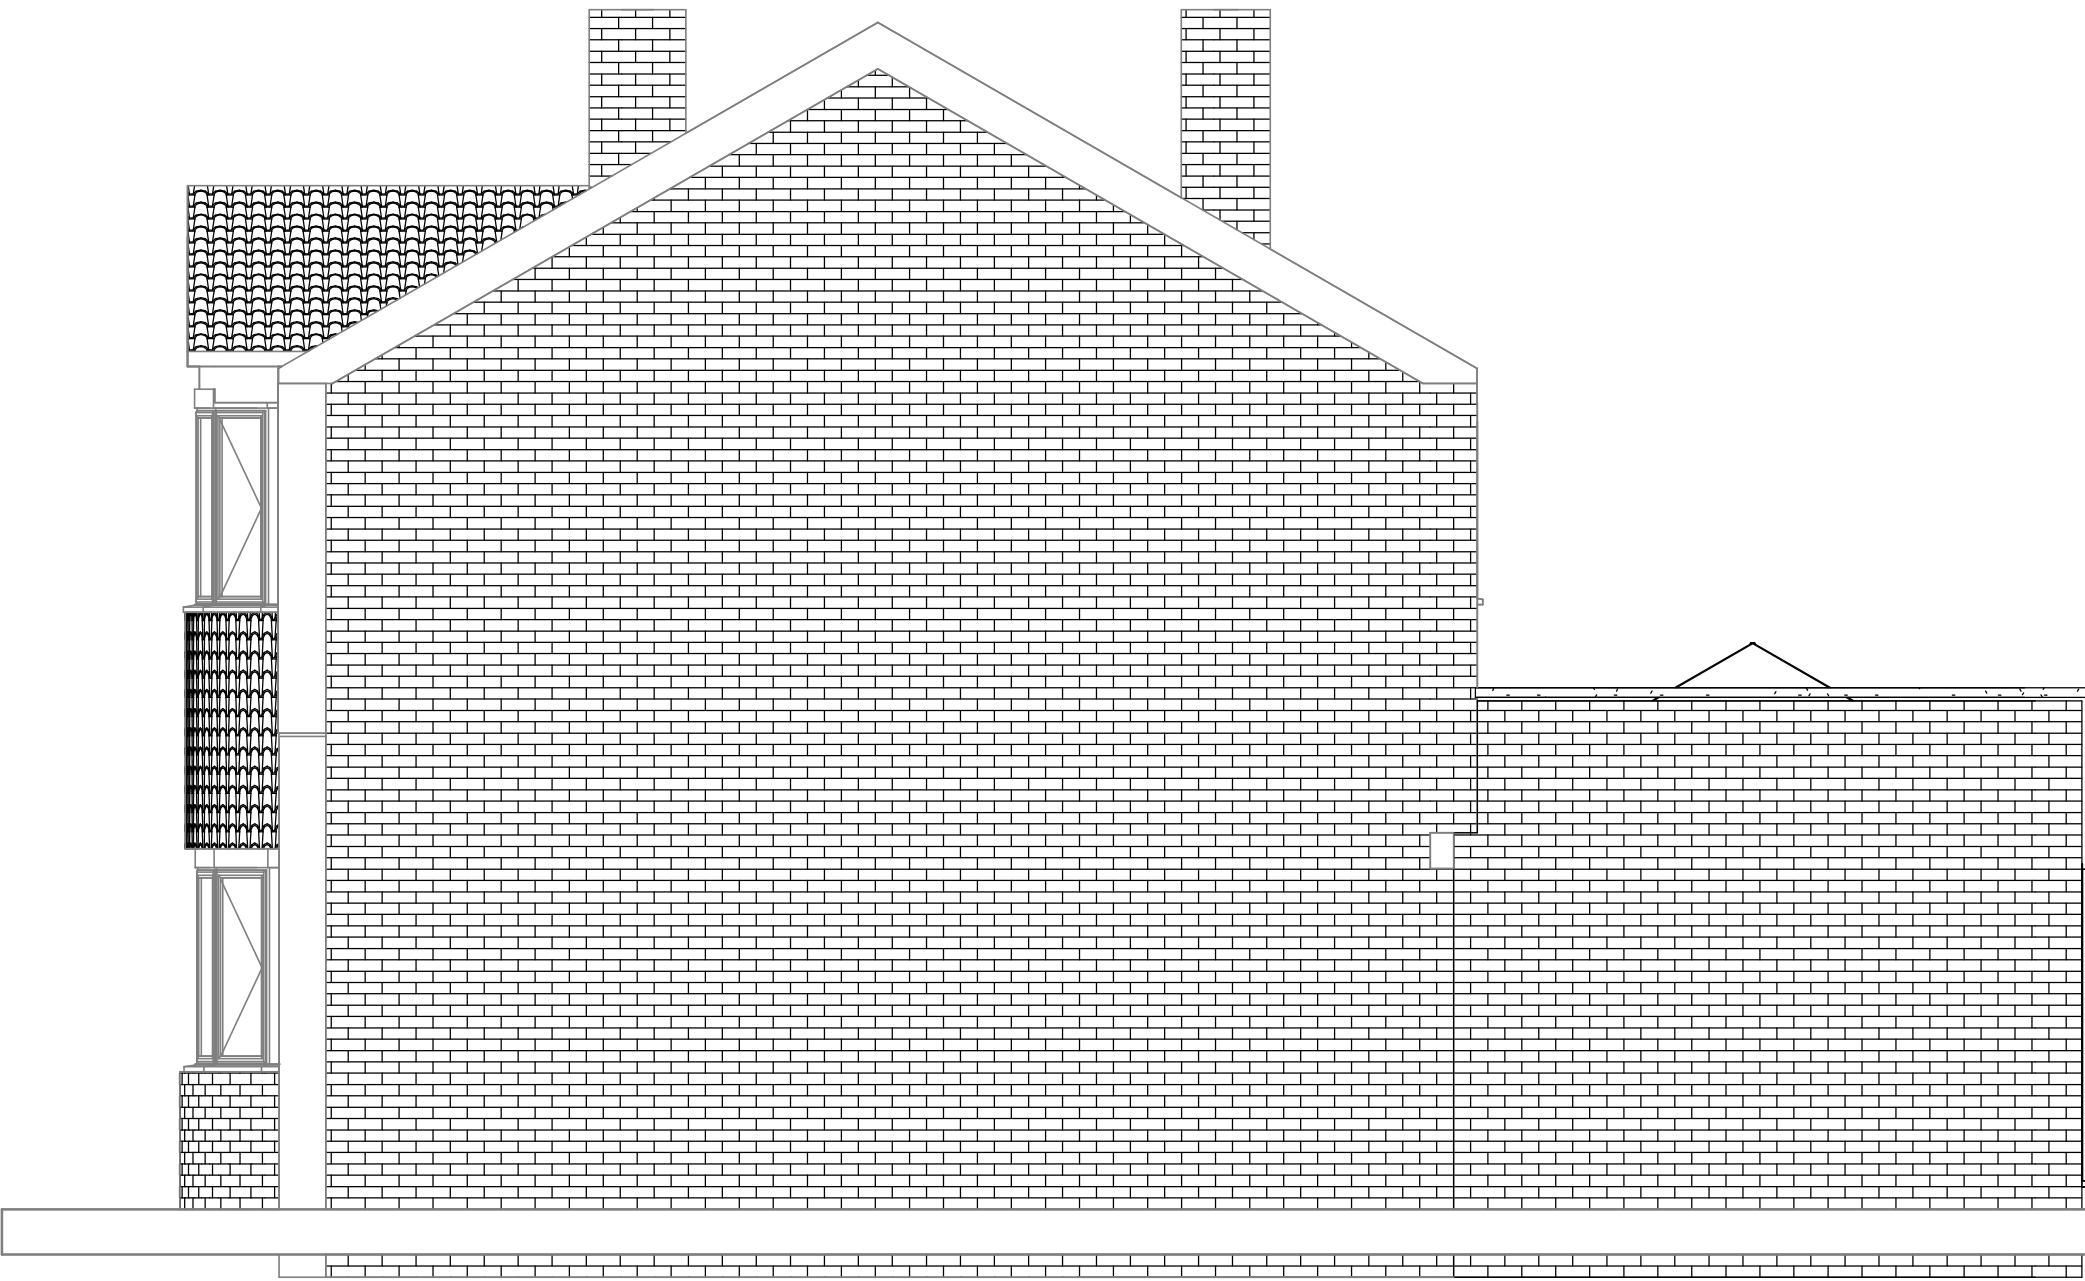

PROPOSED PARTY WALL ELEVATION
1 : 50

Rev	Description	Date
1	PLANNING ISSUE	06/10/25

CODE	SUITABILITY DESCRIPTION
I	INFORMATION
STATUS	PURPOSE OF ISSUE
S2	INFORMATION

PROJECT

1 ELMFIELD AVENUE

TITLE
PROPOSED ELEVATIONS

CLIENT
1 ELMFIELD AVENUE

DRAWN BY H.B	CHECKED BY M.W	DATE 19/09/25
SCALE (@ A1) 1 : 50	PROJECT NUMBER MCS2185	
DRAWING NUMBER VDG-DWG-A102	REV 1	