

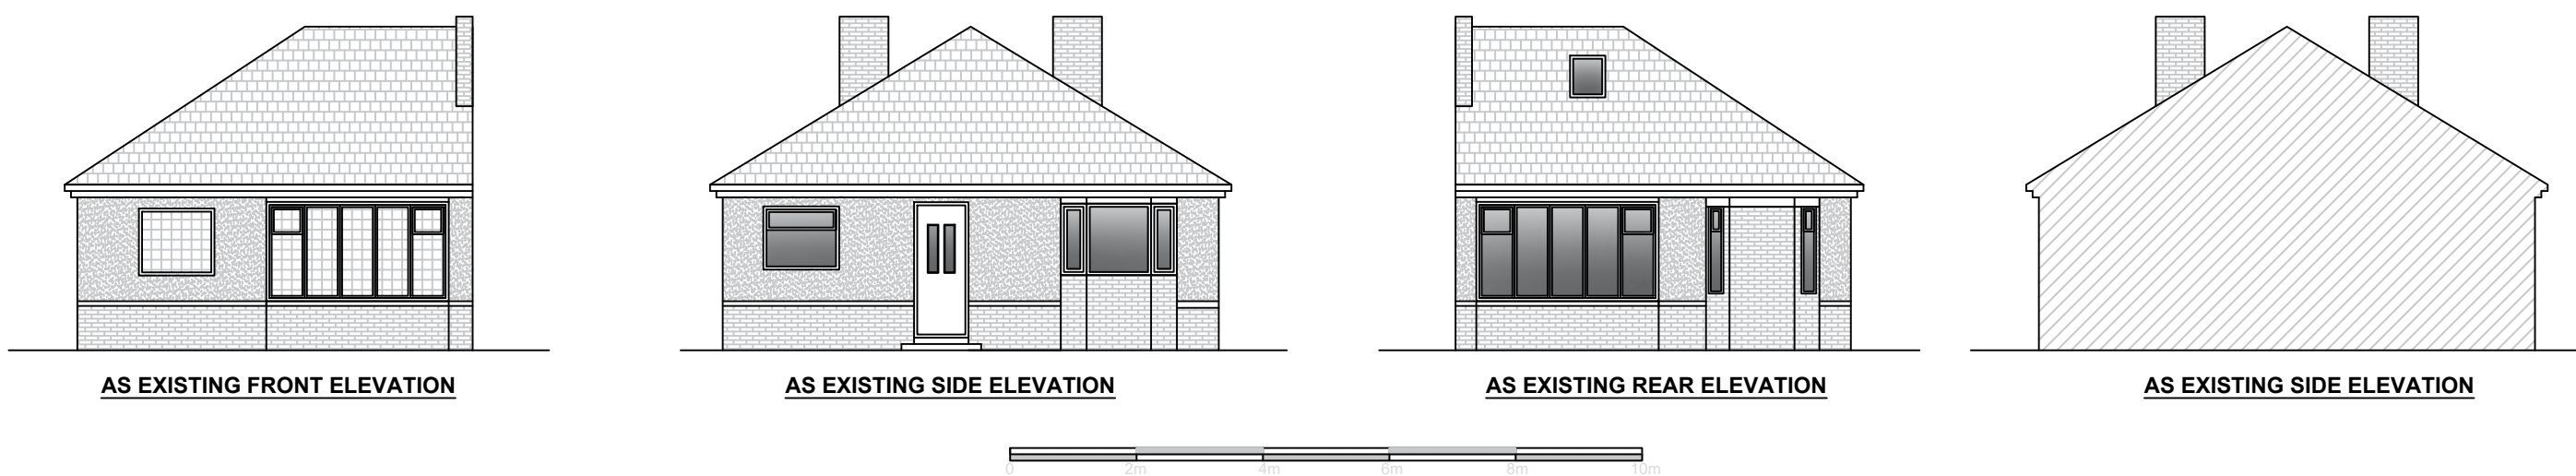



Scale 1:100

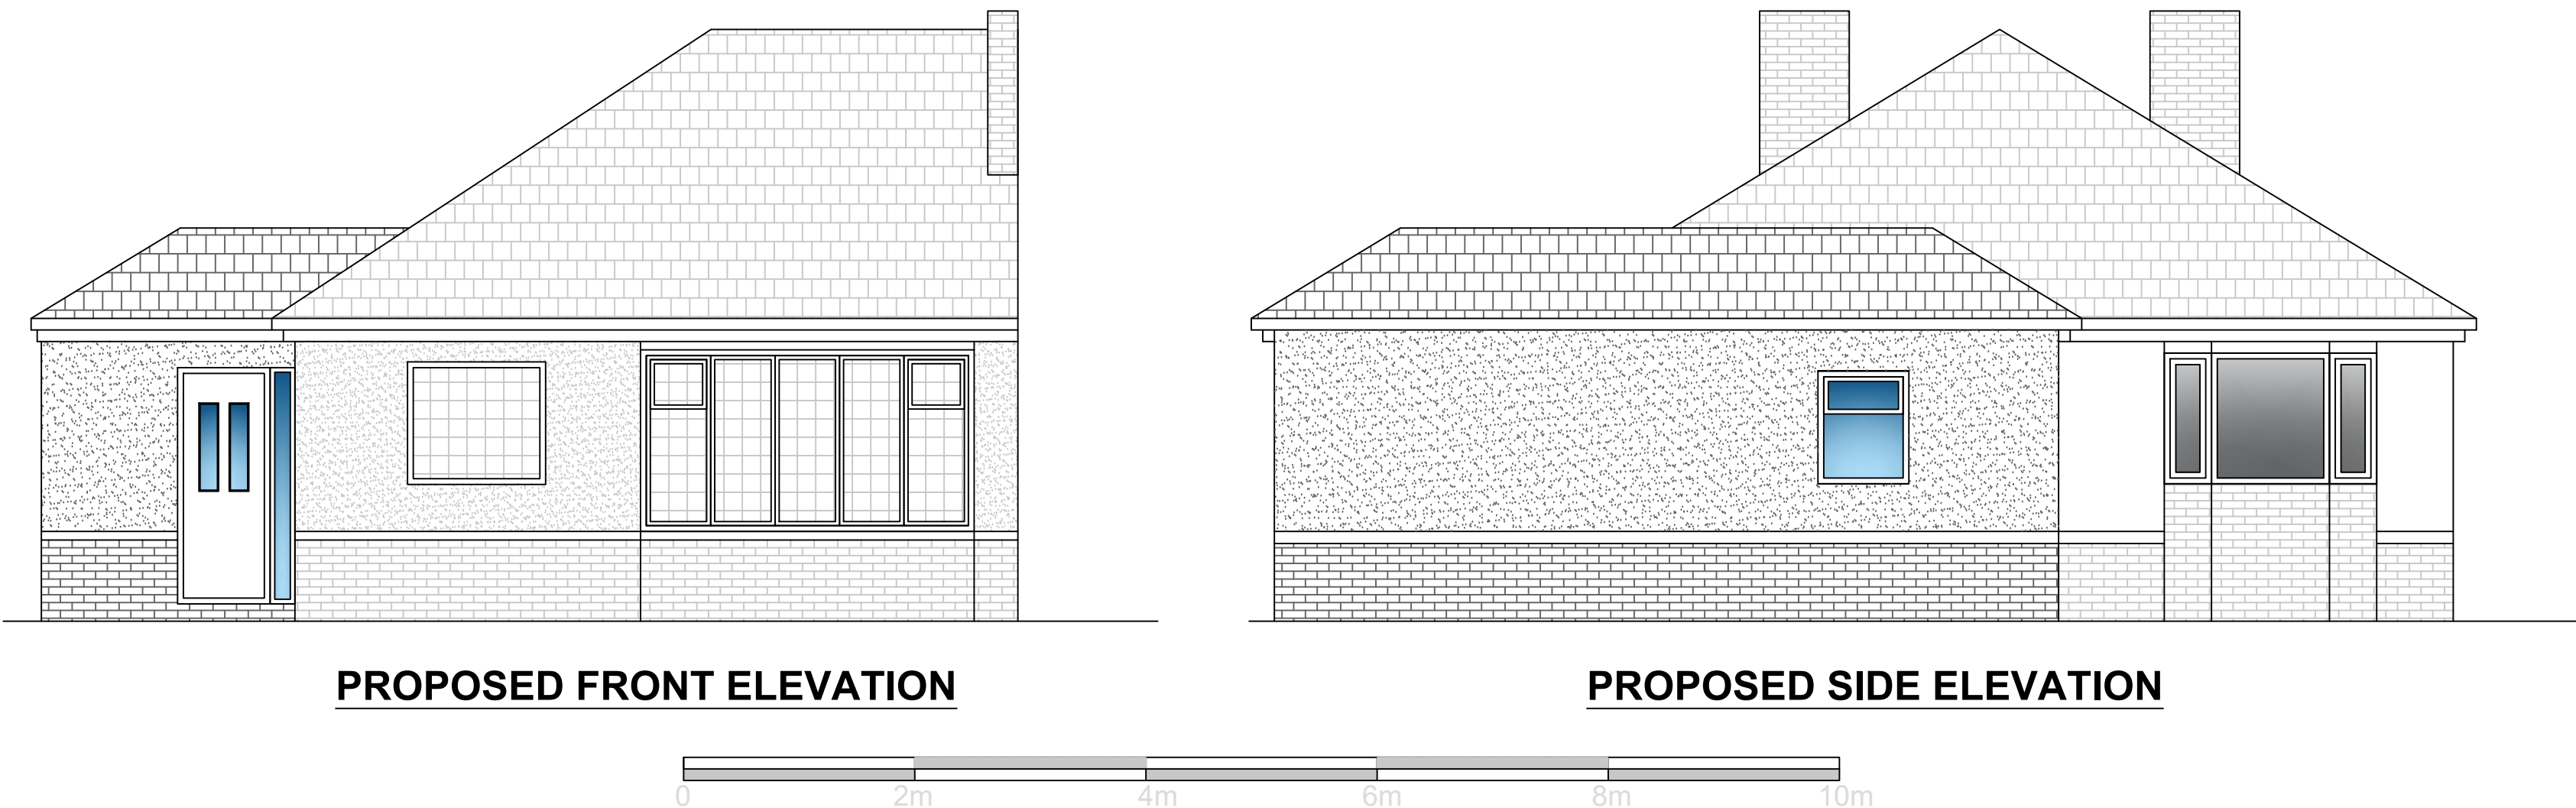

Scale 1:50

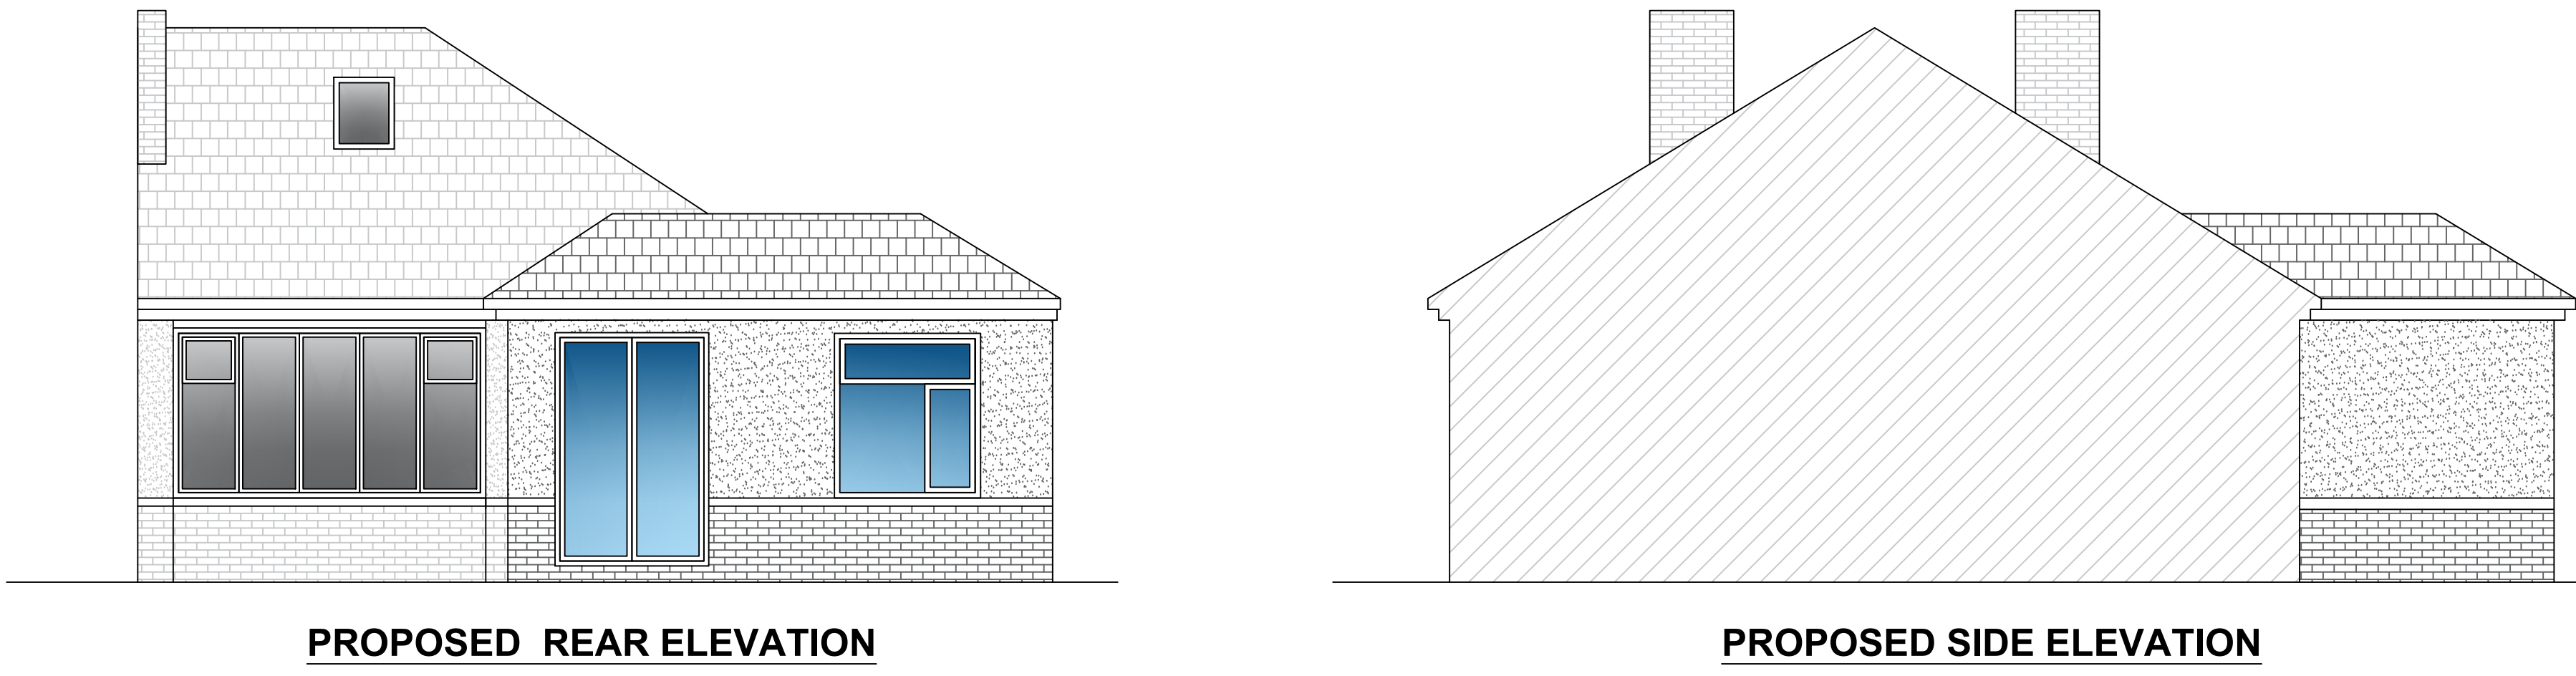

Scale 1:500

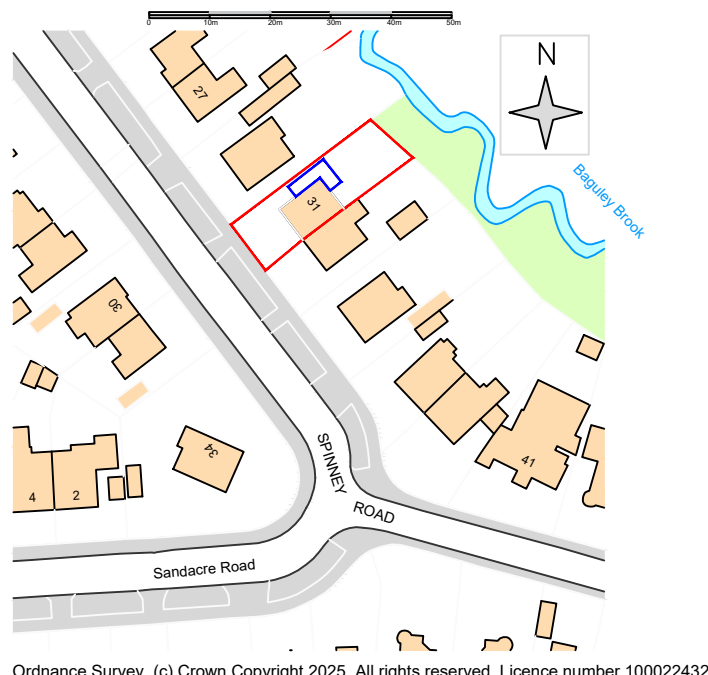

Scale 1:1250

Address:
**31 Spinney Rd
Wythenshawe**

Title:
**03
Elevations & Site plan**

Scale:
As detailed

Drawing Date:
09.07.2025

Revision:
A

Dwg File No:
25.438.03



All dimensions must be checked on site before commencing construction.