



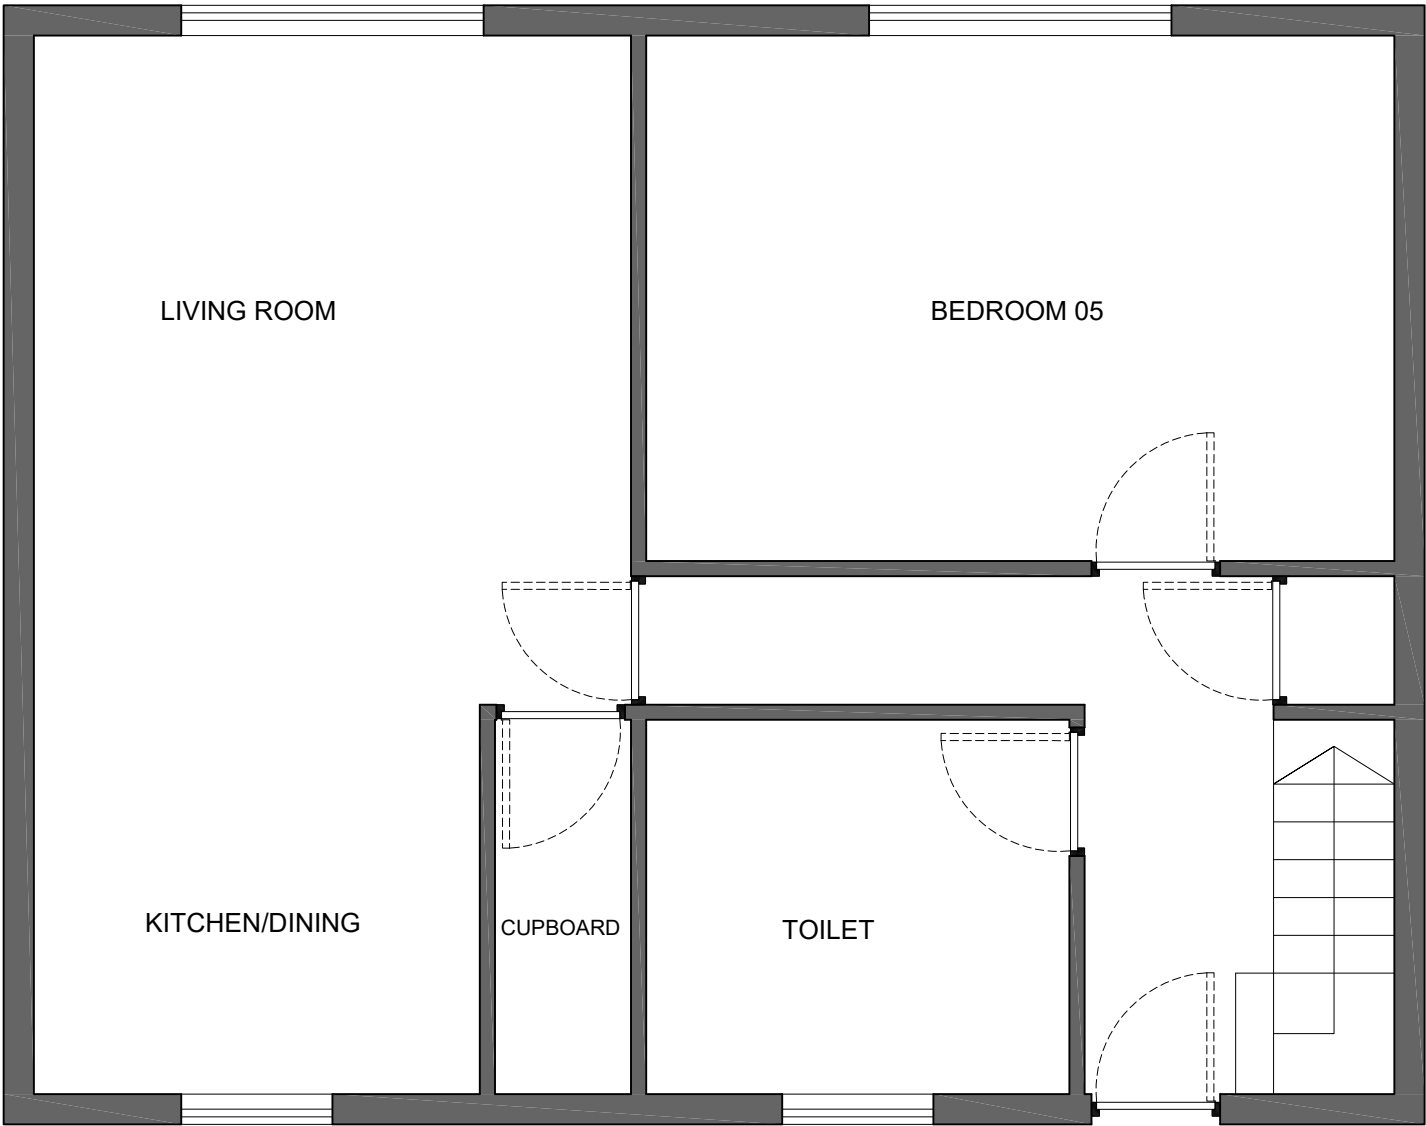

GROUND FLOOR PLAN

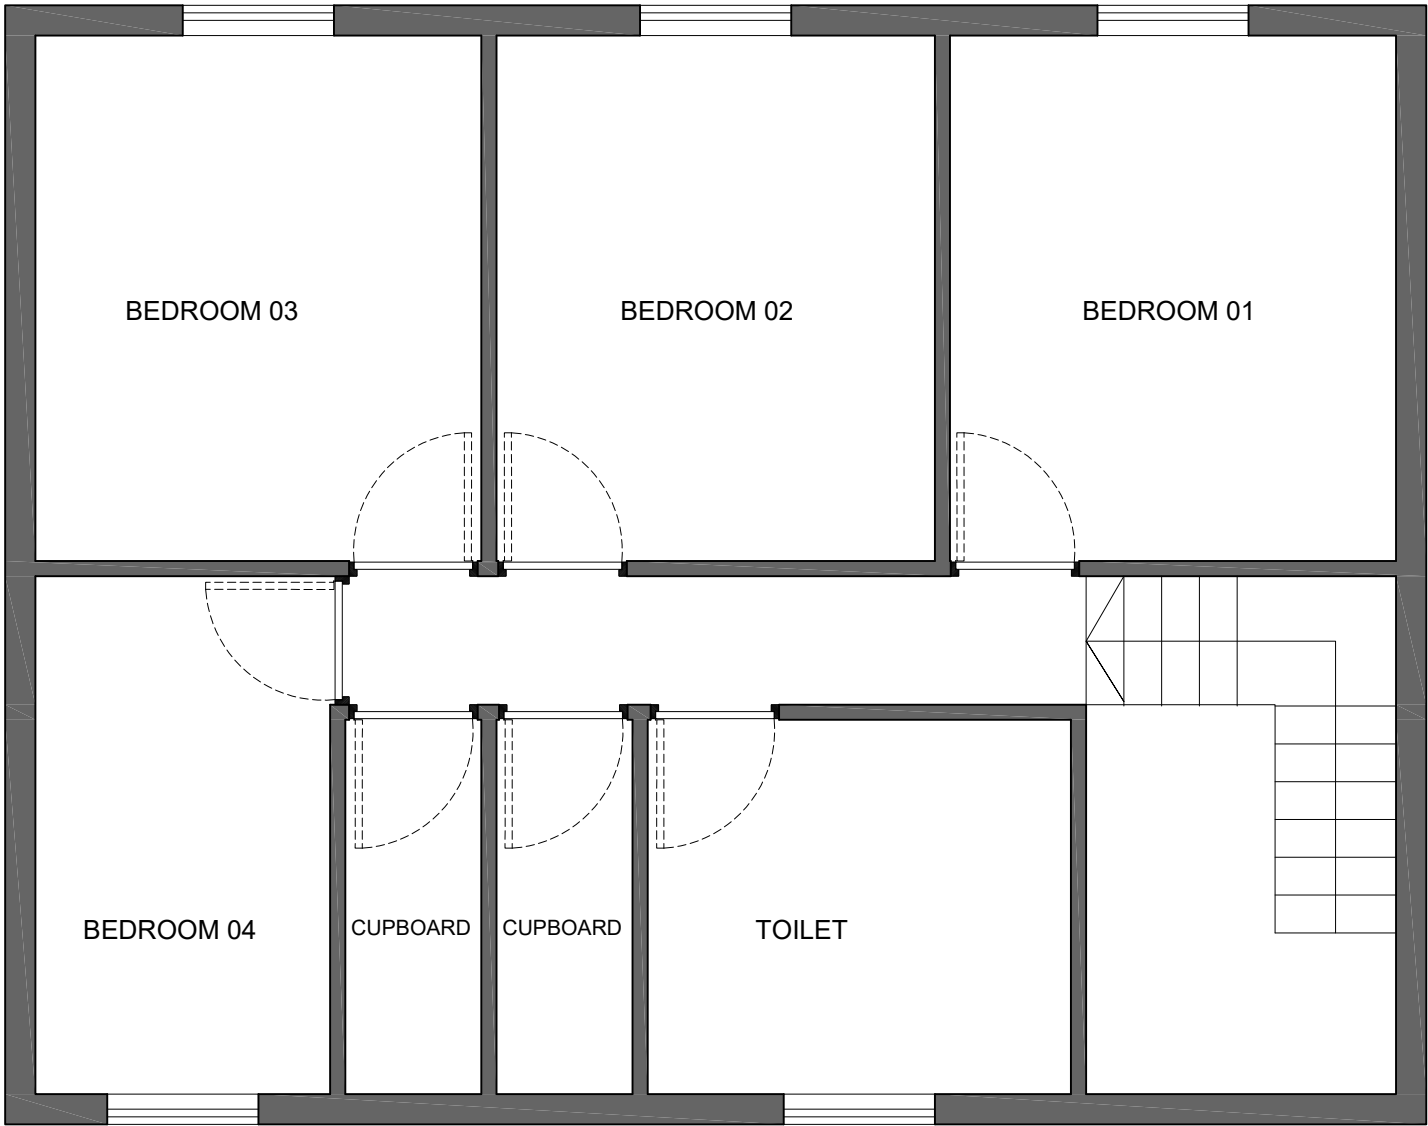

FIRST FLOOR PLAN

CLIENT NAME MYALO LTD		
PROJECT: 15 SWINTON GROVE		
DRAWING: EXISTING FLOOR PLANS		
DATE: OCT 25	DRAWN BY: FA	CHECKED BY: AS
SCALE: 1:50@A3	DRAWING NO: 0-2	REV: 00