


Plot Stamp: G:\570005706 Faraday Demolition\1-WIP\BIM\5706-HMA-FT-Stage 4 Drawings_ Updated.dwg Plot Date and Time Stamp: 13/08/2025 16:56:58

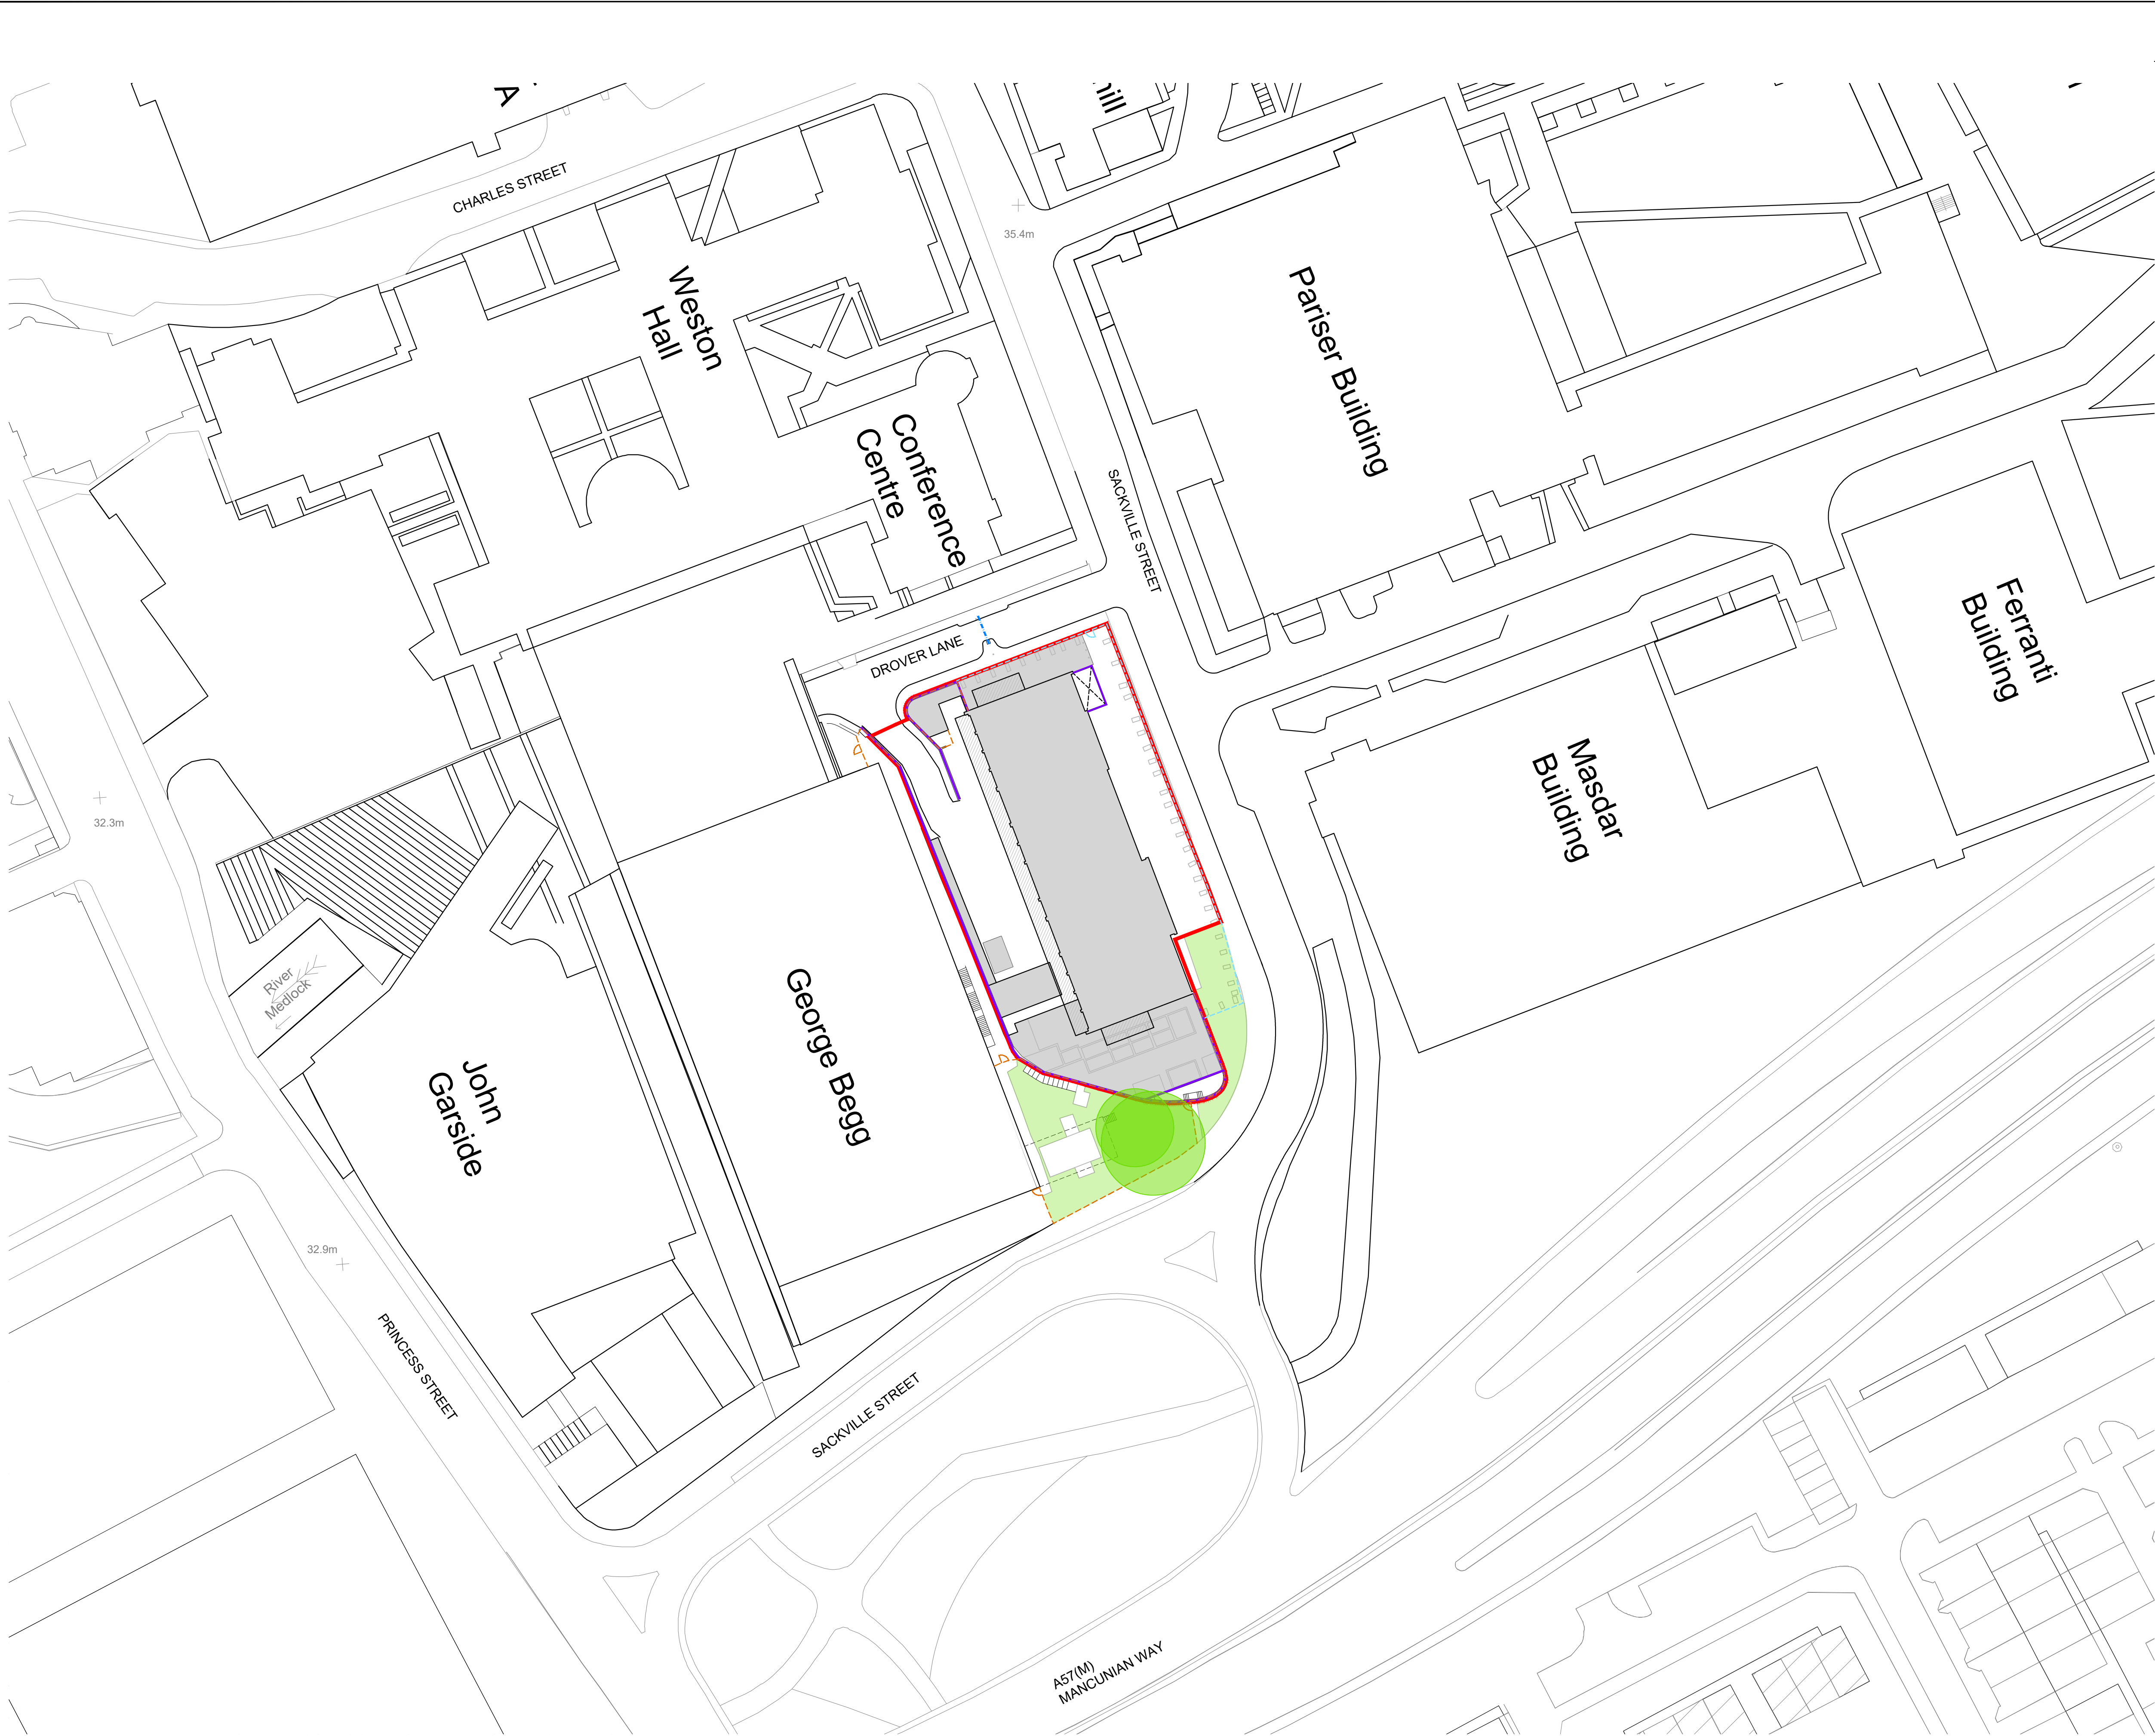


NOTES

- DO NOT SCALE FROM THIS DRAWING.
- ALL MEASUREMENTS ARE IN MILLIMETERS UNLESS STATED OTHERWISE.
- THIS DRAWING IS TO BE READ IN CONJUNCTION WITH THE SPECIFICATION AND ALL RELEVANT ARCHITECTURAL, ELECTRICAL, MECHANICAL AND STRUCTURAL DRAWINGS.
- © UNIVERSITY OF MANCHESTER. THIS DRAWING MUST NOT BE REPRODUCED WITHOUT PERMISSION.
- DIRECTORATE OF ESTATES AND FACILITIES TO BE NOTIFIED OF ANY DISCREPANCIES.

Key:

- Site Boundary (Ground/Sackville Street Level)
- Existing Buildings / Existing Building Above
- Existing Concrete Walls
- Existing Fences/Railings
- Existing Vehicular Gates
- Existing Hoarding
- Existing Grass
- Existing Trees

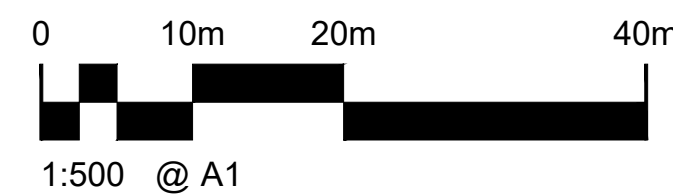

T3	Red line boundary amended.	13/08/25	MM	TF	HMA
T2	Issued for Planning	08/08/25	MT	MM	HMA
T1	Issued for Stage 4.	25/04/25	SBG	MM	HMA
P1	First issue. Issued for comments.	09/01/25	MM	FW	HMA
Rev	Description	Date	By	Chk'd	Auth

MANCHESTER
1824
The University of Manchester
Directorate of Estates and Facilities
Beyer Building
The University of Manchester
Oxford Road
Manchester
M13 9PL



Drawing Status **PLANNING**

Project
Faraday Tower Demolition

Building Name
Faraday Tower
Building No.
162AA
Site Name
UNIVERSITY OF MANCHESTER
Sub Site Name
North Campus
Drawing Title
Existing Site Plan

PM	ARC	Drawn	MM	Checked	FW	Authorised	HMA
Scale @A1	Date	Date	Date	Date	Date	Date	Date
1:500	09/01/25	09/01/25	09/01/25	09/01/25	09/01/25	09/01/25	09/01/25
Drawing No.	5706-HMA-FT-ZZ-DR-A-10000	Revision	T3				