

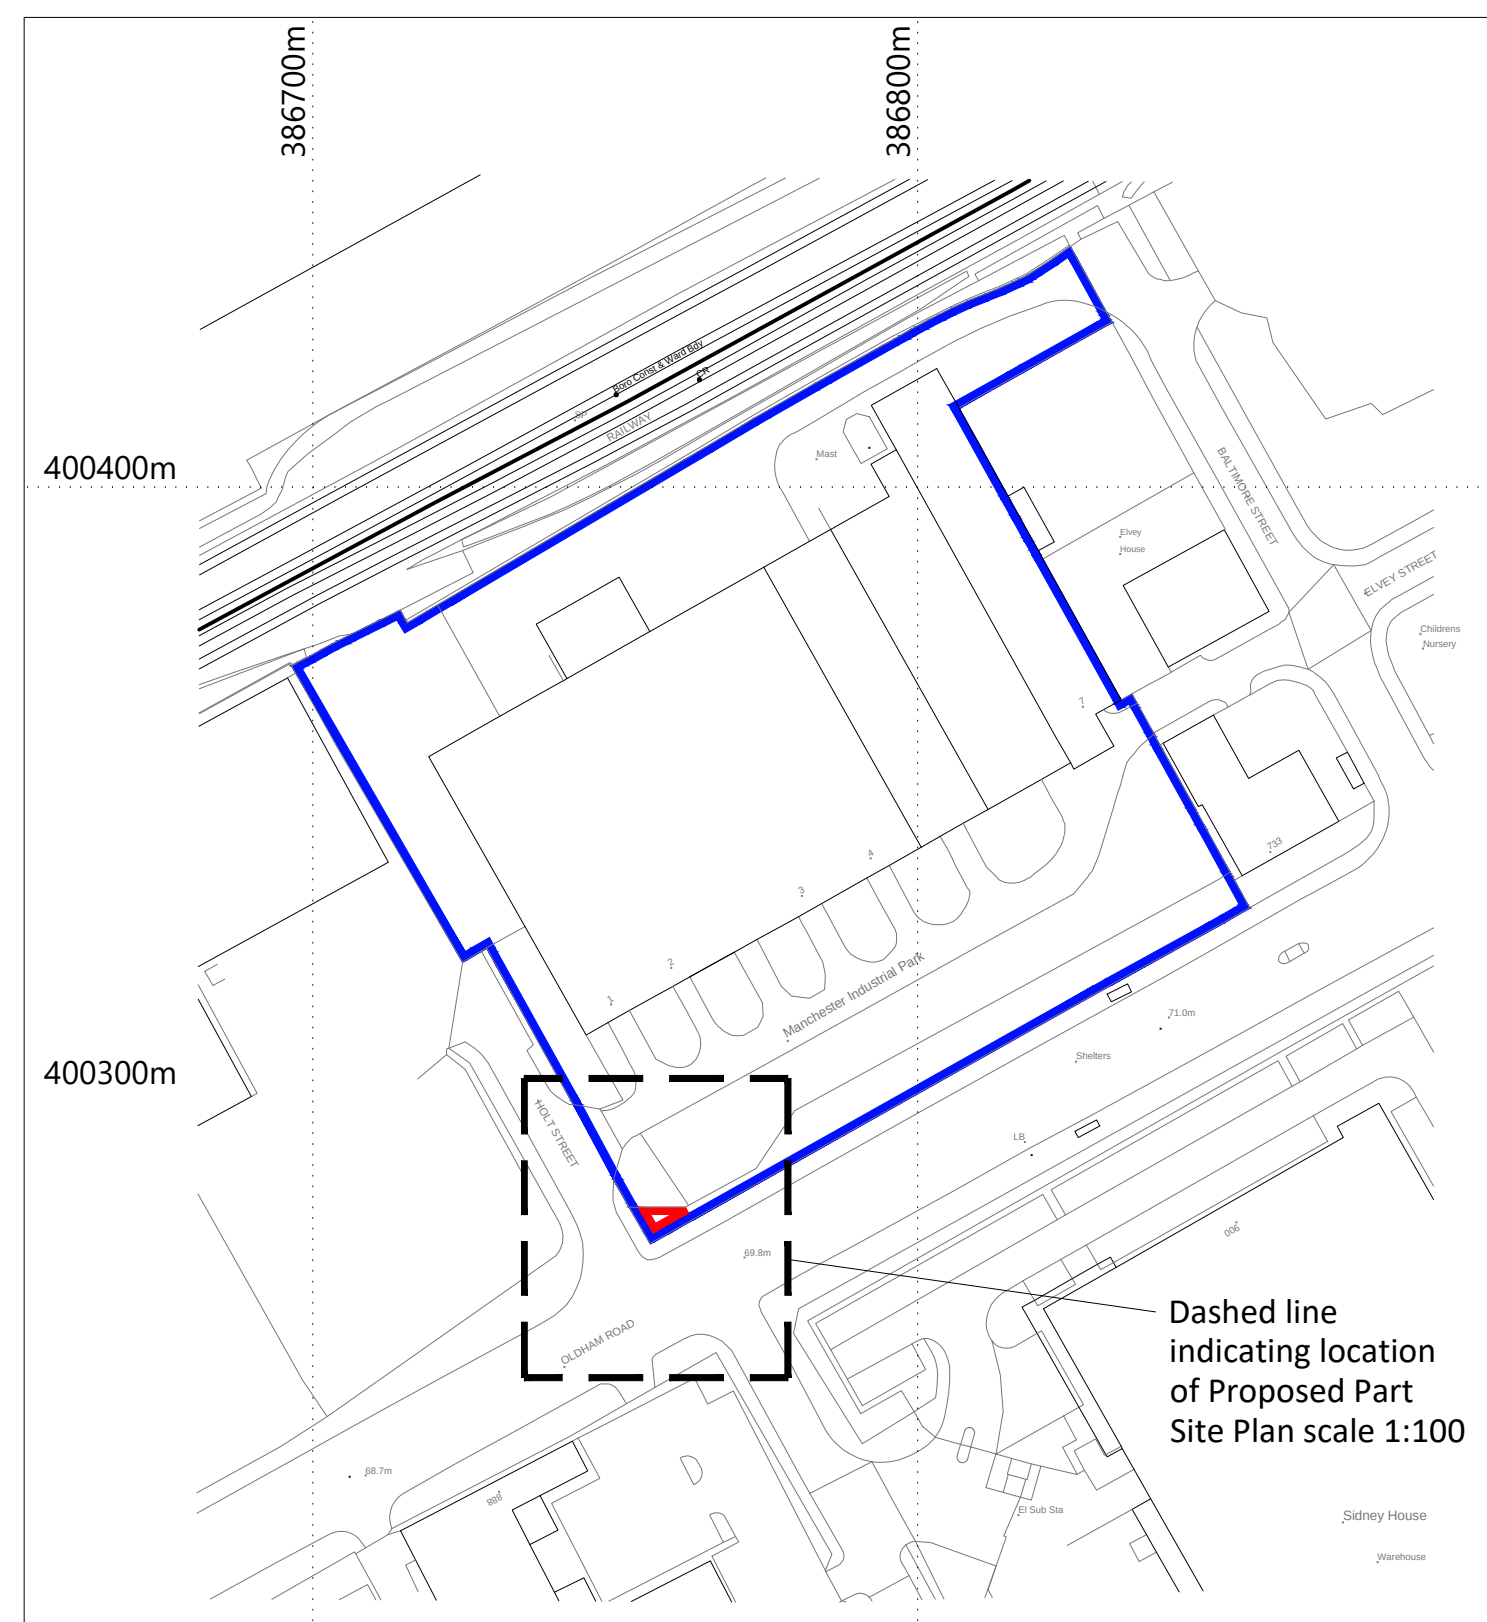


SCALED @ 1:1250, 1:100 AND 1:50

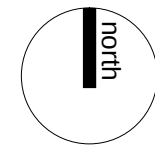


LOCATION PLAN
scale 1:1250

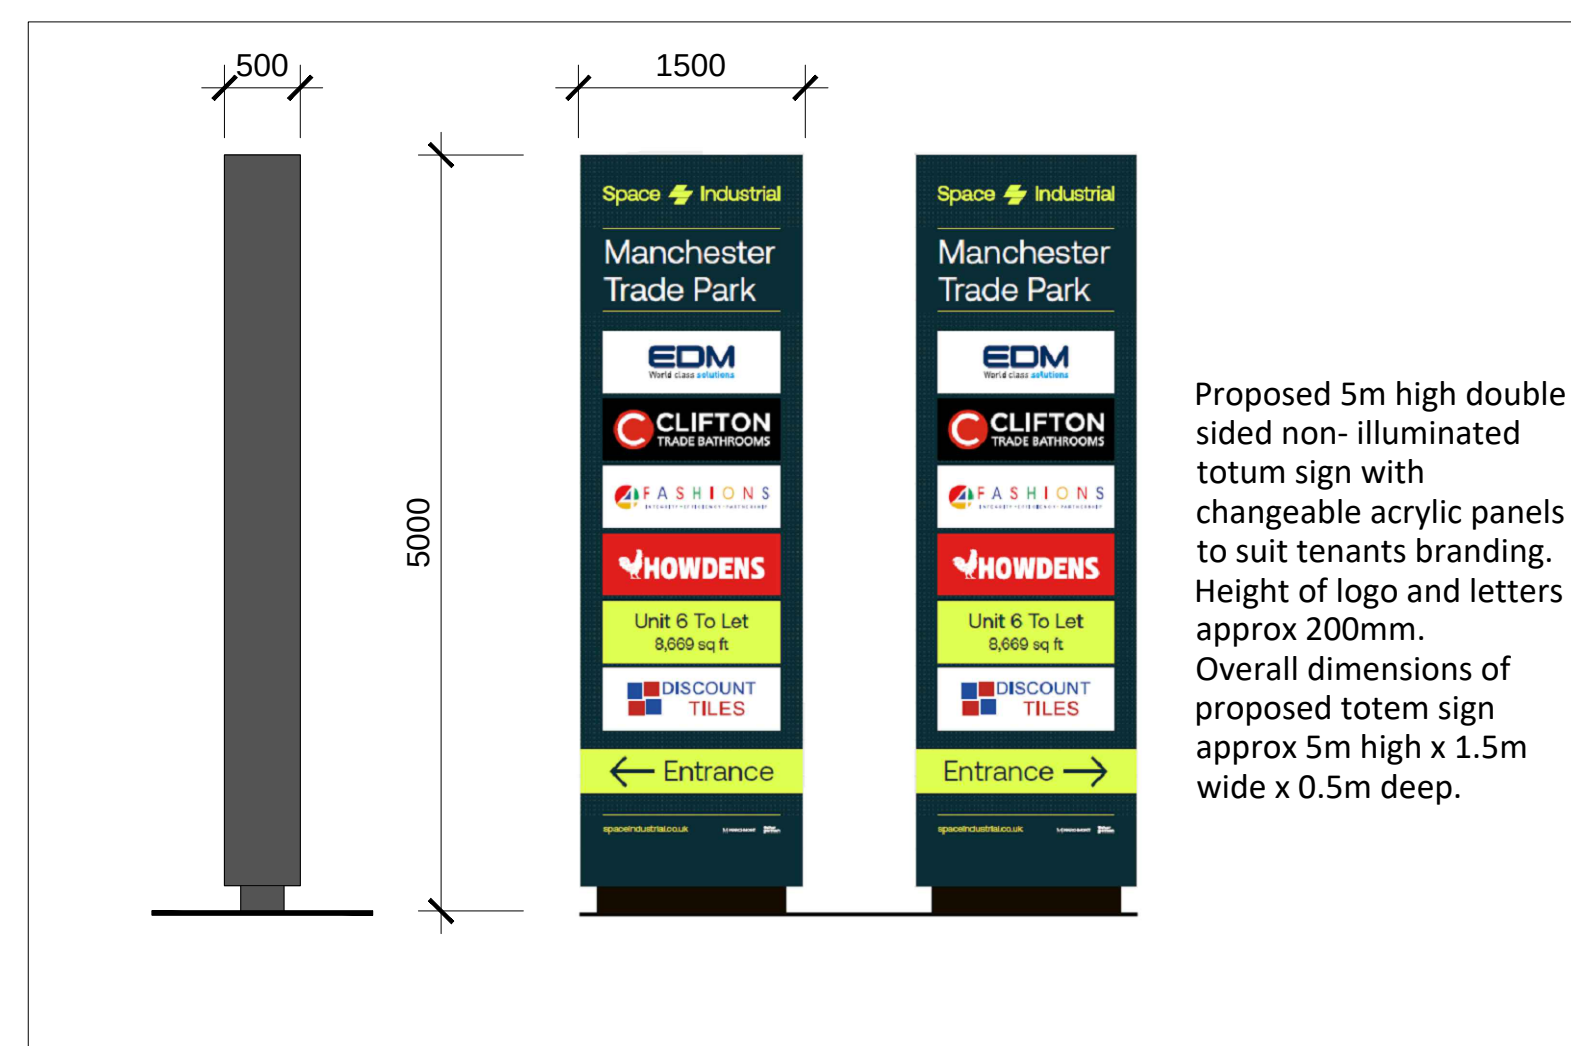

PROPOSED TOTUM SIGN
scale 1:50



PROPOSED PART SITE PLAN
scale 1:100

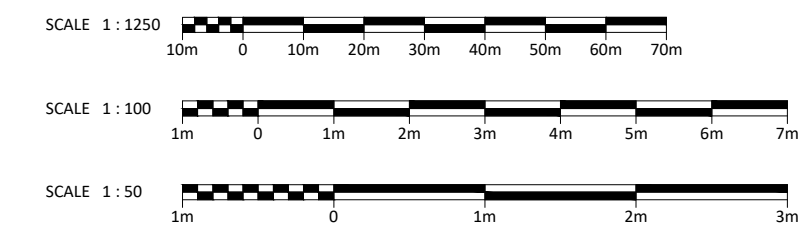

THIS DRAWING IS COPYRIGHT AND SHOULD NOT BE REPRODUCED WITHOUT WRITTEN PERMISSION.

DO NOT SCALE OFF THIS DRAWING
SHOWN DIMENSIONS ARE APPROXIMATE

ALL CONTRACTORS MUST VISIT THE SITE AND BE RESPONSIBLE FOR TAKING AND CHECKING ALL DIMENSIONS RELATIVE TO THEIR WORK

•	Planning Application	07.10.2025
REV.	DESCRIPTION	DATE
ADVERTISEMENT PLANNING		
CLIENT		
SPACE INDUSTRIAL NO.1 JPUT		
PROJECT		
MANCHESTER TRADE PARK HOLT STREET, MANCHESTER, M40 5AX		
DRAWING TITLE		
PROPOSED SITE PLAN AND TOTEM SIGN DETAILS		
PROJECT NO.	1345	DATED
DRAWN BY	MHL	11250 1500 @ A1 150
DRAWING NO.	02	REV.



10 WESTSIDE INDUSTRIAL ESTATE, JACKSON STREET
SAINT HELENS, MERSEYSIDE, WA9 3AT