


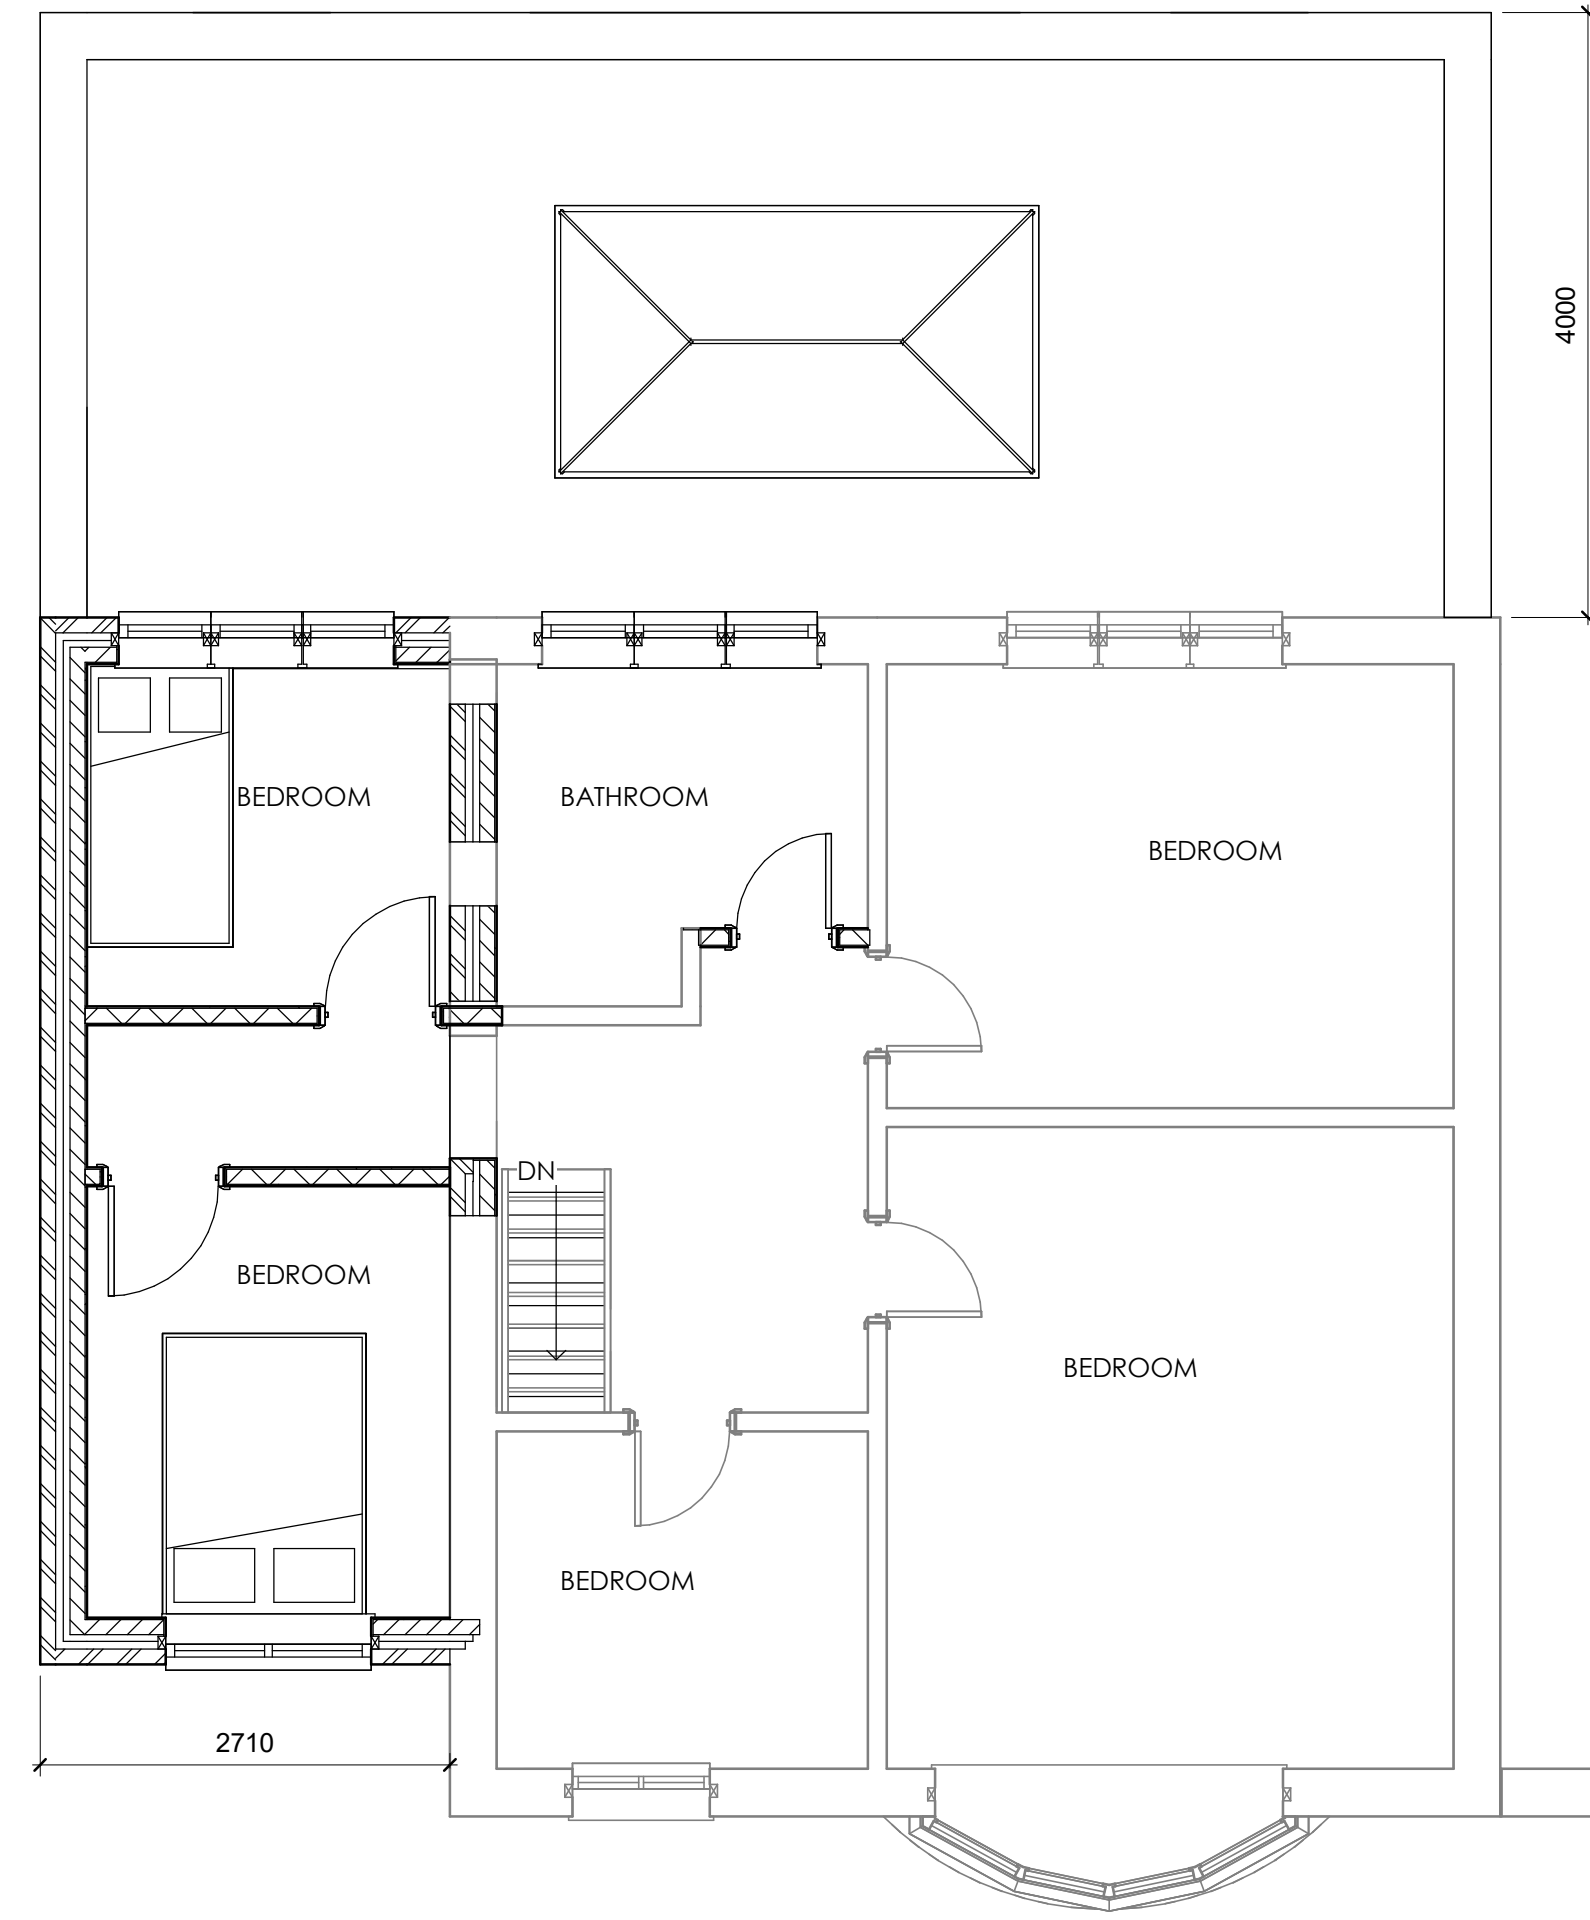

PROPOSED FIRST FLOOR PLAN
1 : 50



Rev	Description	Date
1	PLANNING ISSUE	06/10/25

CODE	SUITABILITY DESCRIPTION
I	INFORMATION
STATUS	PURPOSE OF ISSUE
S2	INFORMATION

PROJECT

1 ELMFIELD AVENUE

TITLE

PROPOSED PLANS

CLIENT

1 ELMFIELD AVENUE

SCALE (@ A1)
1 : 50

PROJECT NUMBER
MCS2185

DRAWING NUMBER	REV
VDG-DWG-A101	1