


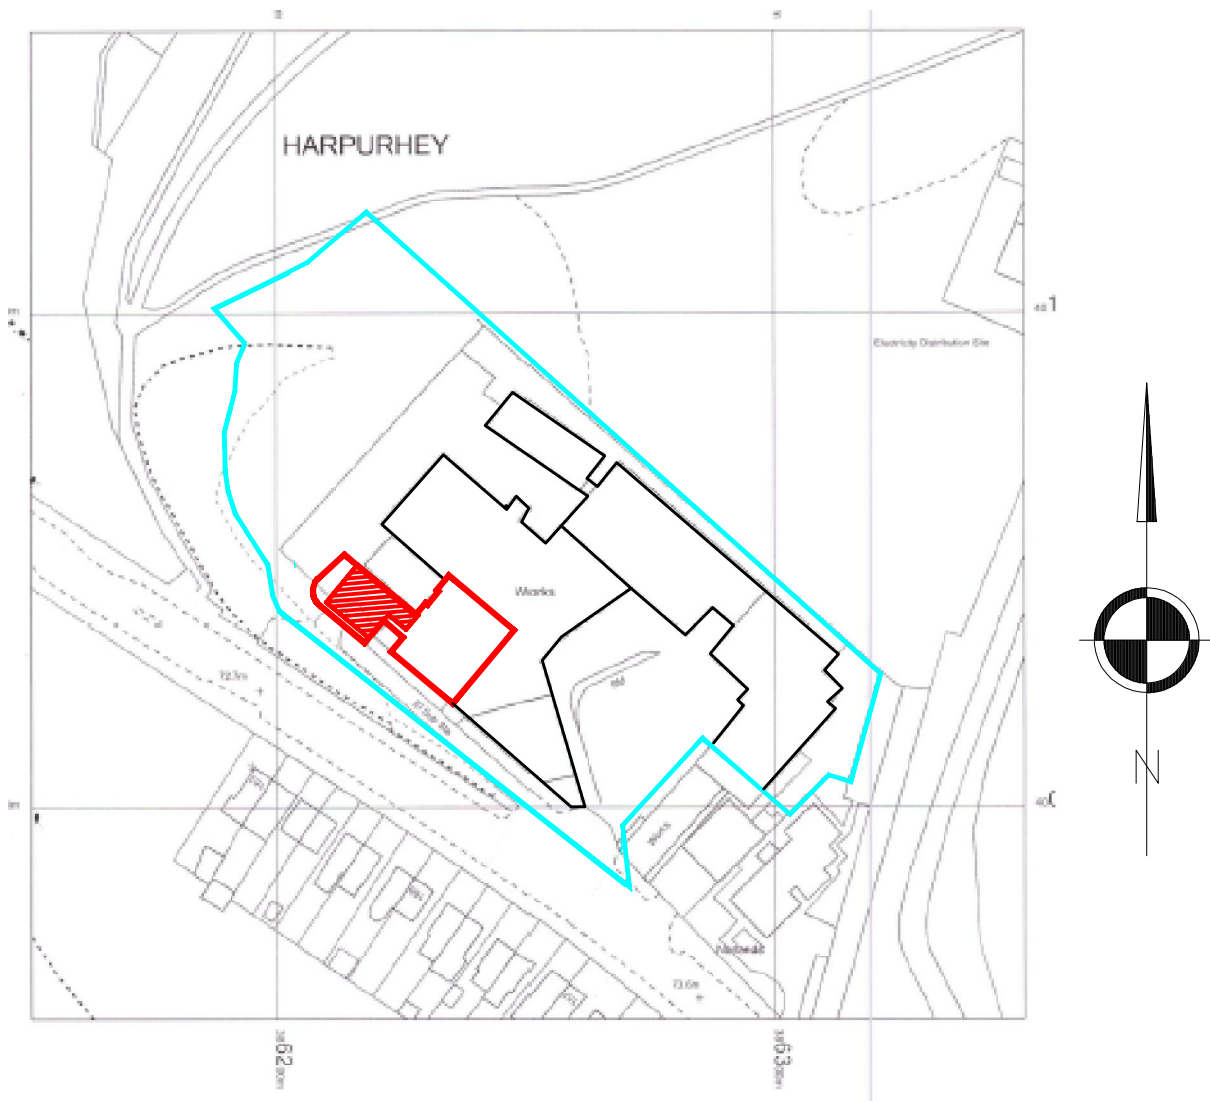

Site Plan

Scale 1:1250



Representation of the
area for the new build

Scale 0 5 10 15 20 25 30 35 40 45 50

Rev C
Updated as requested
11th August 11/08/25

Proposed Development

**MOSWALL MILL
MOSWALL ROAD
MANCHESTER
M40 8WQ**

**Prepared by:-
A & S INMAN (Design) Ltd.
24 GRANGETHORPE ROAD
URMSTON
MANCHESTER
M41 9HT**

Phone 0161 747 7488



Dwg. No. 1821 / 05 / 22 Sketch 01 | C