



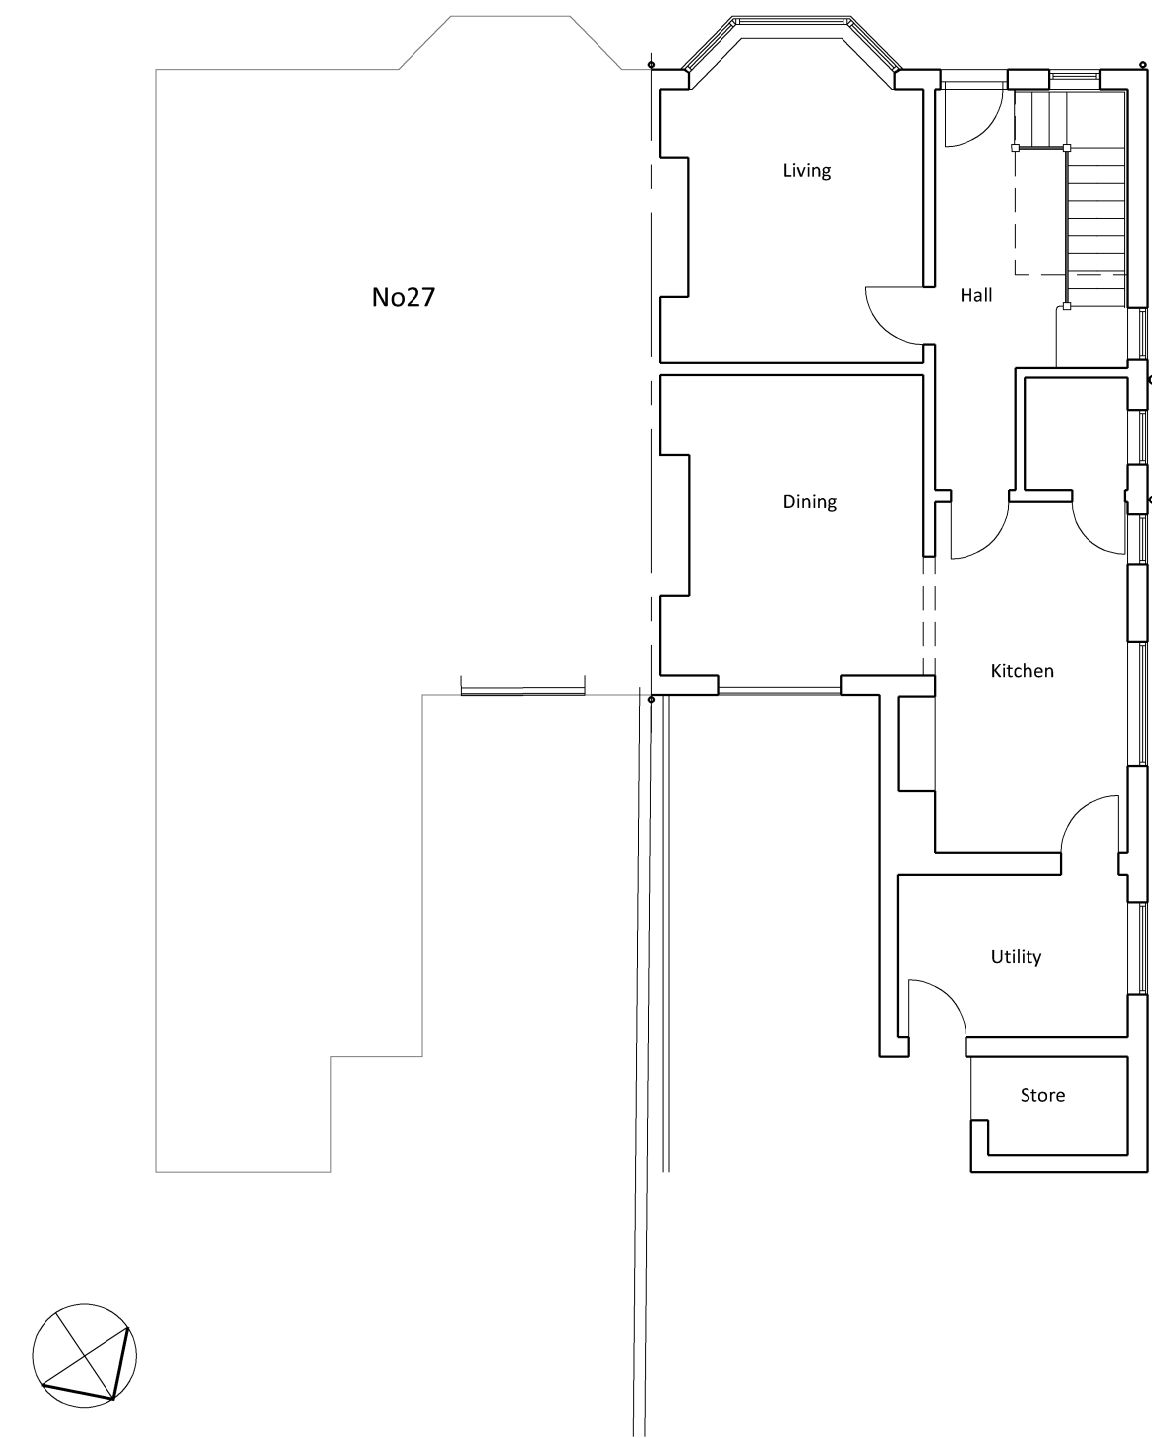


Existing Ground Floor Plan
1:100




Existing Rear Elevation
1:100

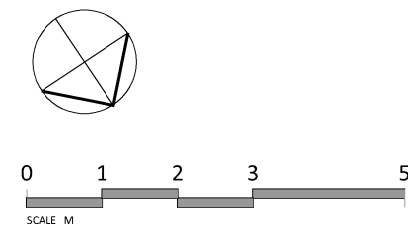

Existing First Floor Plan
1:100

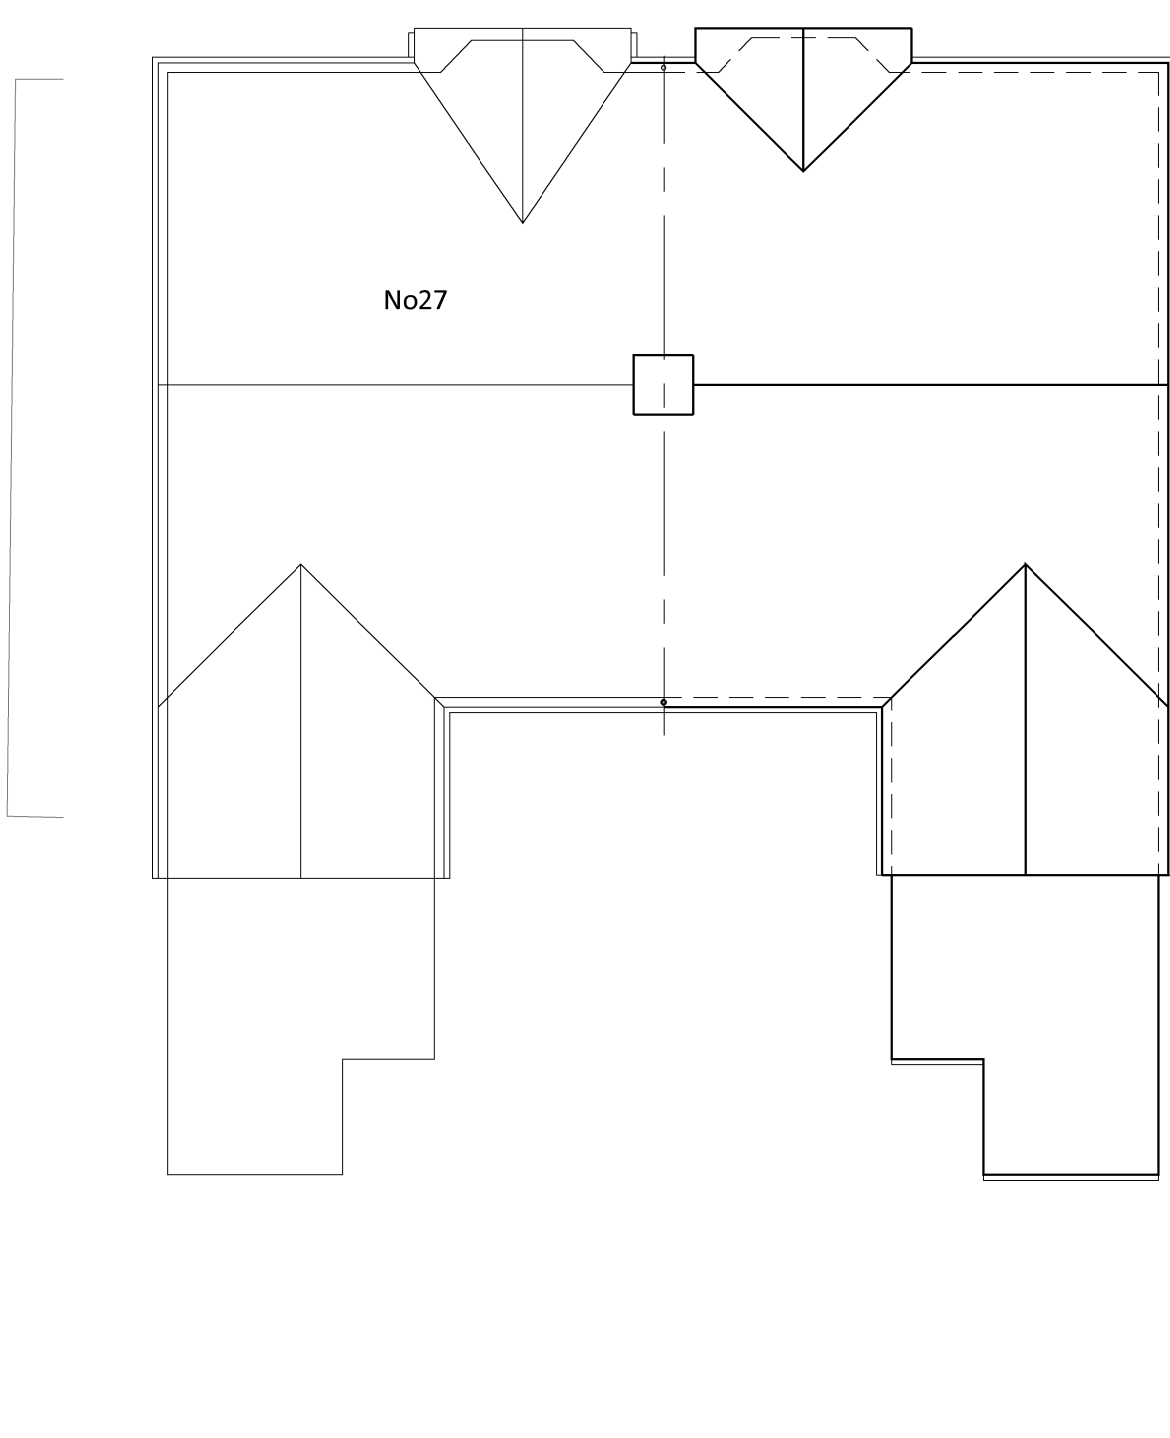

Existing Roof Plan
1:100

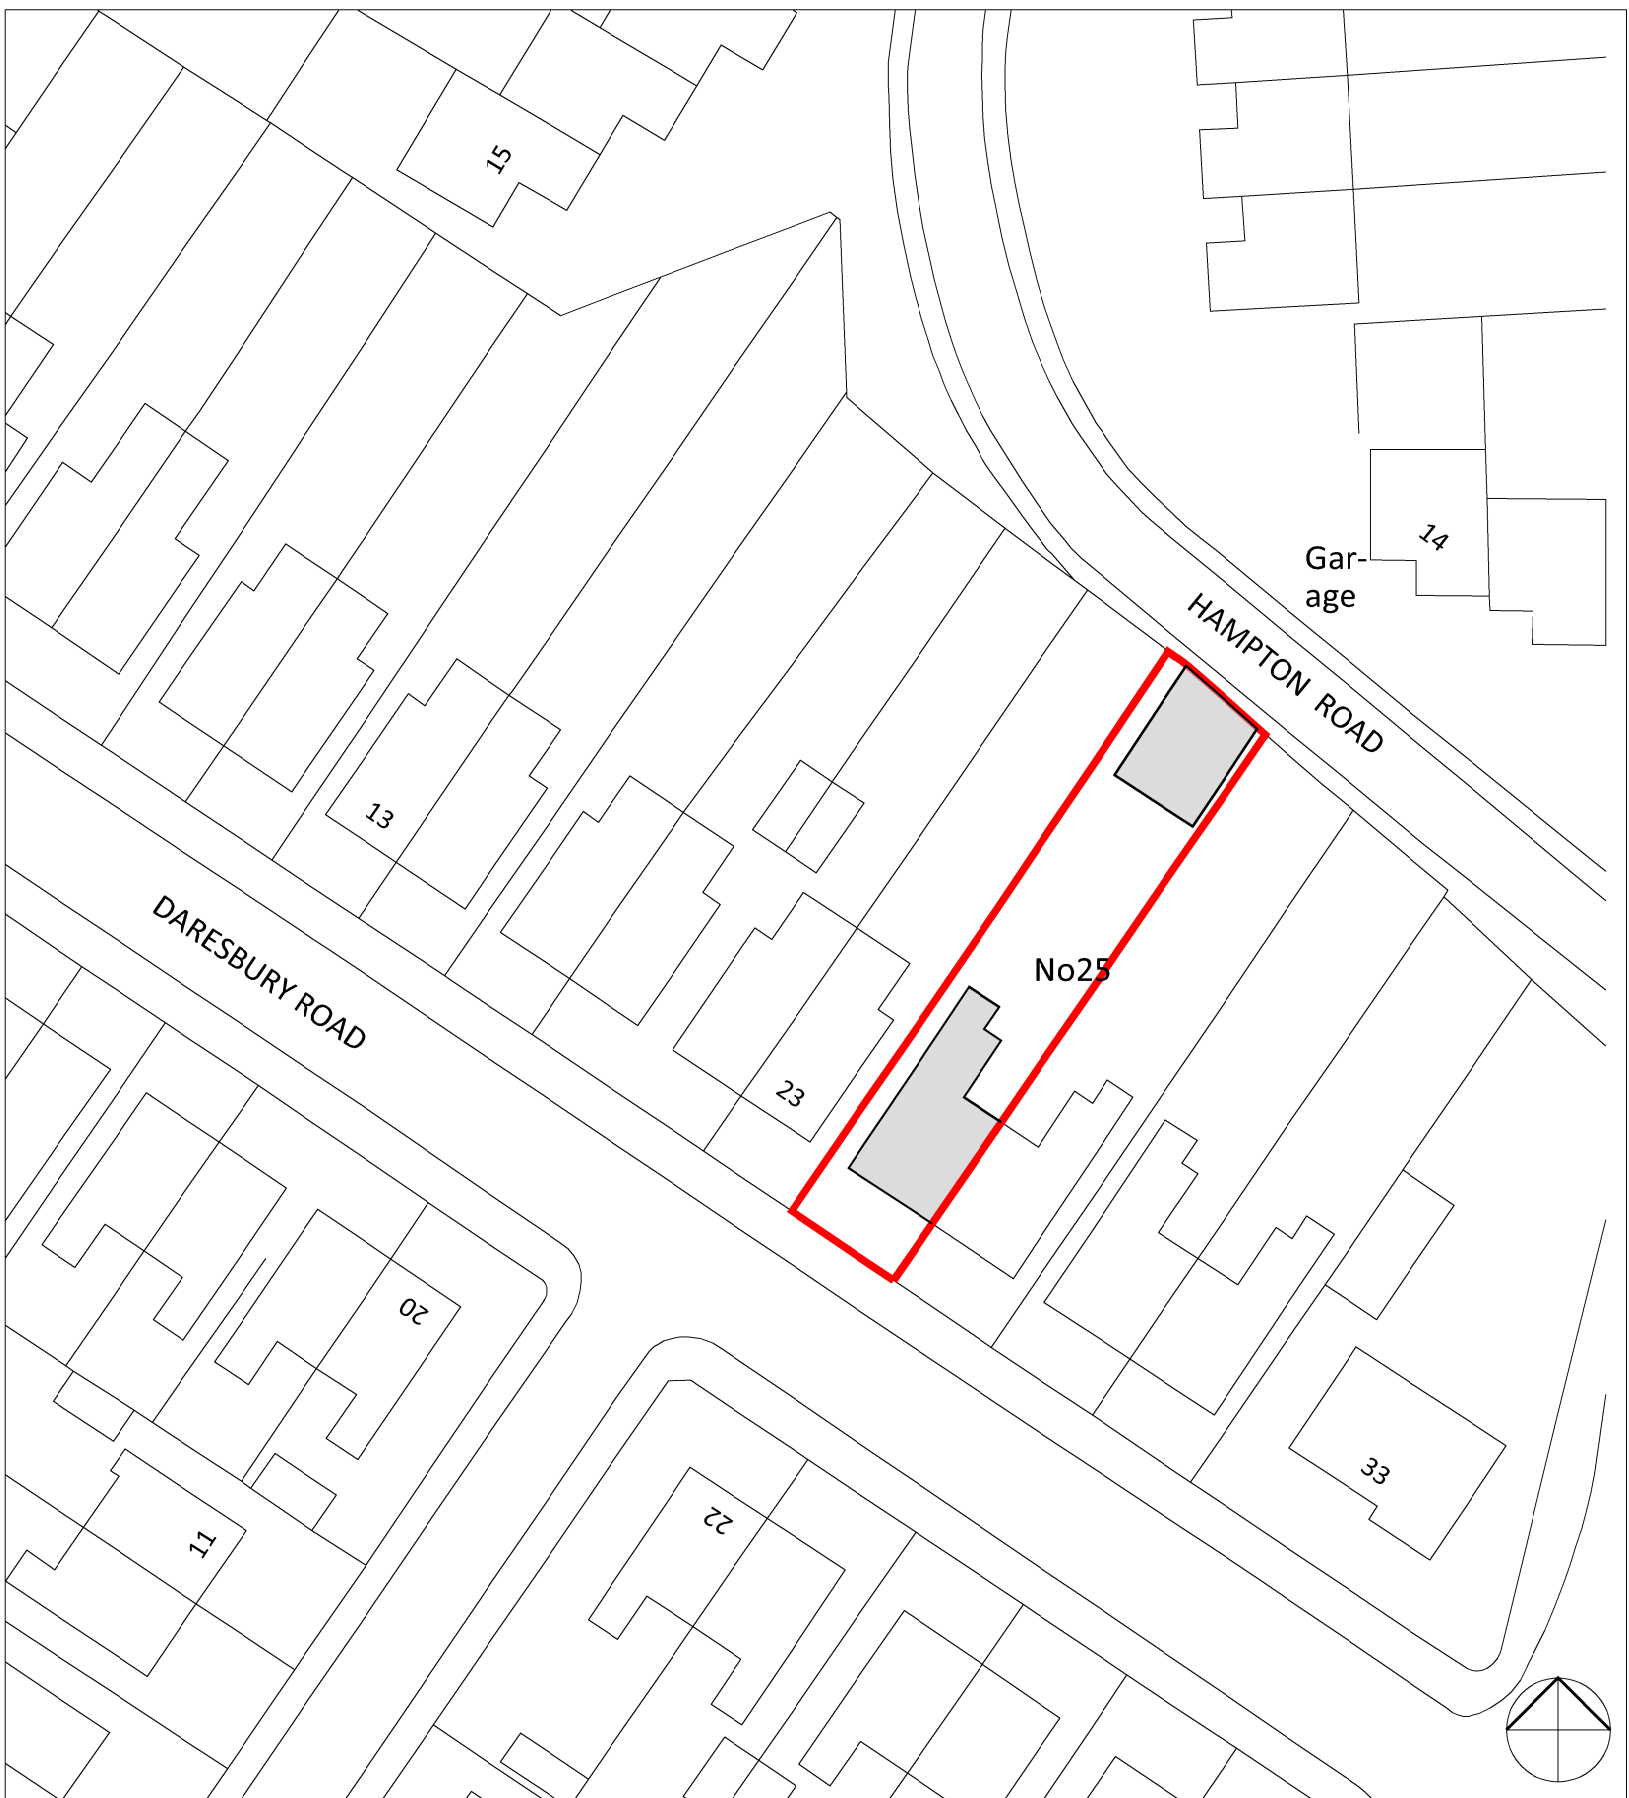


Site Location Plan
1:500



Existing Side Elevation
1:100



Existing Front Elevation to Daresbury Road
1:100

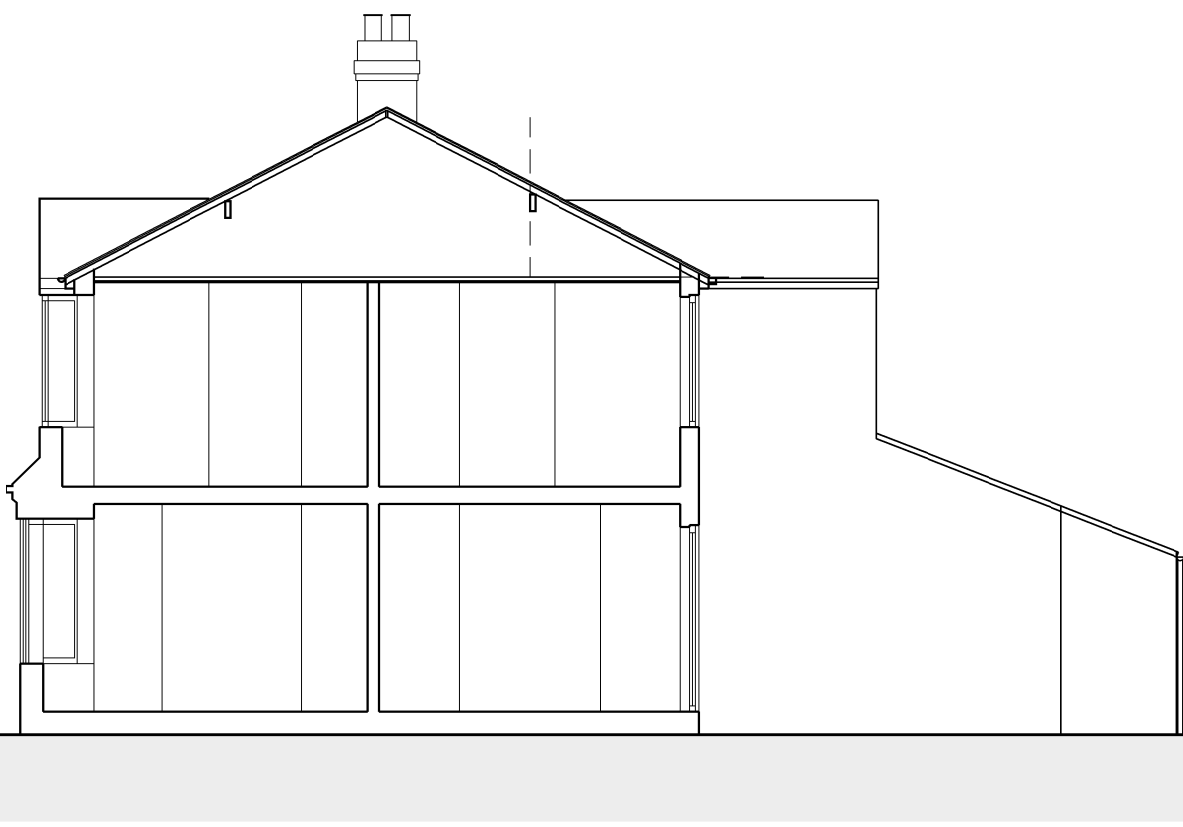

Proposed Side Elevation facing No27
1:100

P1 28.11.2022 PLANNING APPLICATION
GB

rev date/mts description

project
EXTENSIONS & ALTERATIONS

location
25 DARESBU'RY ROAD

client
MR B COX

drawing title
EXISTING PLANS AND ELEVATIONS

dwg purpose
PLANNING

scale 1:100 drawn GB
@ sheet size A1 date Nov 2022

21002-001 P1
drawing number revision