



AS PROPOSED

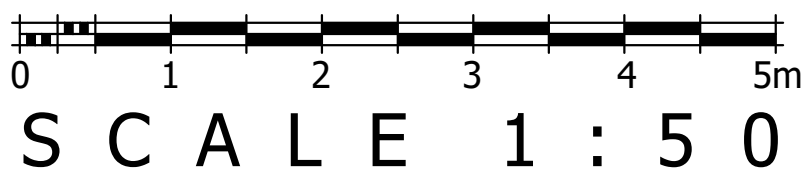

- NOTES
- All dimensions to be checked on site and any discrepancies notified prior to commencement of work.
- Do not scale from this drawing - If in any doubt, ask.
- REVISIONS
- | Date | Ref. | By |
|---------|------|---|
| July 25 | A | Drive dimensions added |
| Oct 25 | B | Cycle store, EV charge point added, bin store relocated |

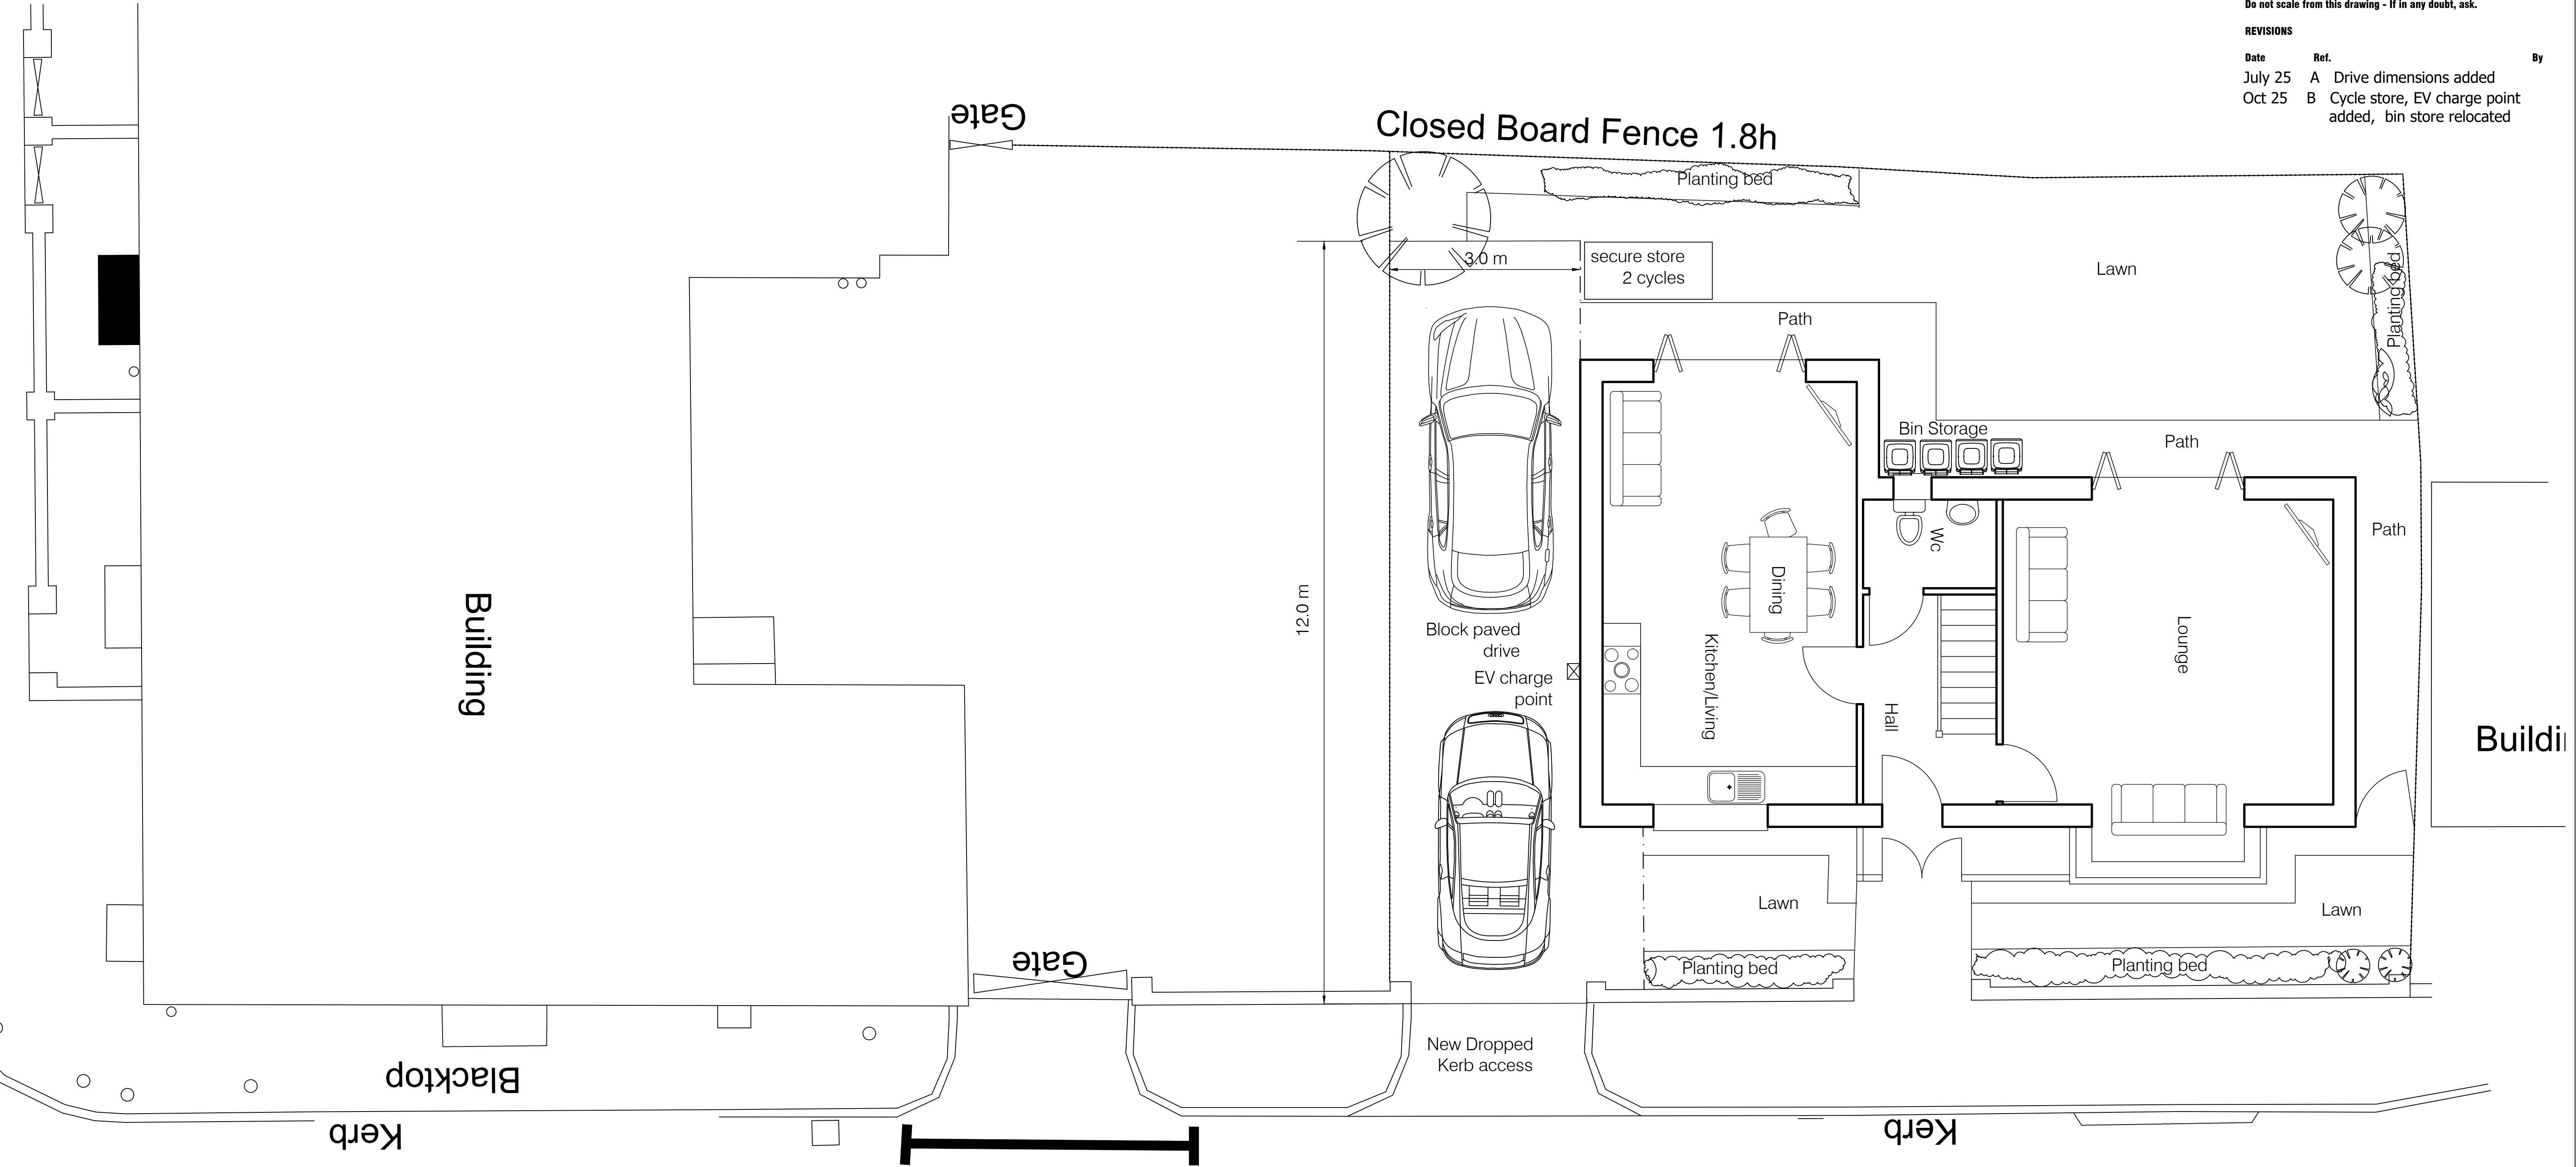

SITE PLAN

REGENT STREET

PROJECT			
221-225 Droylsden Rd Manchester M40 1NY			
DRAWING TITLE			
Proposed Site Plan			
SCALE	1:50 @ A1	DATE	March 25
DRAWN	A Doherty	CHECKED	
NUMBER	130.5	REVISION	B