



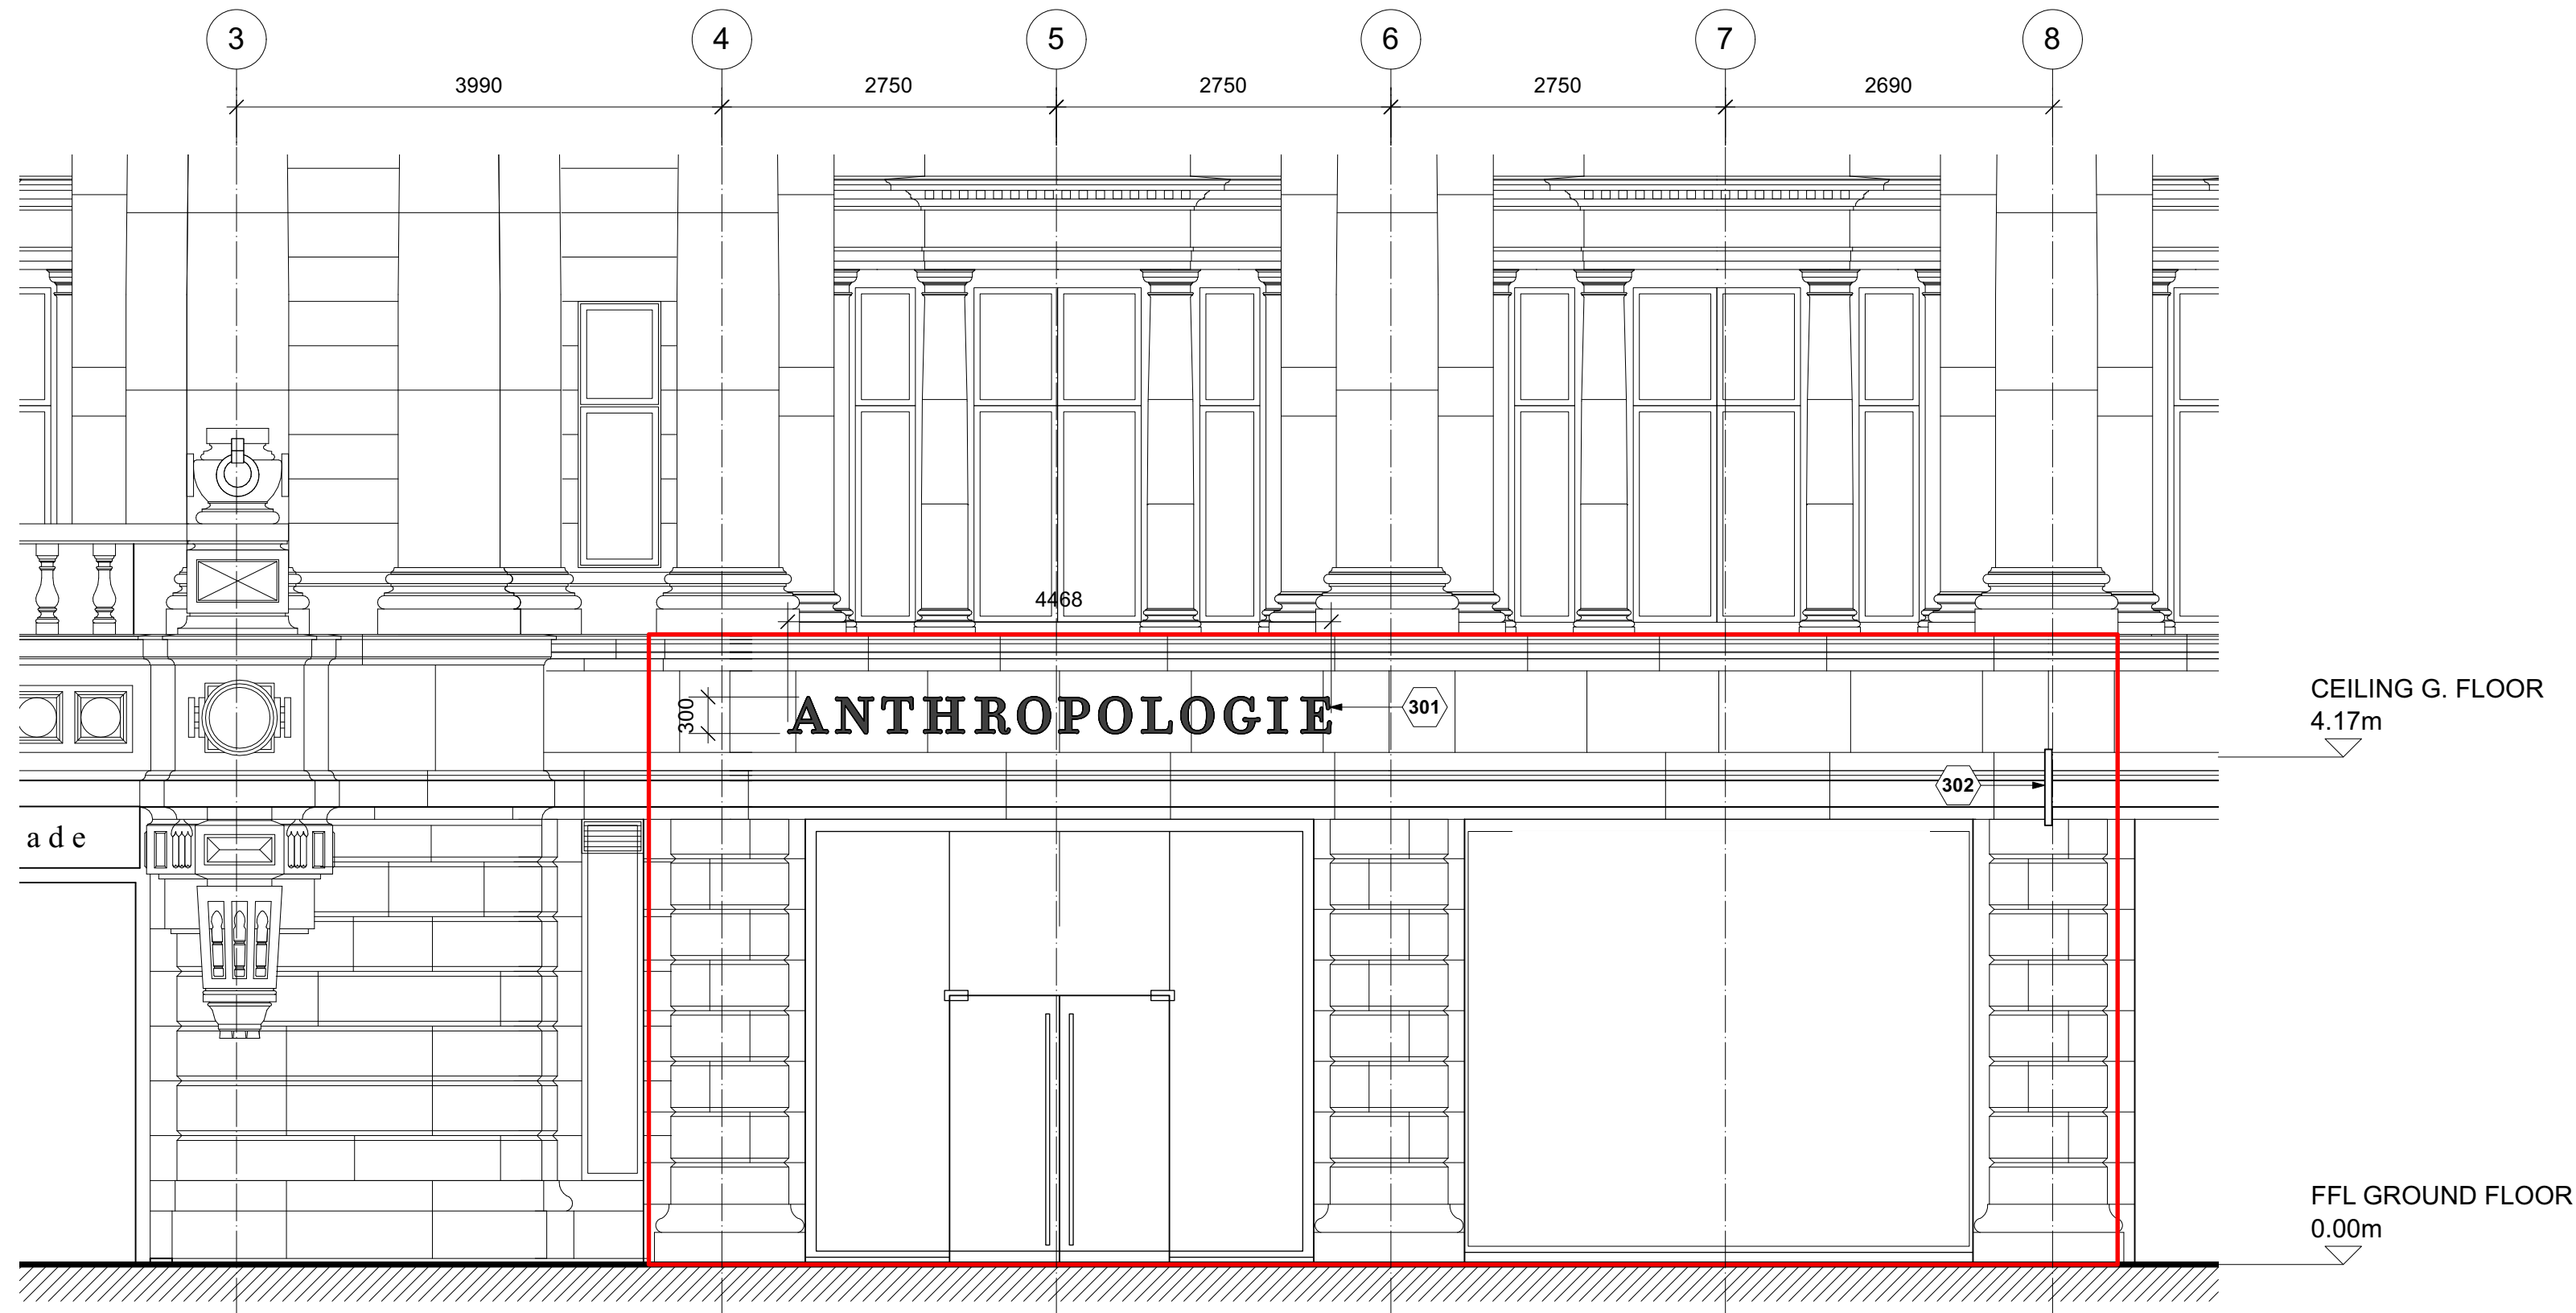

1 PROPOSED STOREFRONT ELEVATION
PL300 SCALE 1:50 @ A1

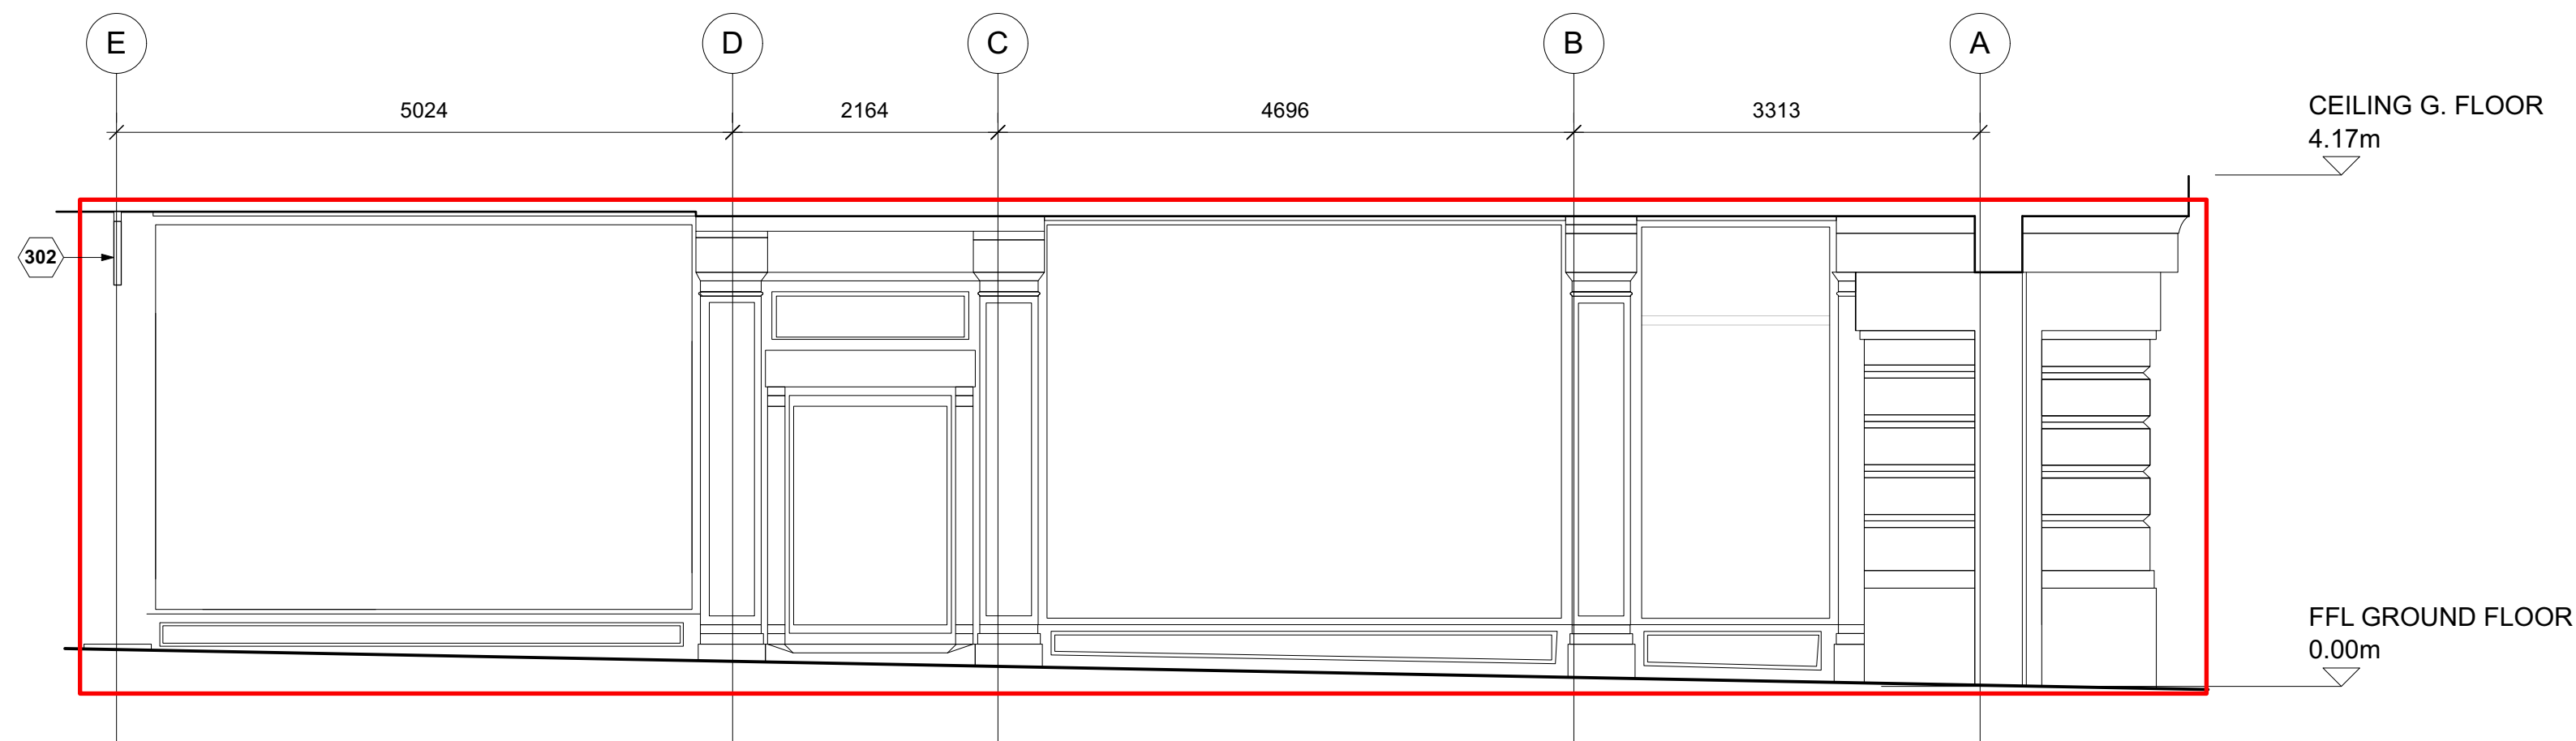

2 PROPOSED ARCADE ELEVATION
PL300 SCALE 1:50 @ A1

- KEY NOTES**
- 301 NEW NON ILLUMINATED FASCIA SIGN AS 300X13MM POWDER COATED (ANODISED BRONZE FINISH) ALUMINUM LETTERS PIN MOUNTED 40MM OFF EXISTING FASCIA. REFER TO DRAWING PL350 FOR DETAILS
- 302 NEW VINYL LETTERING (RGB 130 97 64) TO LANDLORDS EXISTING ILLUMINATED BLADE SIGN. REFER TO DRAWING PL351 FOR DETAILS.

For Office Use: A_12746

ANTHROPOLOGIE

1-5 ST. ANNS SQUARE
MANCHESTER
M2 7EF

CONSULTANT :

DRAWN BY:

CC

ISSUE / DATE:

PLANNING 07.08.2025

REVISION :

A INTERNAL SIGN REMOVED 26.08.2025

SHEET TITLE :

PROPOSED
STOREFRONT &
ARCADE ELEVATIONS
SHEET NO. :

PL300



Scale bar (metres) 1:50