



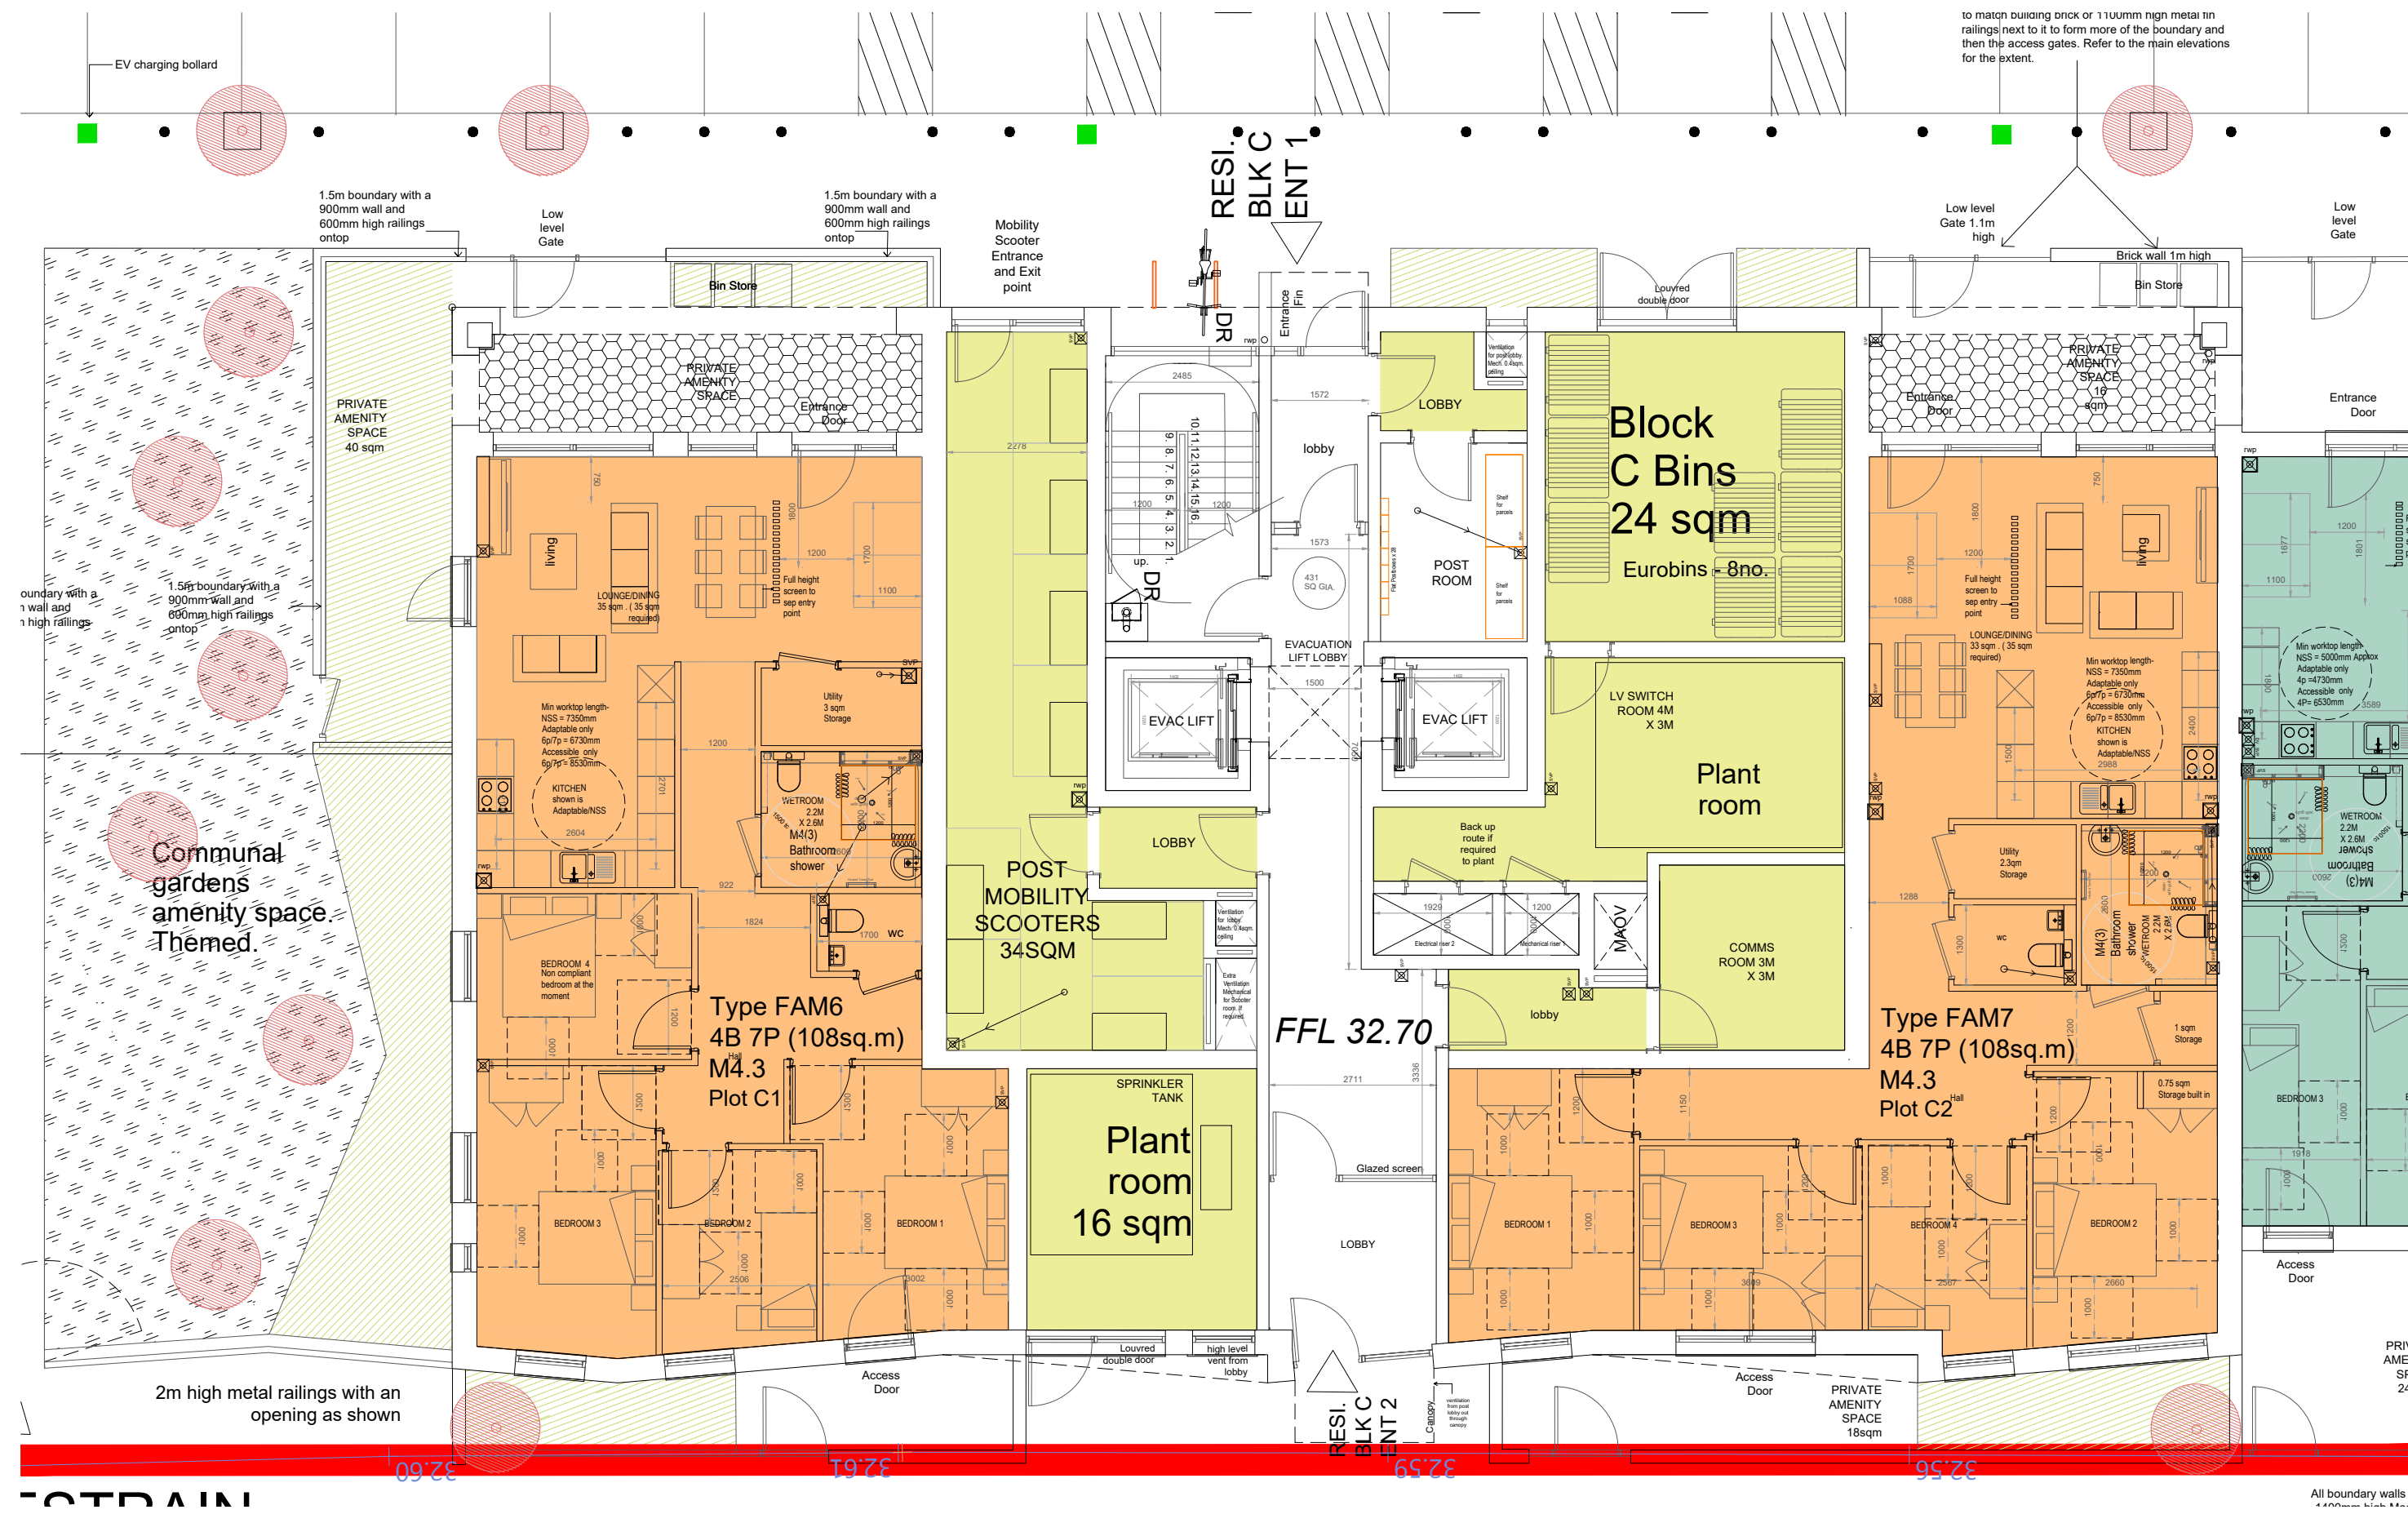


Ground Floor Plan Block C- Older person Block



Typical Floor Plan Block C - Older person block

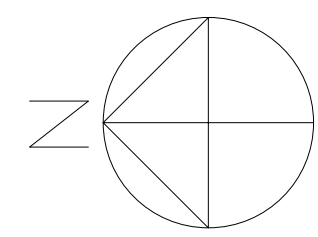

1:100 scale

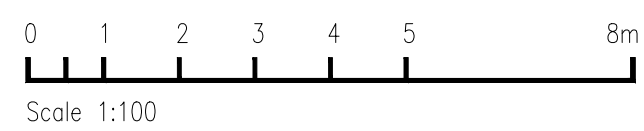

MC AU Modern City Architecture & Urbanism
2 Commercial Street
Castlefield
Manchester
M15 4RQ
t: 0161 974 7203
e: info@mcau.co.uk
www.mcau.co.uk

Client
MSV/Caddick
Project
Land at Barnhill Street/Raby Street
Moss Side
Description
Proposed
GRD & TYPICAL FLR PLAN BLK C

Status	Drawn By
Stage 3 - Planning	PJS/JT/SR
Job Number	Scale
1215-MCAU	1.100@A1
Drawing Number	Date
03-01-BLKC	JAN 25
	Revision
	P10

Copyright Modern City Architecture & Urbanism Ltd