




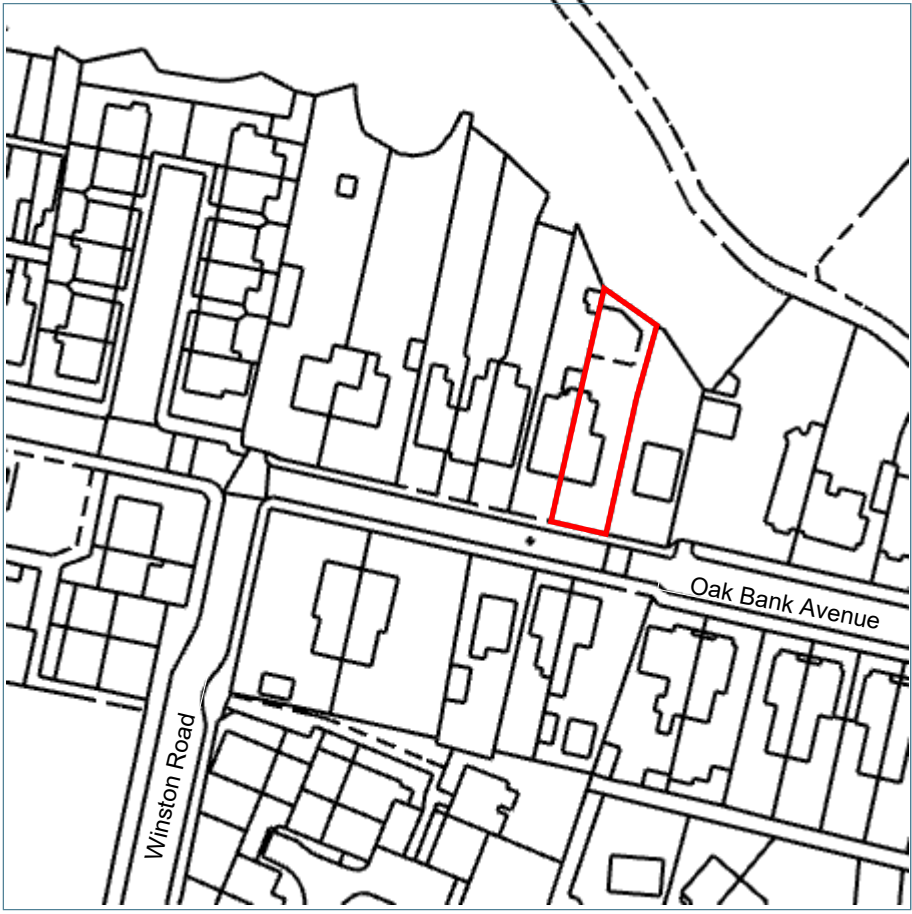

Location Plan as Existing - 1:1250

 


Site Plan as Existing - 1:500

 

Site Plan as Proposed - 1:200



Watermoor Point, Watermoor Road,
Cirencester, Gloucestershire, GL7 1LF
T: 01285 283200
E: info@napc.uk
W: www.napc.uk

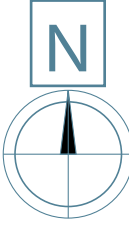

Client Name -
Brian Frost

Project Address -
15 Oakbank Avenue
Manchester
M9 4EX

PLANNING

Drawing Description
Existing Location, Ordnance
Survey
&
Proposed Site Plans

Scale As Noted	Sheet Size A1	Date Aug 25
Drawn by NAPC		
Project NAPC- 1106FT	Drawing 01	B

This plan includes the following licenced data: OS MasterMap Black and White PDF Location Plan by the Ordnance Survey National Geographic Database and incorporating surveyed revision available at the date of production. Reproduction in whole or in part is prohibited without the permission of Ordnance Survey. the representation of a road, track or path is no evidence of a right or way. the representation of features, as lines is no evidence of a property boundary.

© crown copyright and database rights, 2025.
Ordnance Survey - 01000316731