


This drawing is protected by copyright and the information contained therein is the property of William McCall.
The drawing must not be copied and the information contained therein may not be used or disclosed without written permission of and in the manner permitted by William McCall.

0 1 2 3 4 5M

Scale 1:50@ A1


0 1 2 3 4 5 6 7 8 9 10M

Scale 1:100@ A1

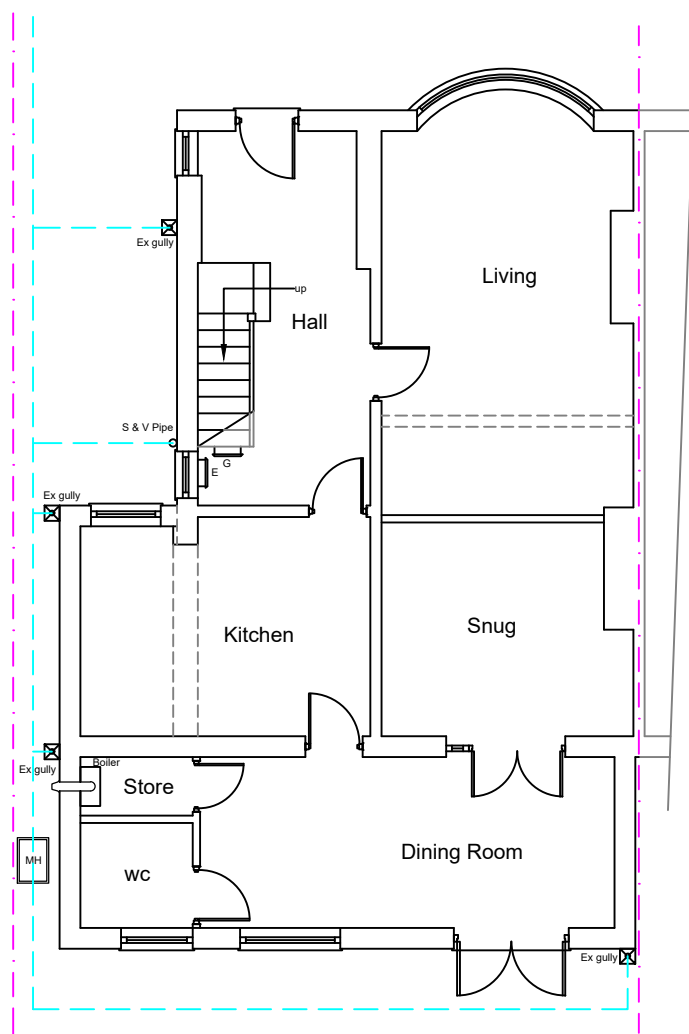

Existing Ground Floor Plan


1:100

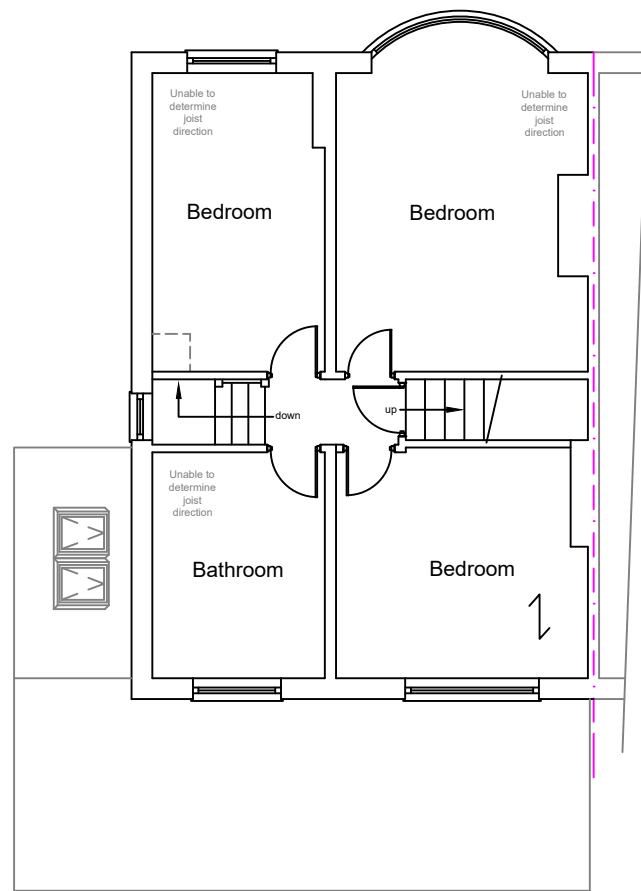

Existing First Floor Plan




Existing Front Elevation

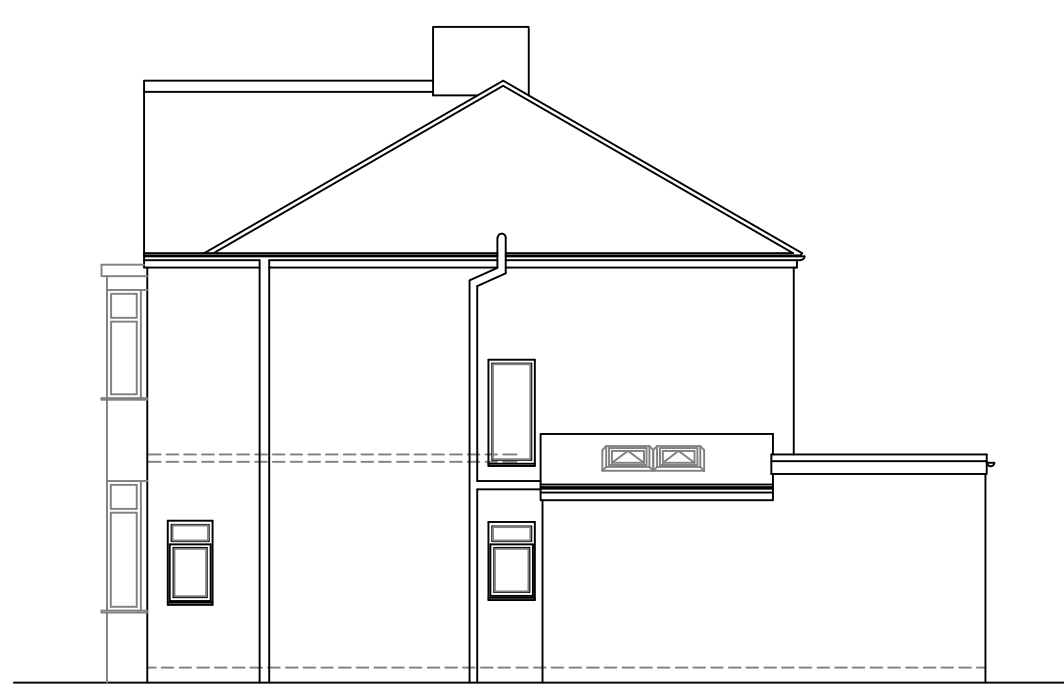


Existing Side Elevation

1:100

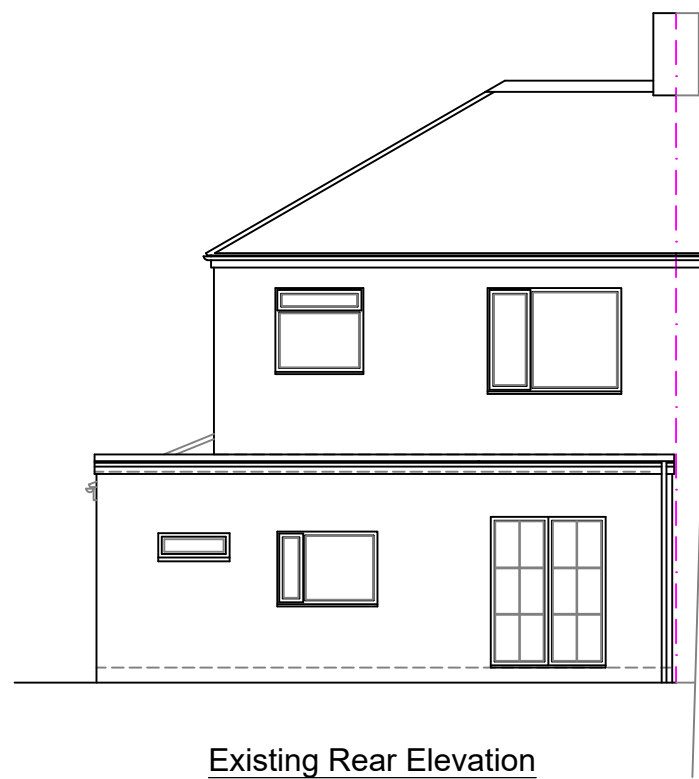


Existing Rear Elevation

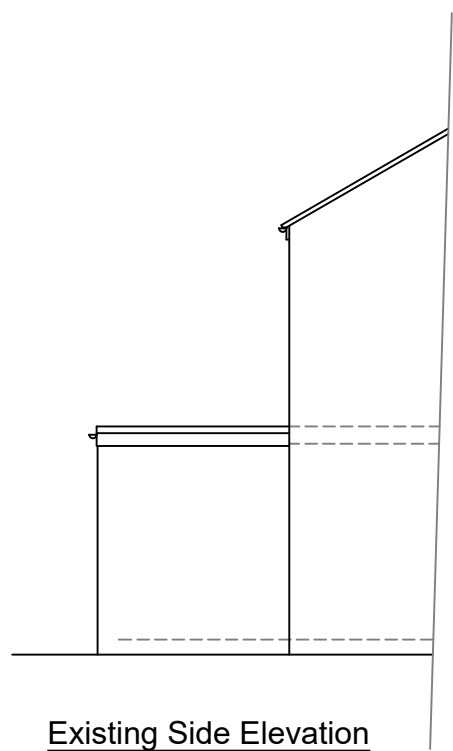

Existing Side Elevation




Proposed Front Elevation

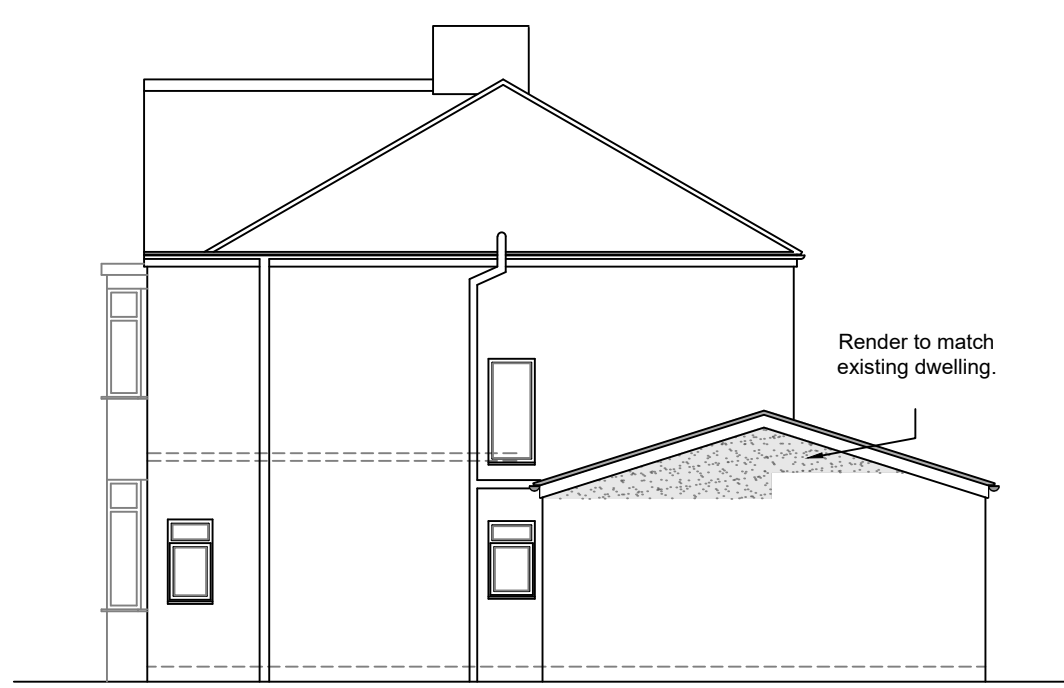


Proposed Side Elevation


1:100

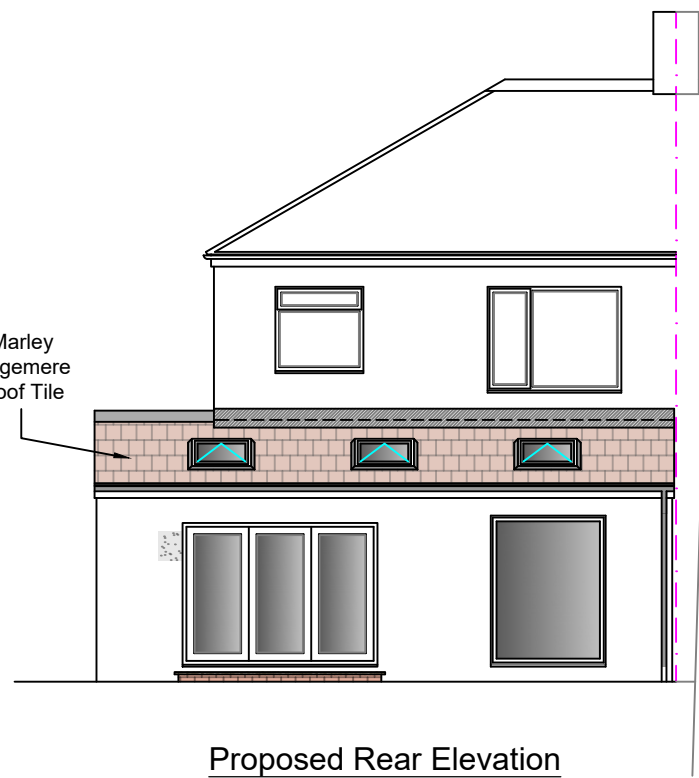


Proposed Rear Elevation

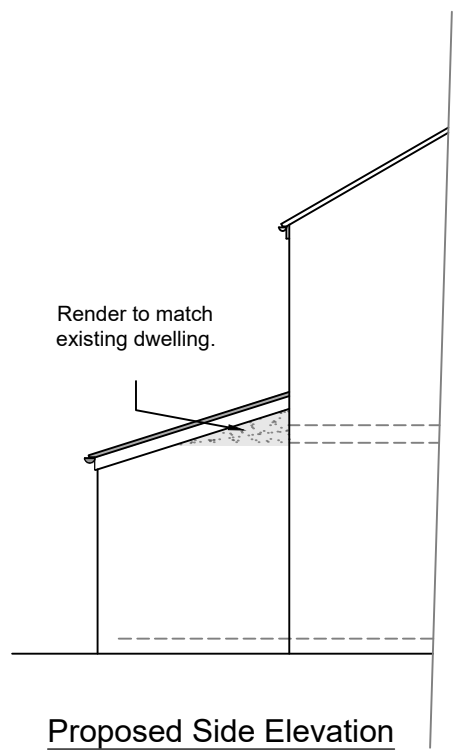


Proposed Side Elevation

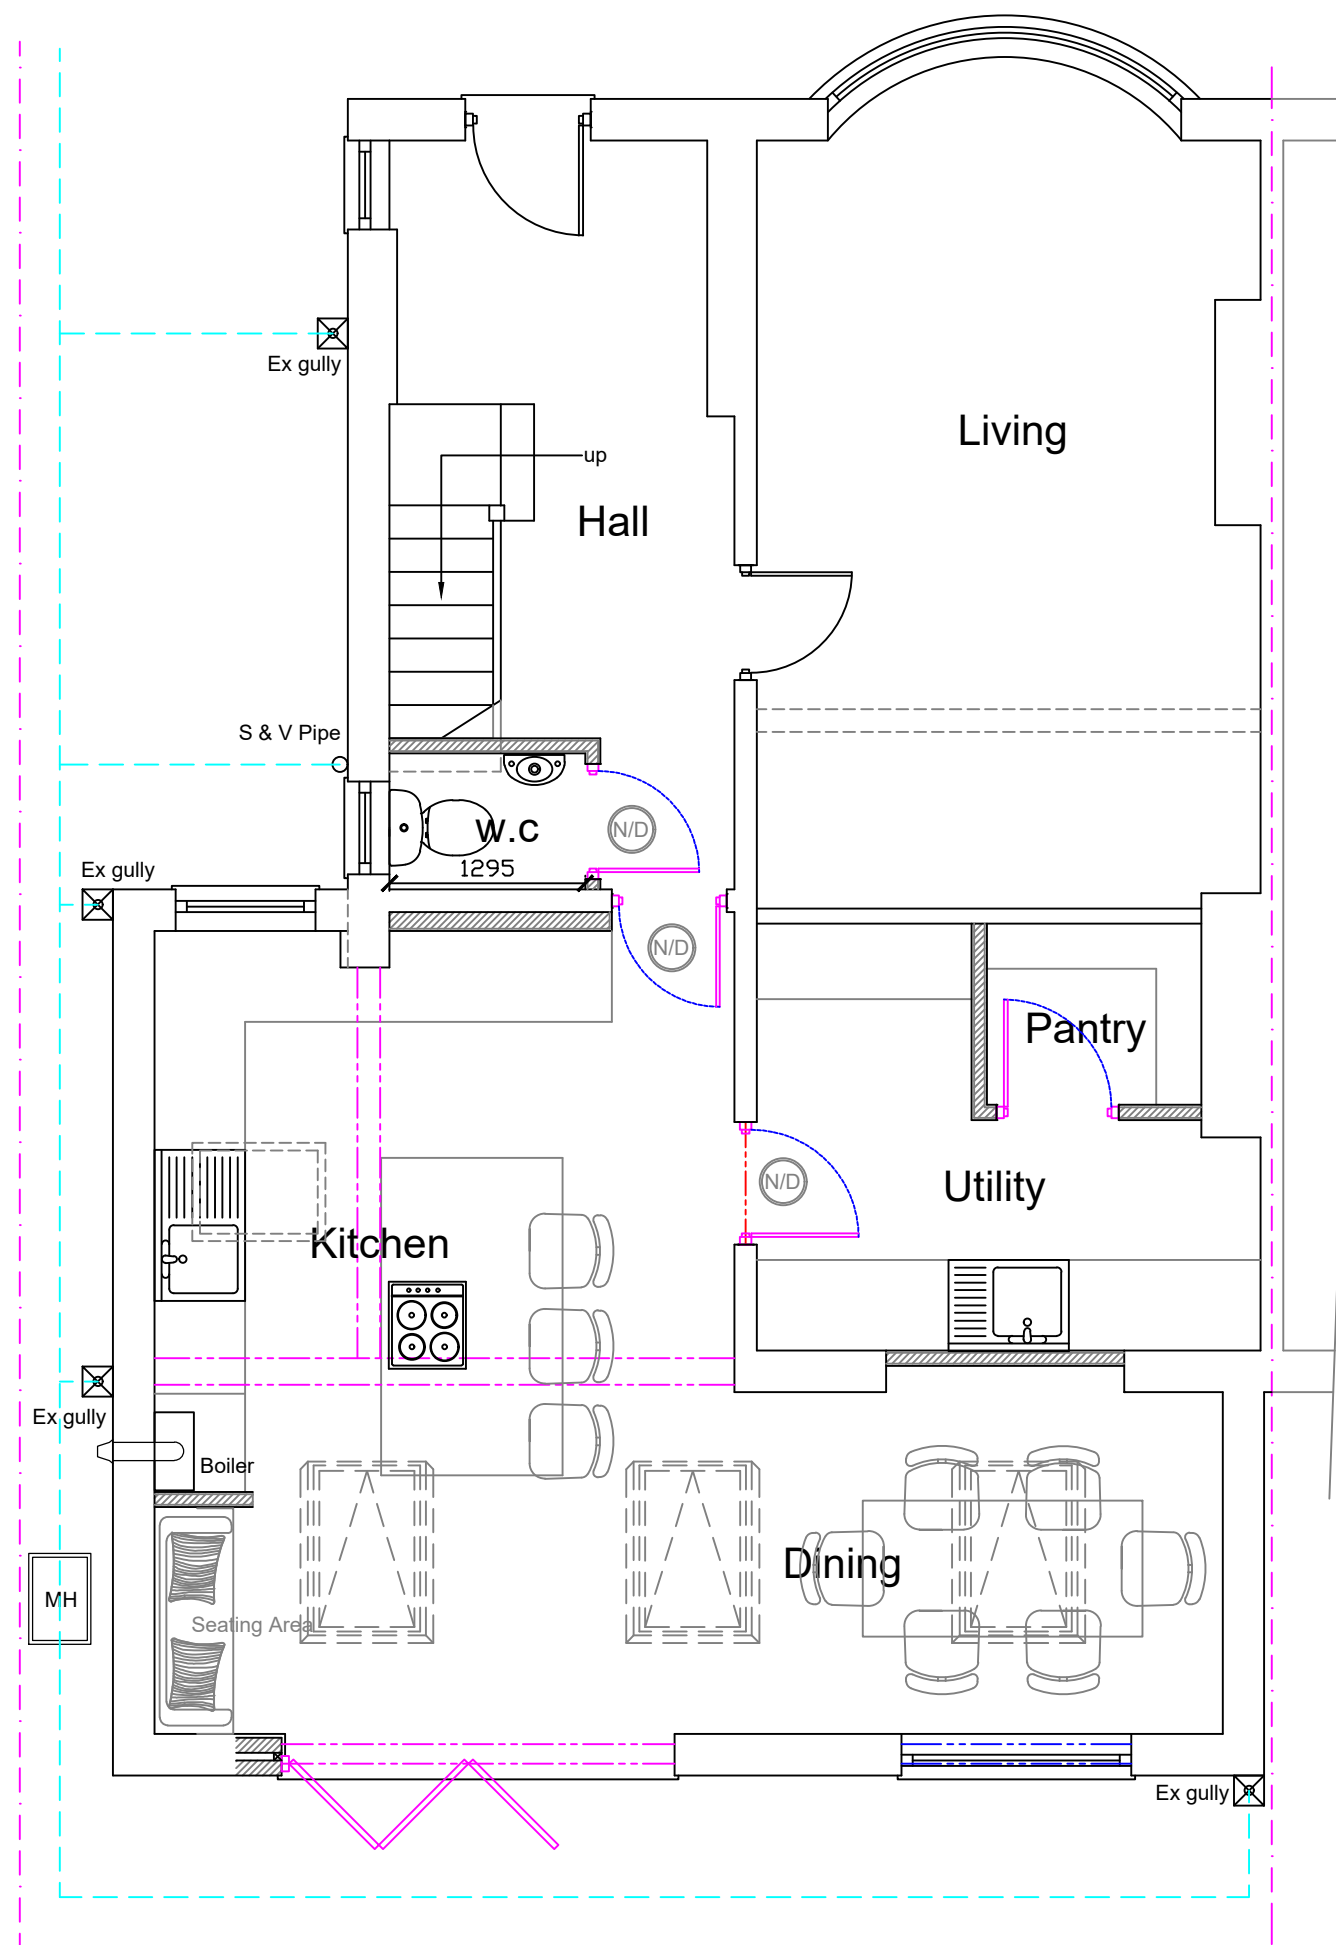

Proposed Ground Floor Plan

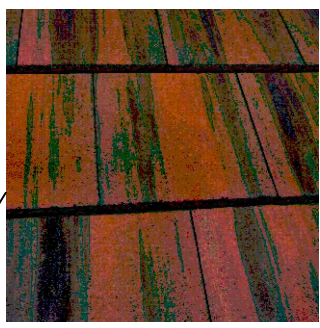

Marley Edgemere Interlocking Roofing Roof Slate Tile (old english dark red) or equivalent

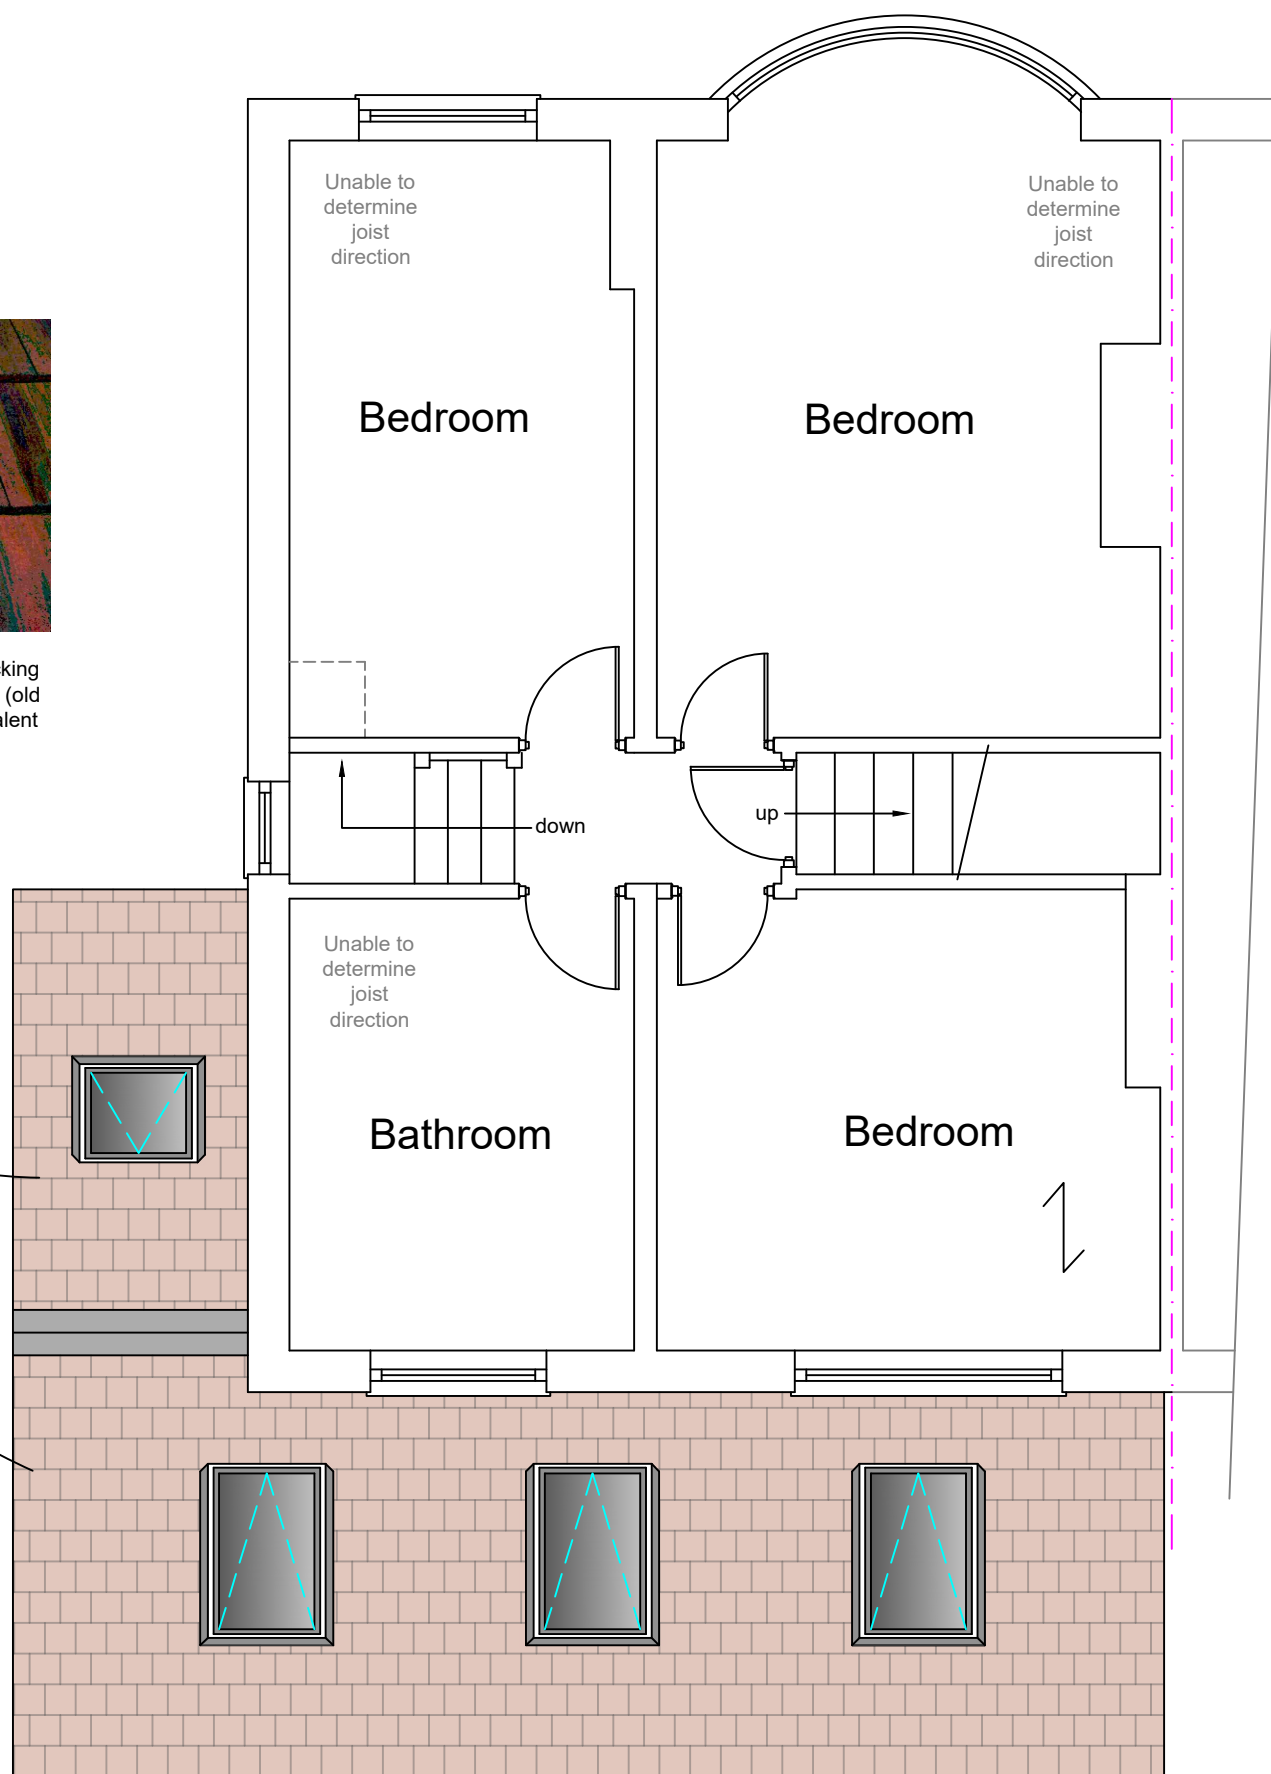


Proposed First Floor Plan

1:50

19/03/25 - Rev A - Roof light to front elevation & roof tile details annotated as per the planning officers comments.

10/04/25 - Rev B - Note revised to match existing render.

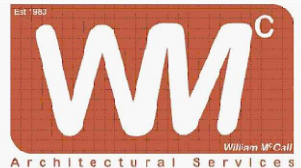Stage :-		Householder Planning	
Project Title :-		Proposed Roof Change To Existing Single Storey Side & Rear Extensions Including New Roof Lights To The Rear Elevation.	
Drawing Title :-		Existing & Proposed Plans & Elevations	
Client :-		Mrs Nicolson	
Drwg No :-	1 of 2	Date :-	Rev :-
01/25/07		Jan '25	Rev B
Scale :-	Drawn:-	Checked :-	
1:100 & 1:50@A1	SCM		
Site Address :-		7 Rippenden Avenue, Chorlton-cum-Hardy, M21 9SS	
The Old Post Room 34 Chew Valley Road Greenfield Saddleworth OL3 7DA Tel: 01457 871202 www.william-mccall.com enquiries@william-mccall.com		 	
		A1	