

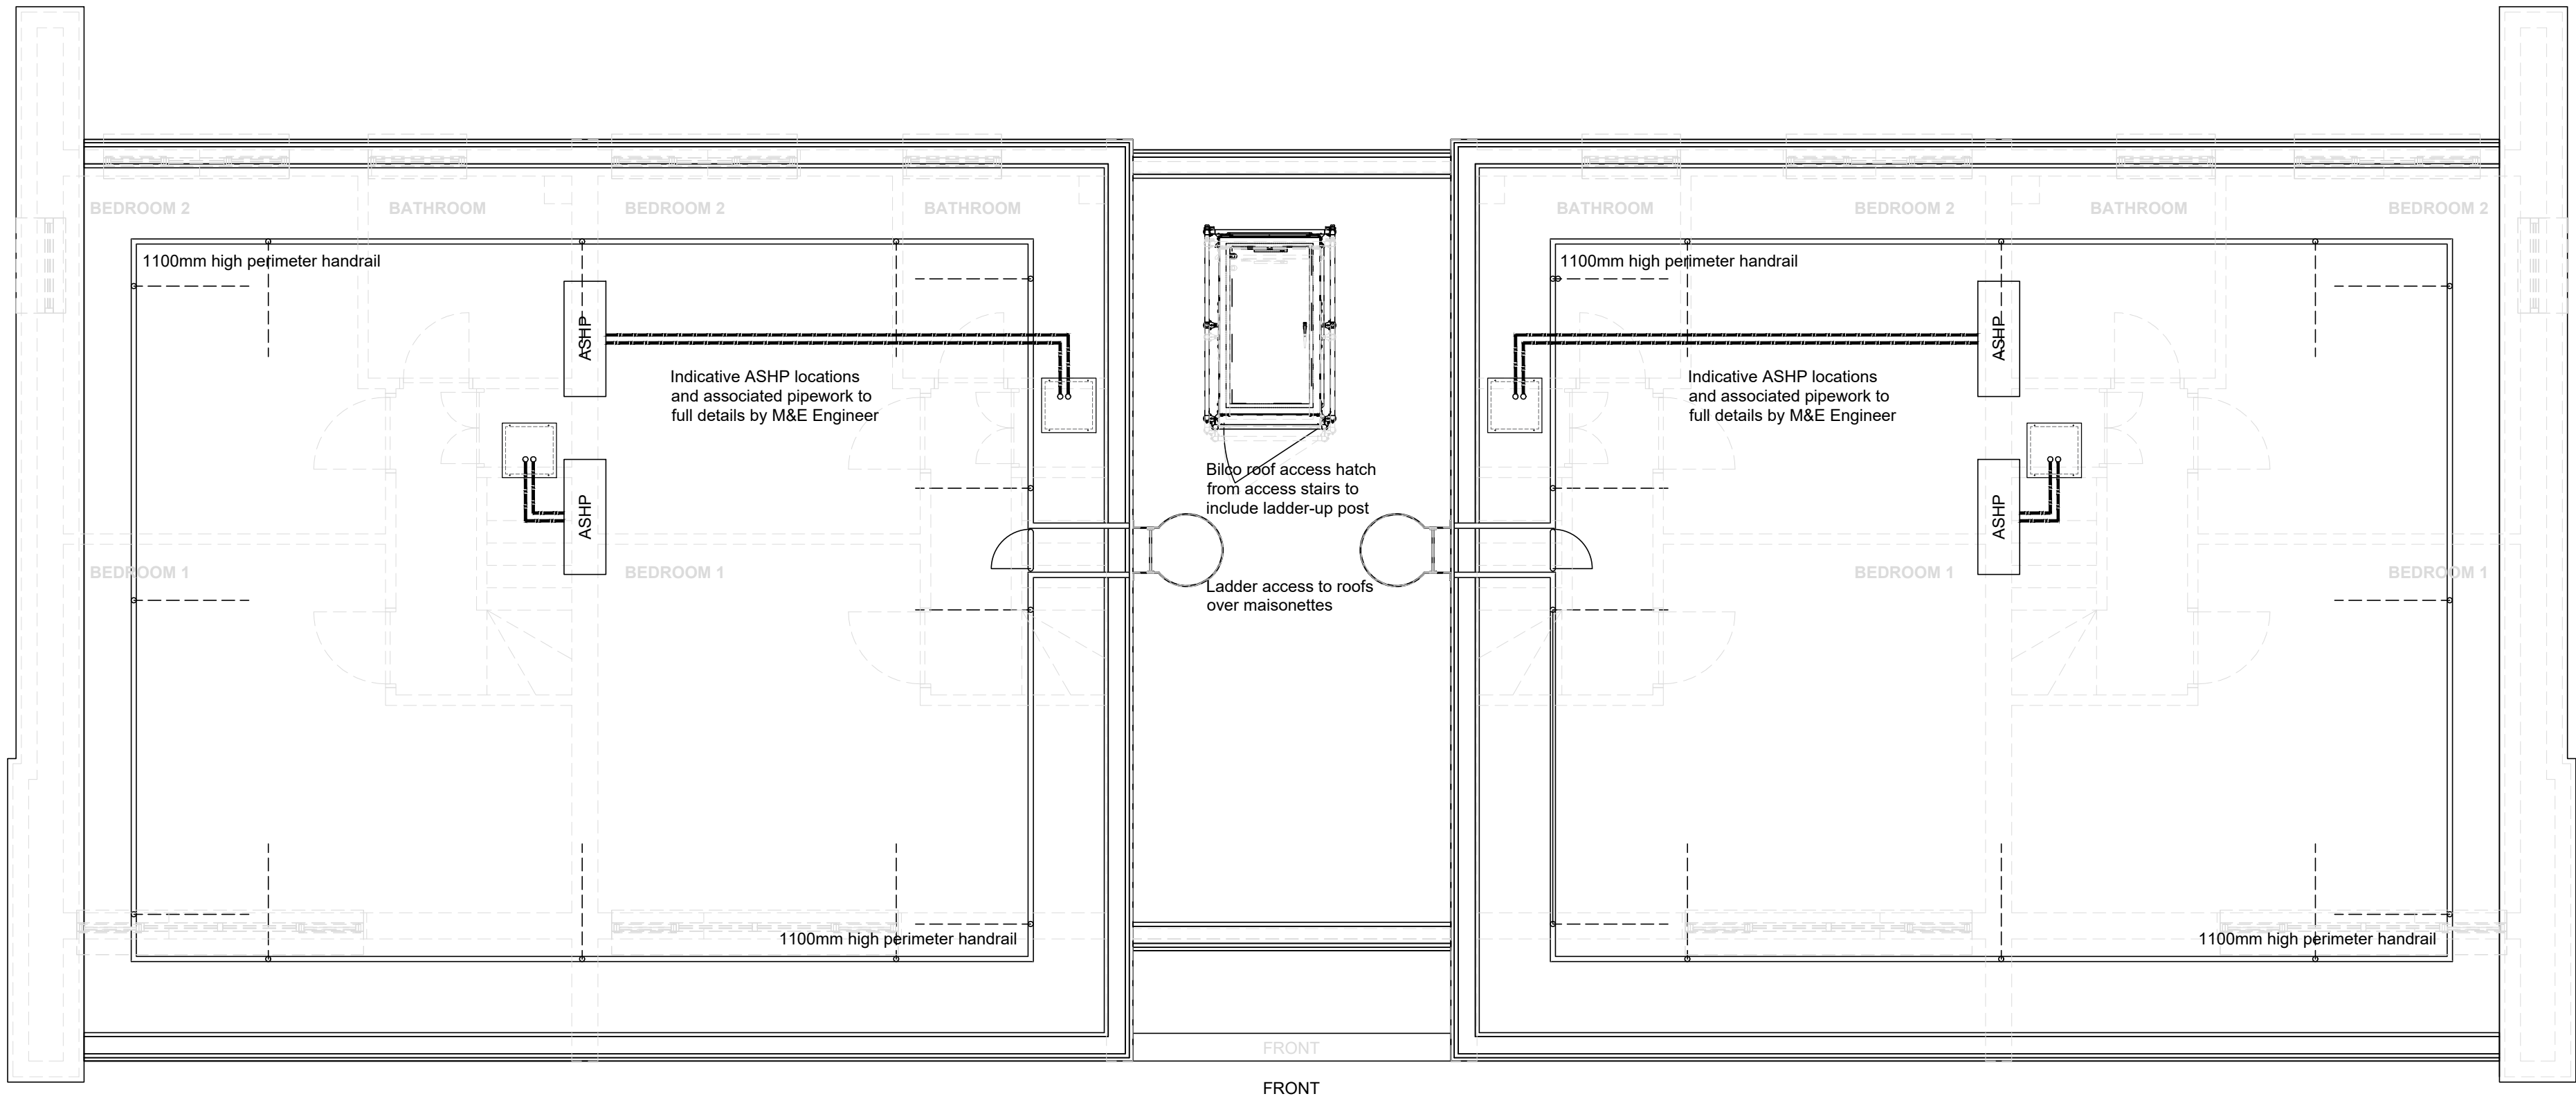


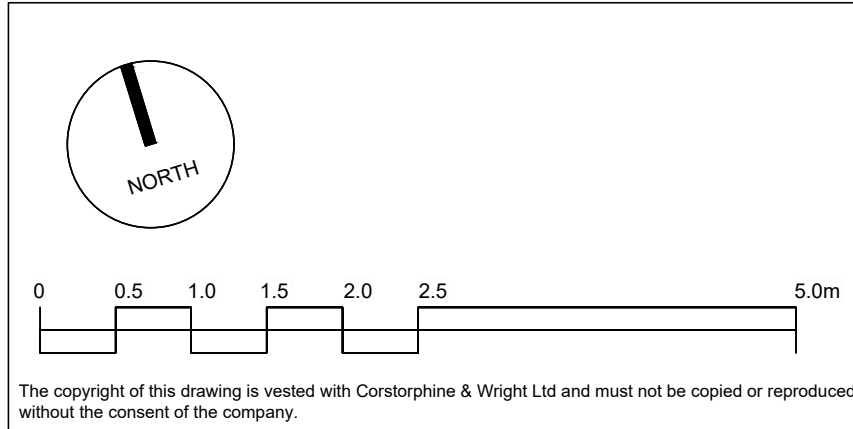

The copyright of this drawing is vested with Corstorphine & Wright Ltd and must not be copied or reproduced without the consent of the company.

P-01	PLANNING ISSUE: POSITIONS OF ASHPs ADJUSTED, FOLLOWING SITE REVIEW / INPUT FROM SPECIALIST INSTALLER	20.06.25	DN	RE
P-00	PLANNING ISSUE	21.05.25	DN	RE
Rev.	Description	Date	Drawn	Chk.

Roof guarding to be Kee Safety Kee Guard free standing roof top edge protection or agreed alternative

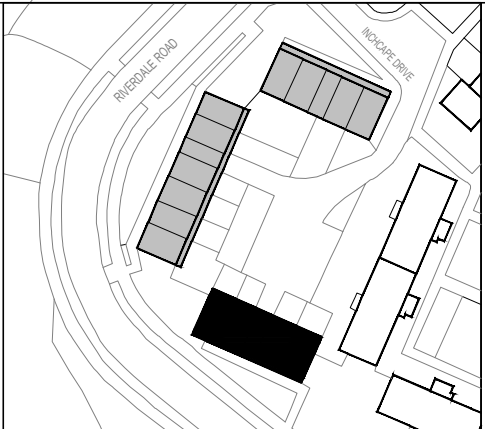

Client
NORTHWARDS HOUSING
Project
RIVERDALE MAISONETTES FABRIC FIRST REFURBISHMENT
Drawing Title
PROPOSED ROOF PLAN - SOUTH BLOCK 45-51 RIVERDALE ROAD
Drawing Status
PLANNING

Corstorphine & Wright

Manchester Studio
4th Floor, Tribeca House, 21-27 Dale Street, Manchester, M1 1EY
0161 272 8100
corstorphine-wright.com

Drawing No.				Revision
23746-2013				P-01
Drawn	Checked	Paper Size	Scale	Date
PR	KE	A1	1:50	20.06.25