



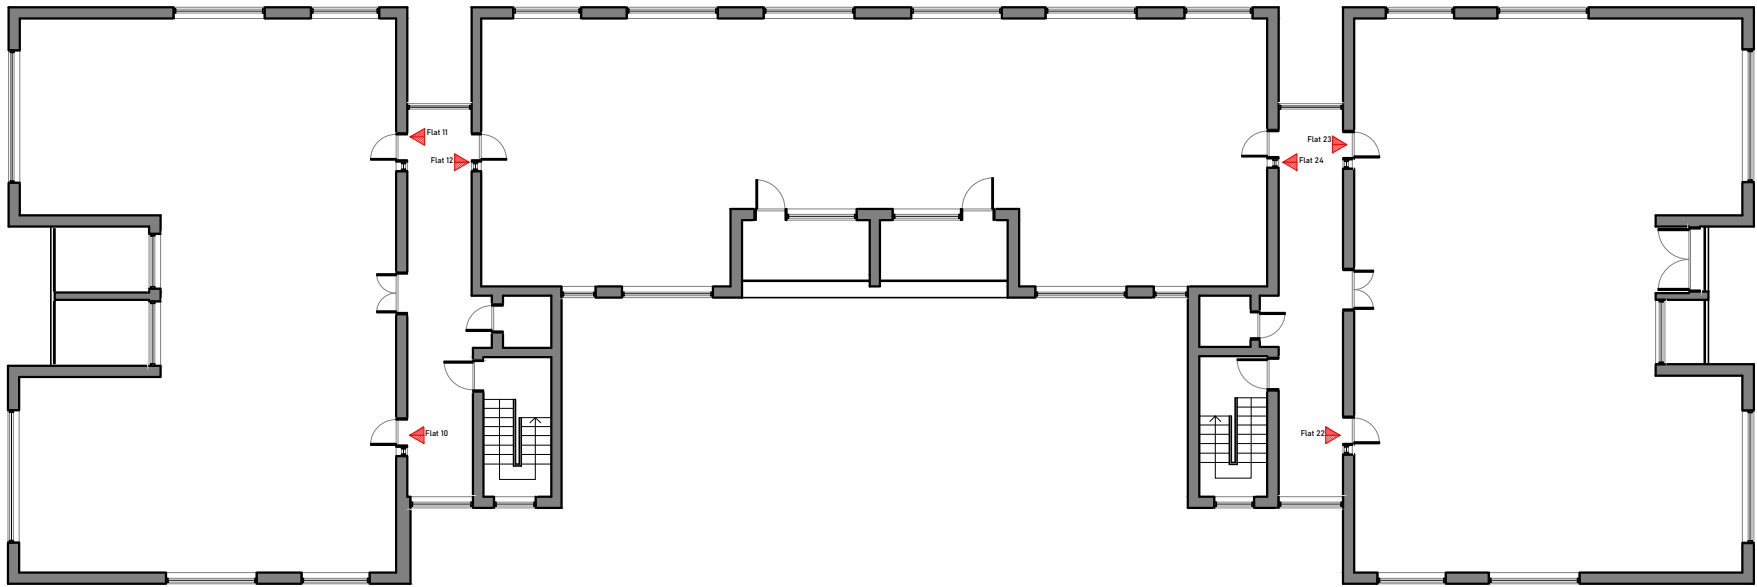

 Existing Third Floor Plan
Scale 1:200 @ A3


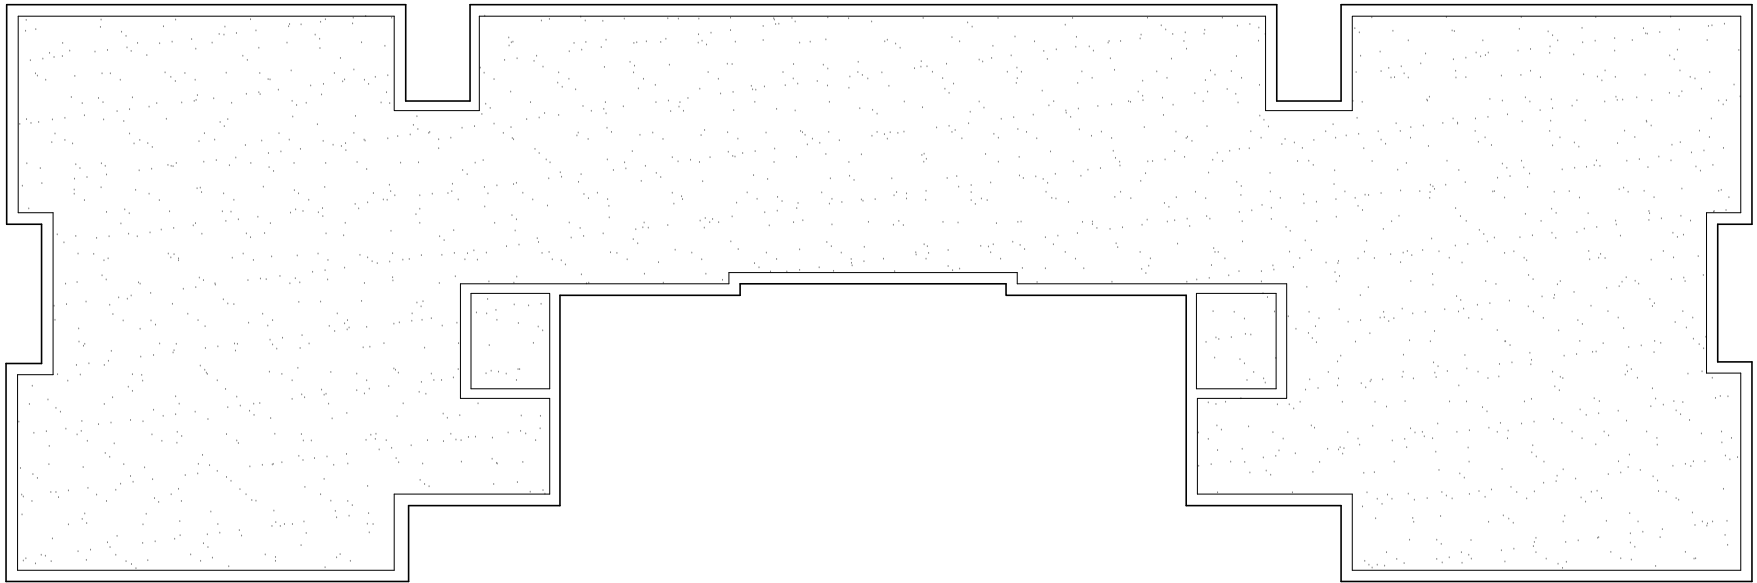


Existing Roof Plan
Scale 1:200 @ A3



Issued For	INFORMATION
General Notes:	THIS DRAWING HAS BEEN PREPARED BY MICHAEL EALES ARCHITECTS AND THE DATA CONTAINED HEREIN MAY BE USED OR REPRODUCED ONLY WITH MICHAEL EALES ARCHITECTS' APPROVAL.

Rev.	Description	Date	Signed	Checked

  

A3 Scale 1:200	Date 11.07.24	Drawn by EP	Checked by ME
Drawing Title Existing Plans			
Project Hilltop Court, Manchester M8 4JH			

	113 Fore Street, Hertford Hertfordshire, SG14 1AS T – 07764 496 345 E – info@me-architects.co.uk	
	Project no. 24 / 264	Drawing no. 102