


No.37

39 BUNYARD STREET

No.41



PROPOSED FRONT ELEVATION
NO CHANGE

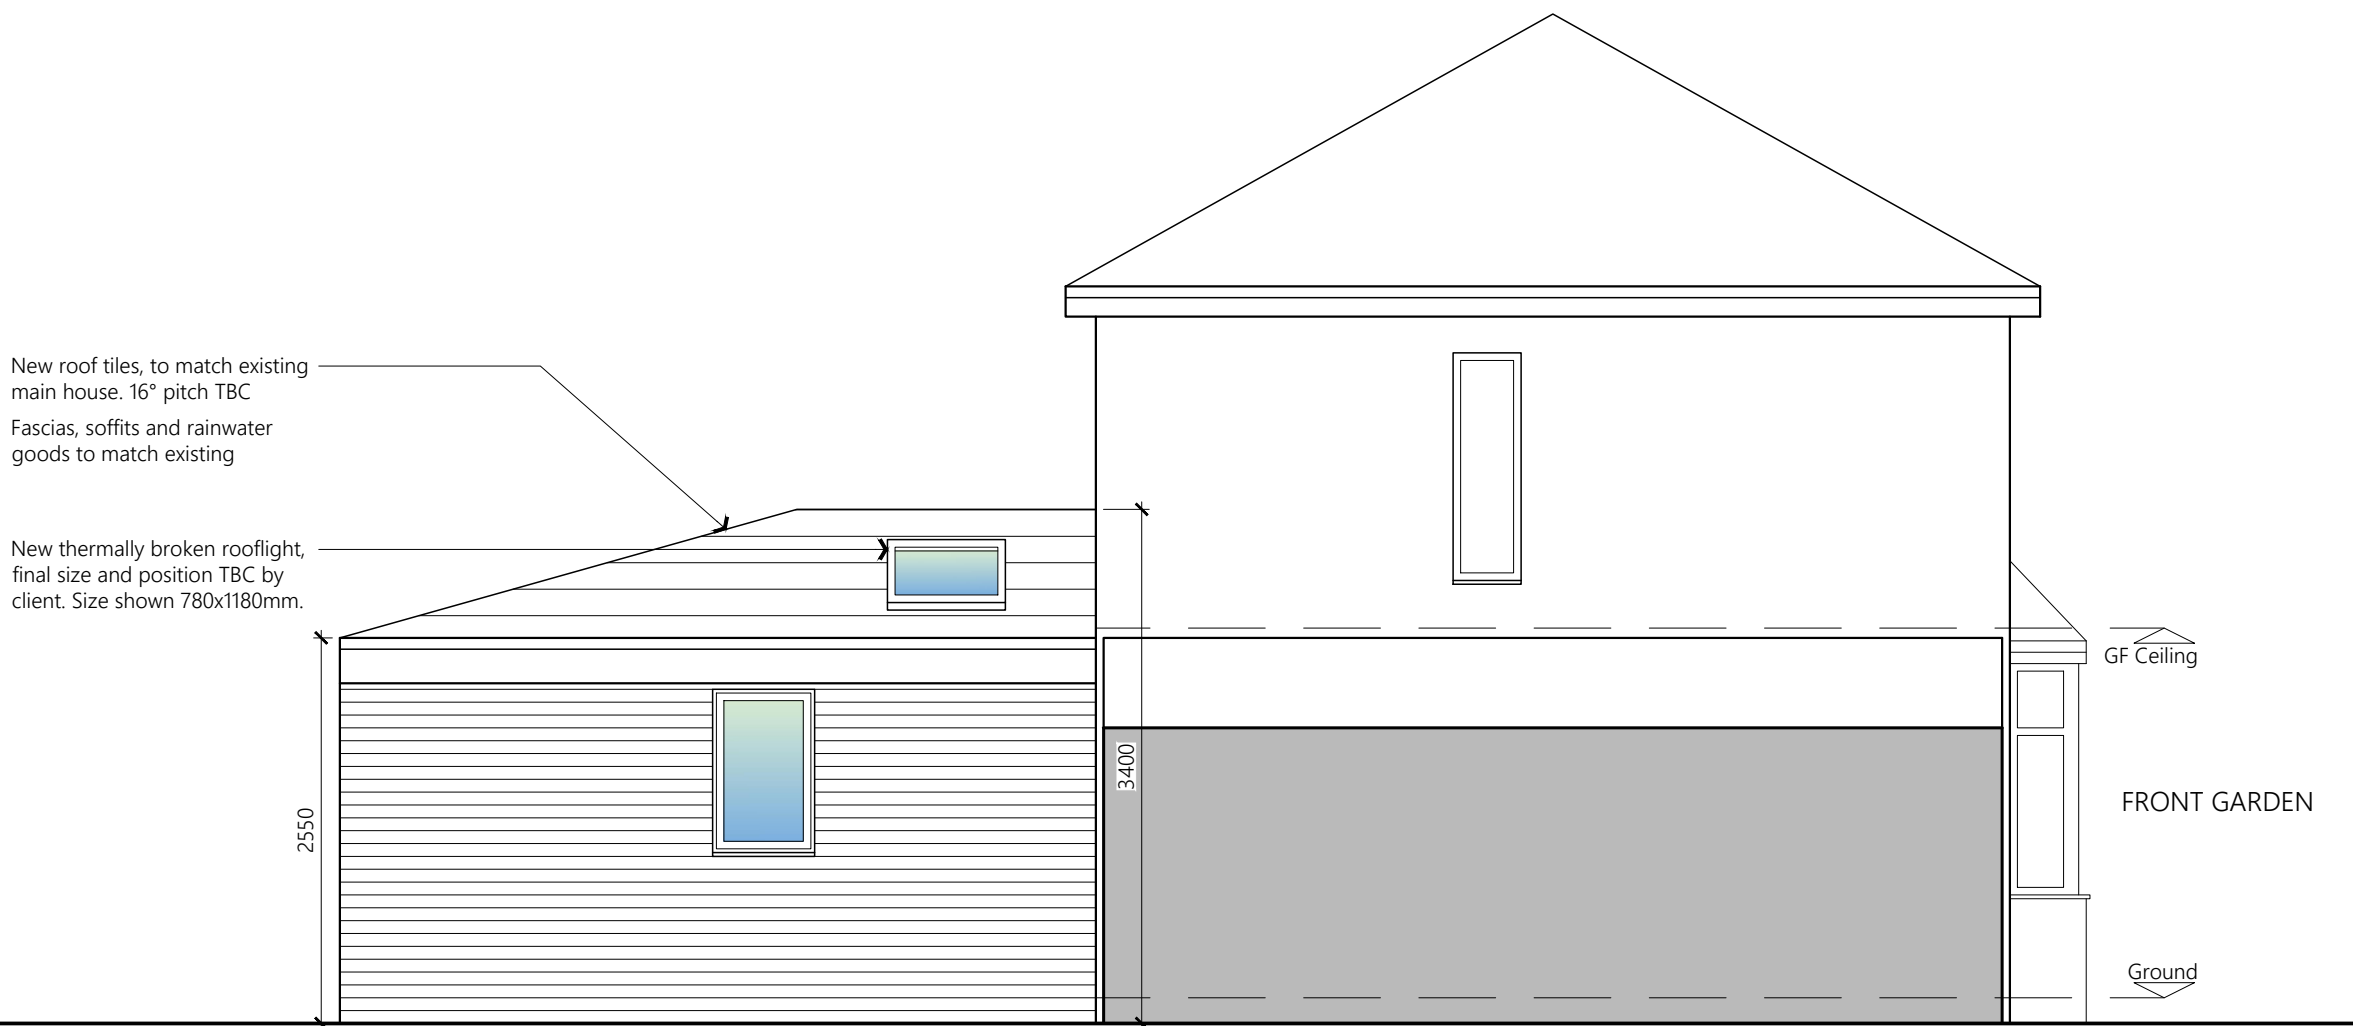


PROPOSED SIDE ELEVATION


No.41

39 BUNYARD STREET


No.37

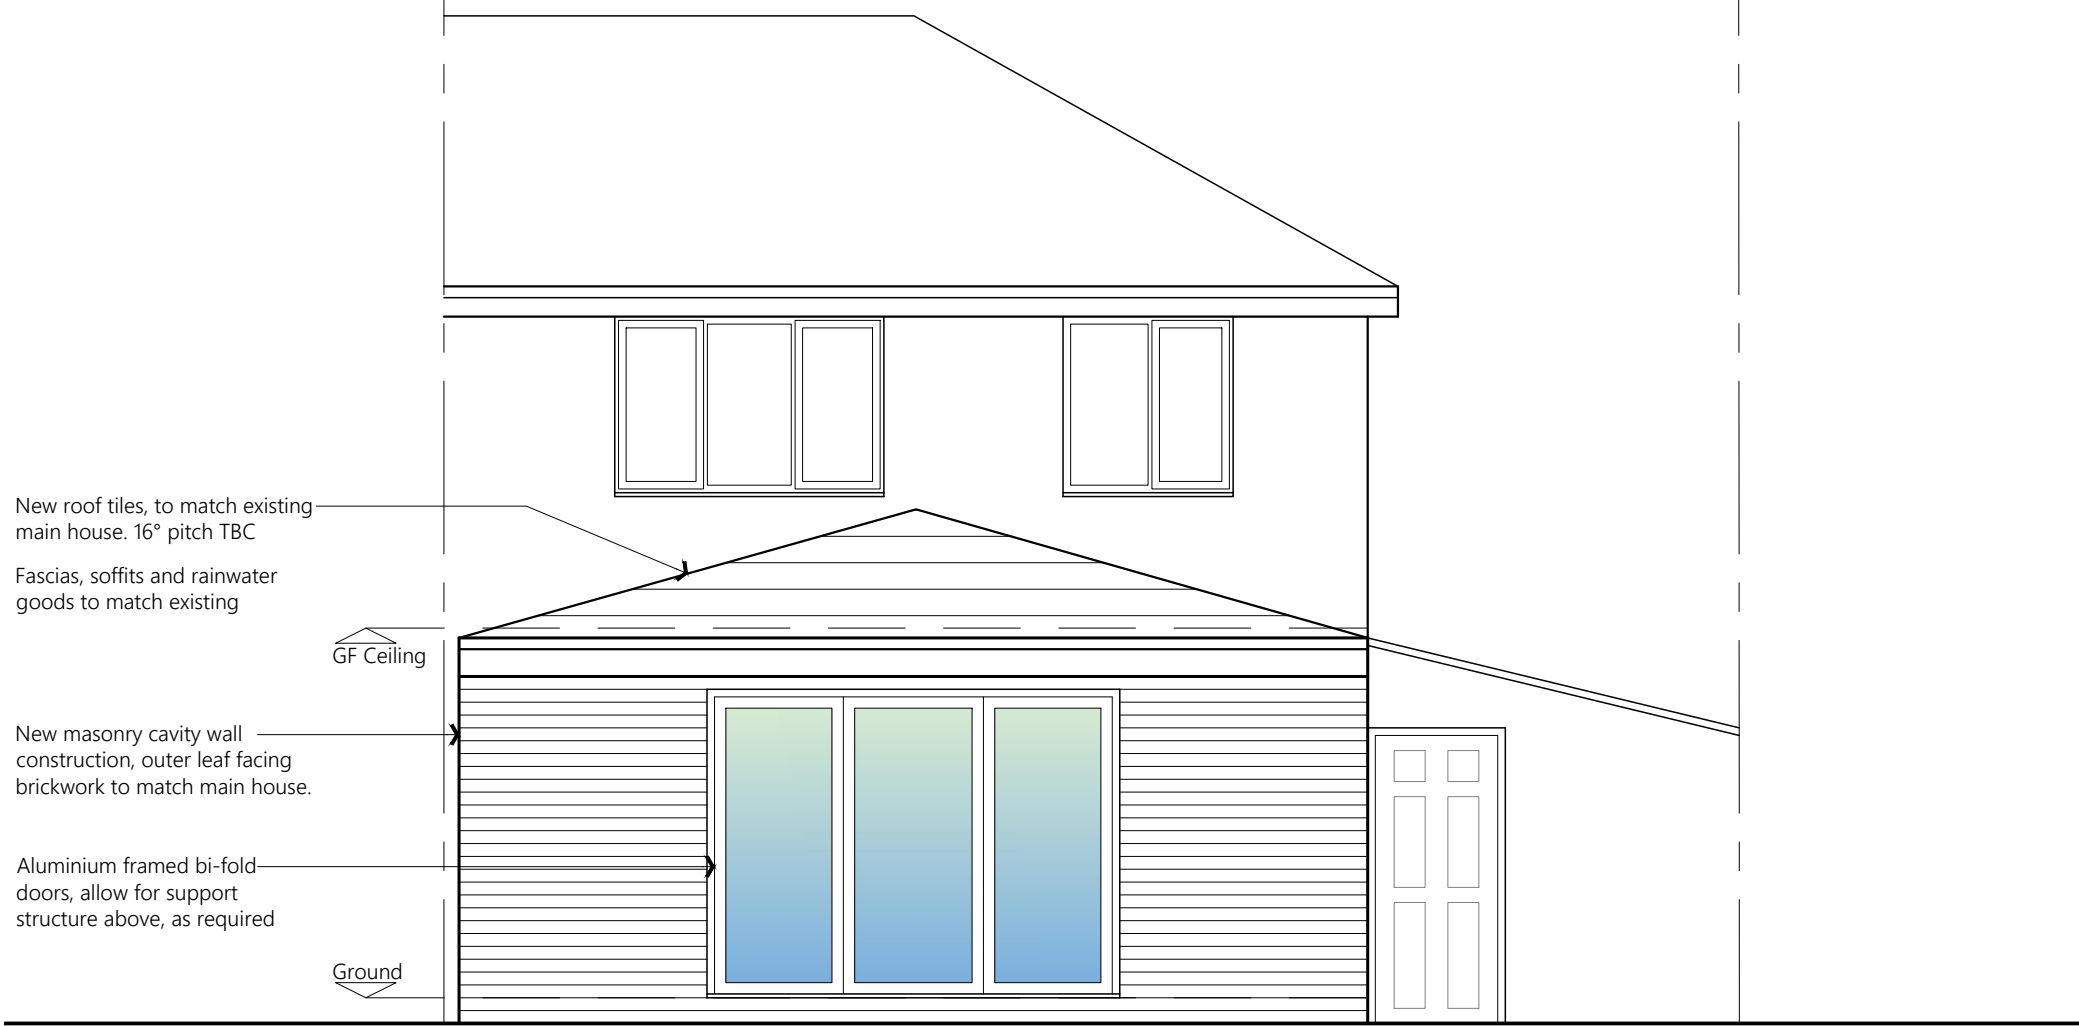


PROPOSED REAR ELEVATION

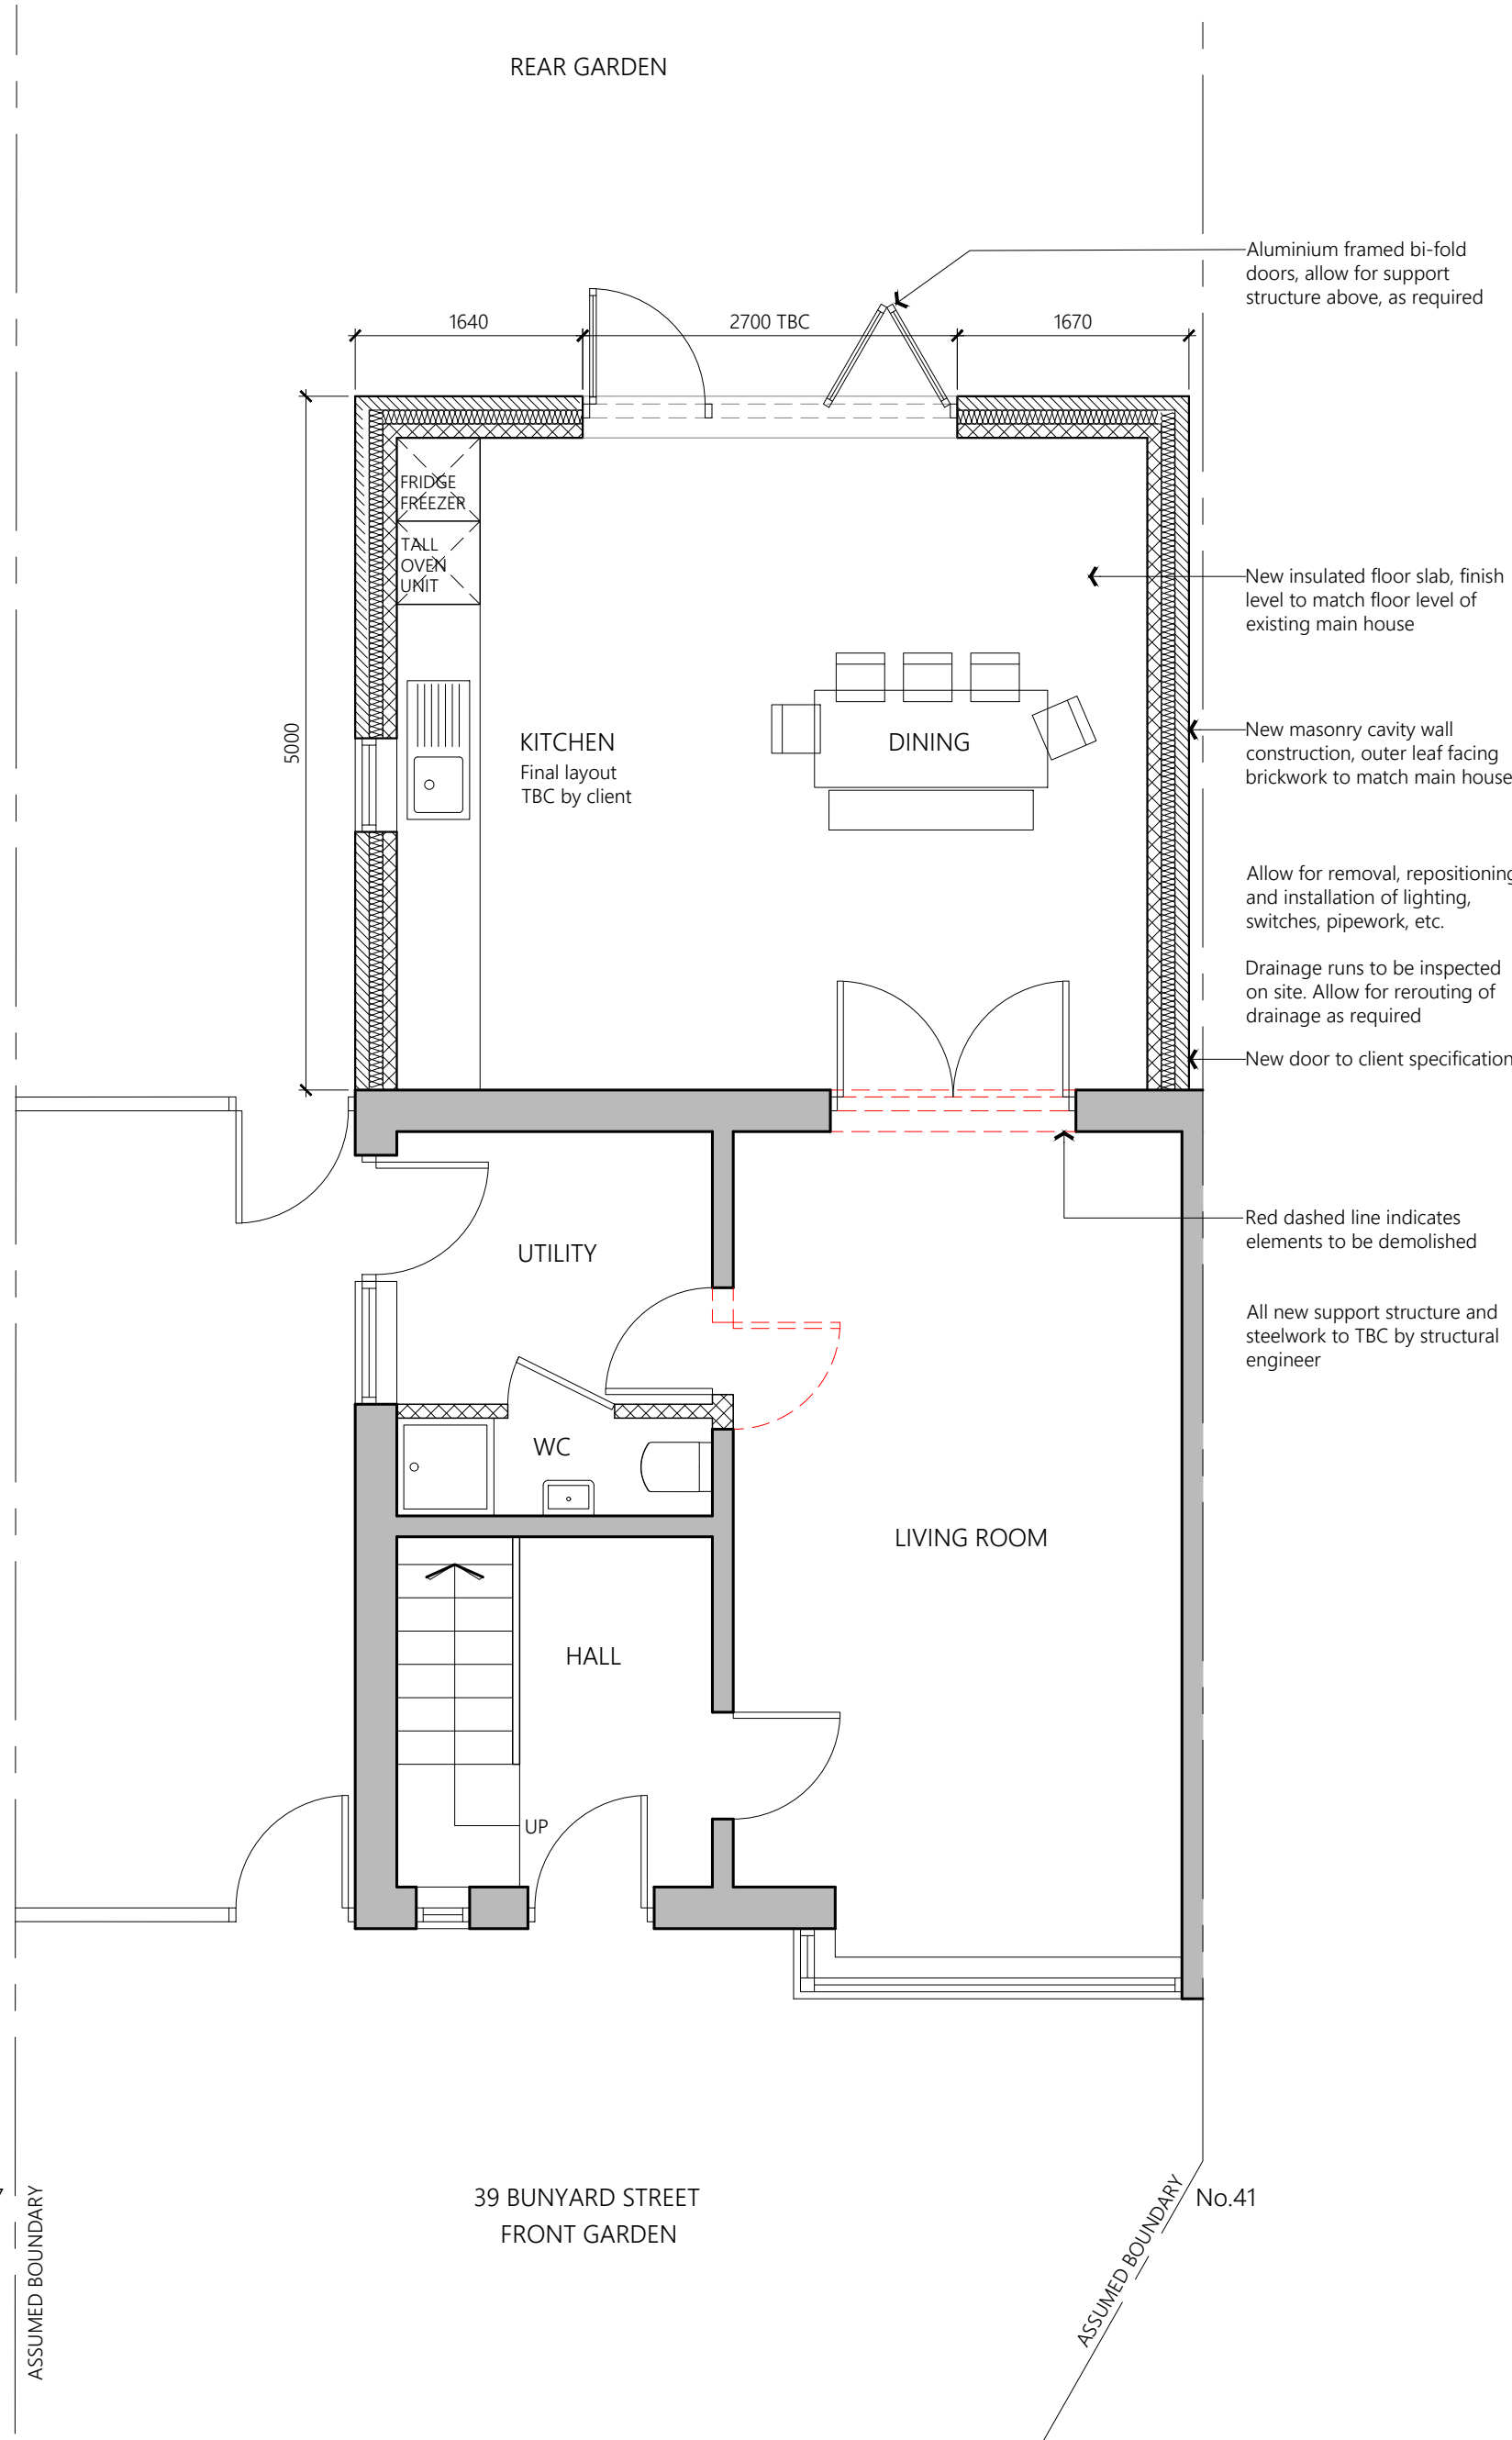

PROPOSED GROUND FLOOR PLAN

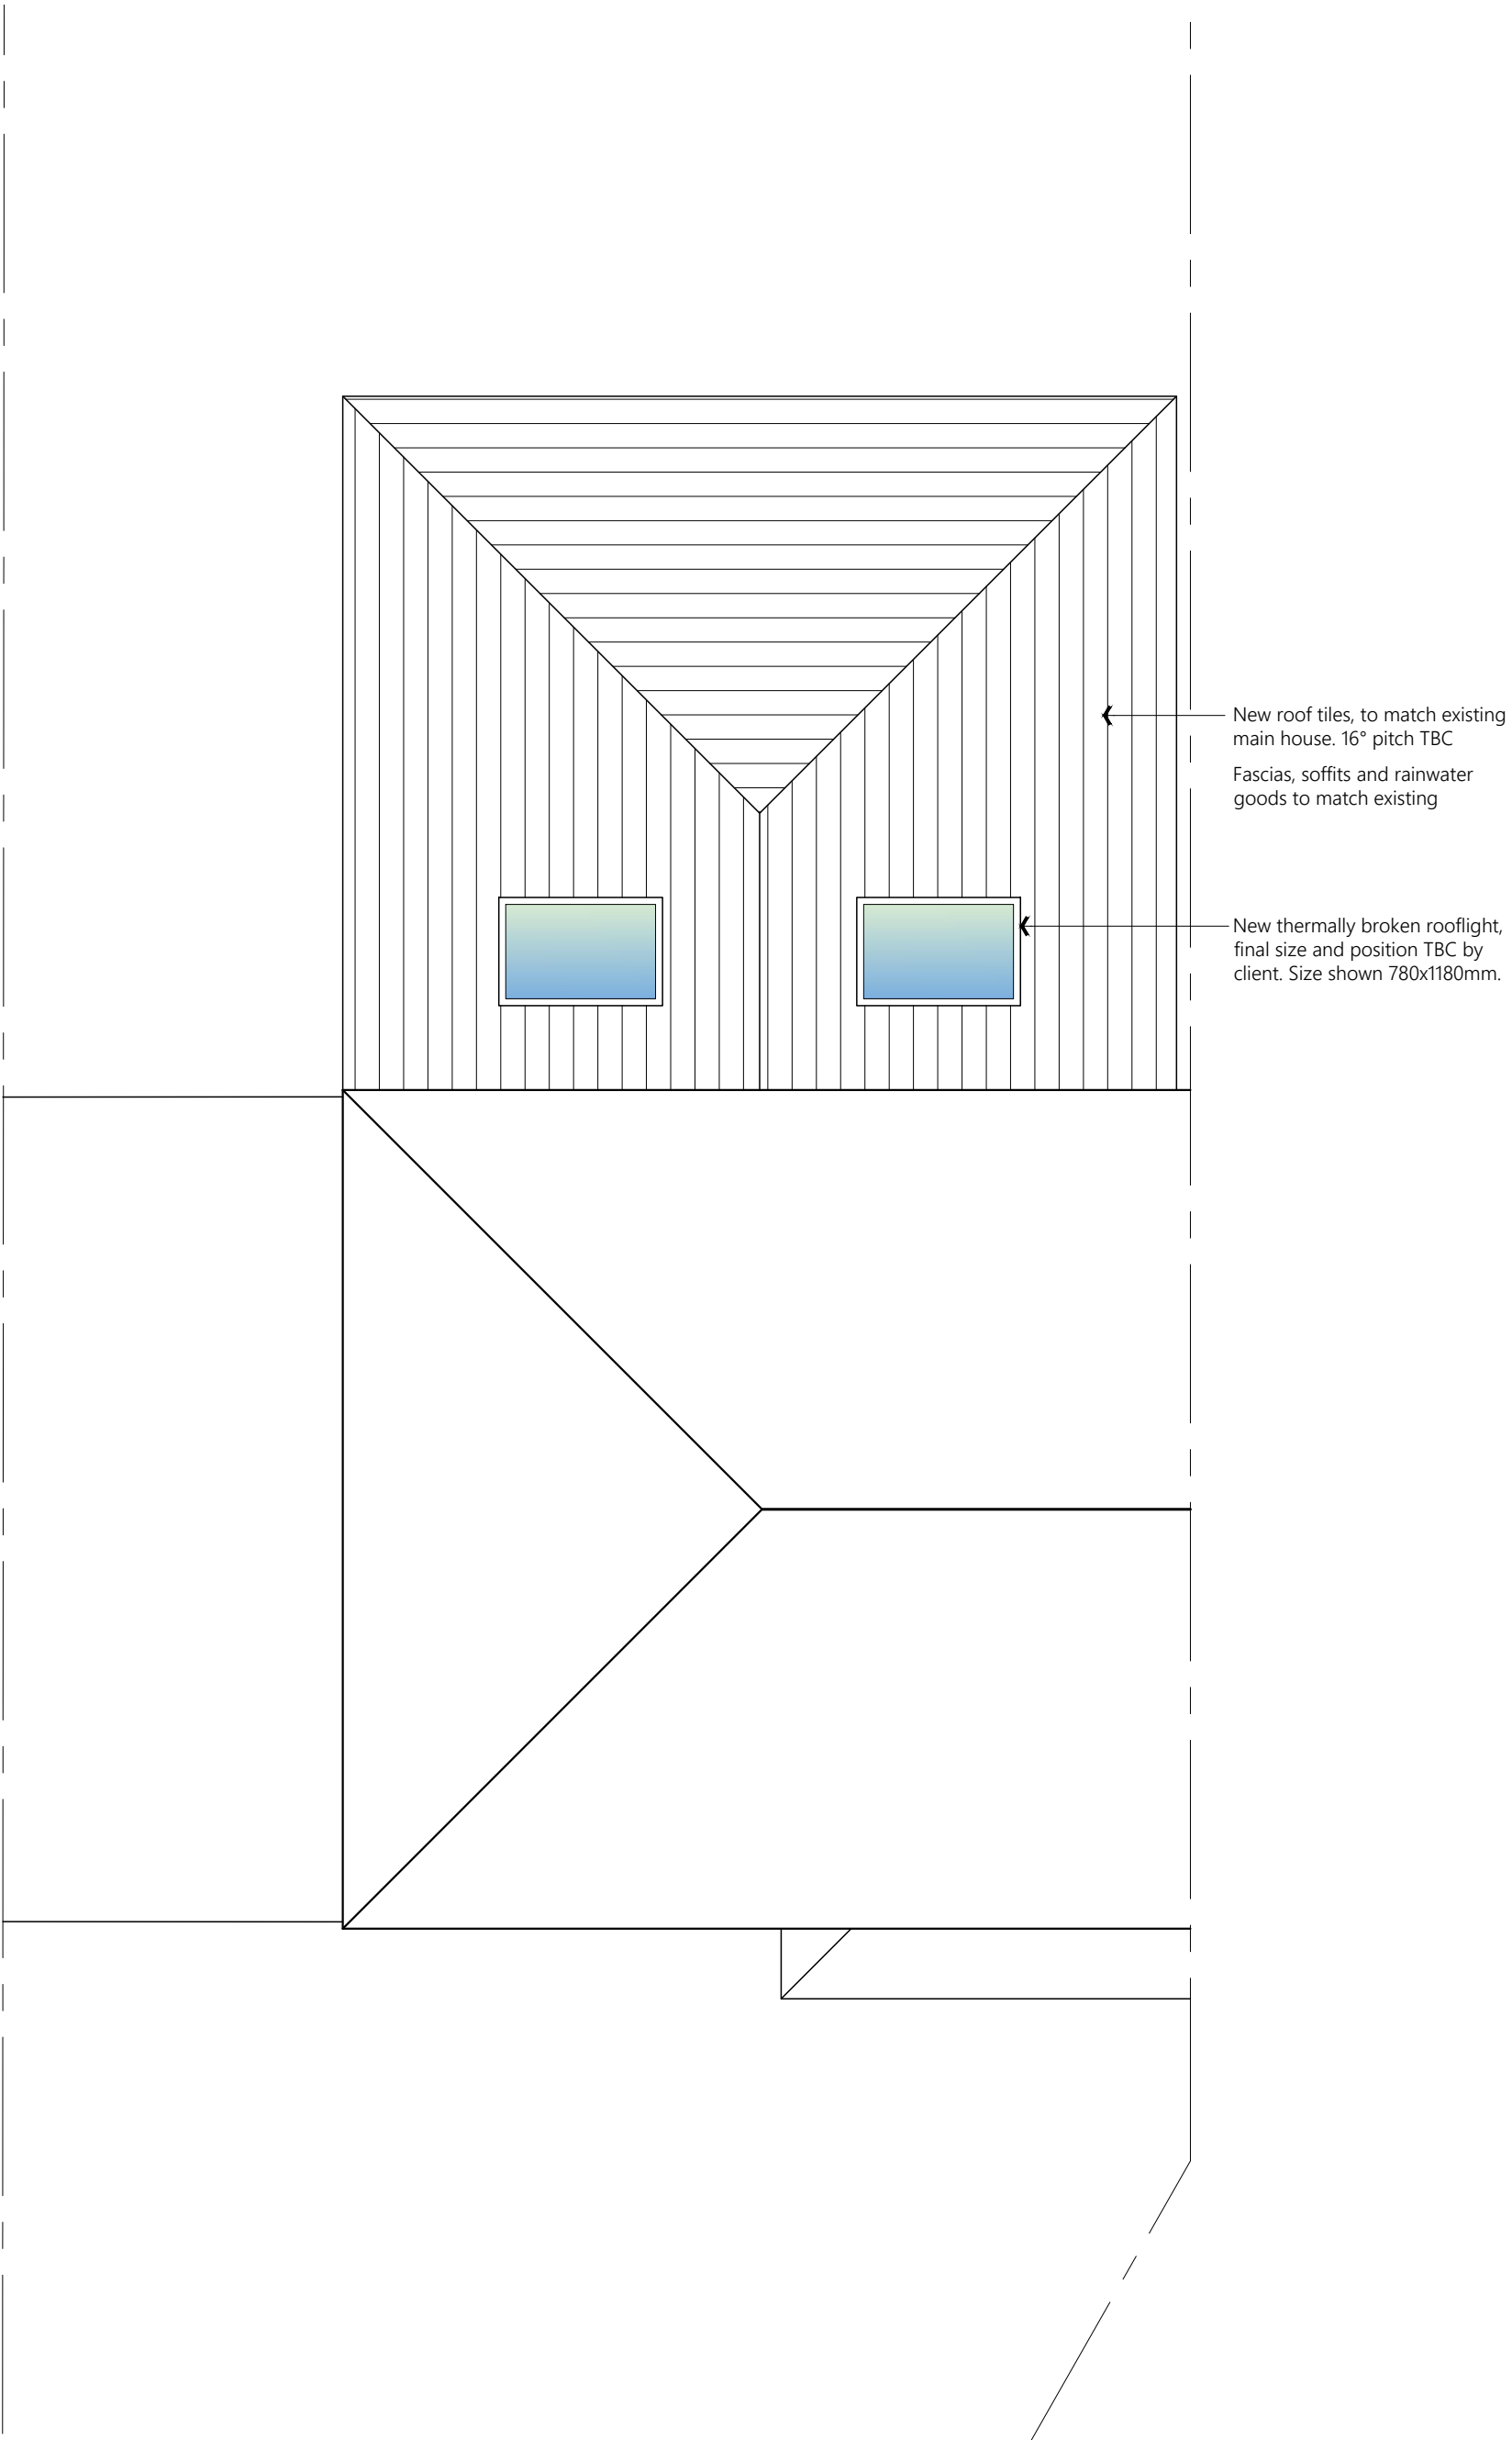

PROPOSED ROOF PLAN

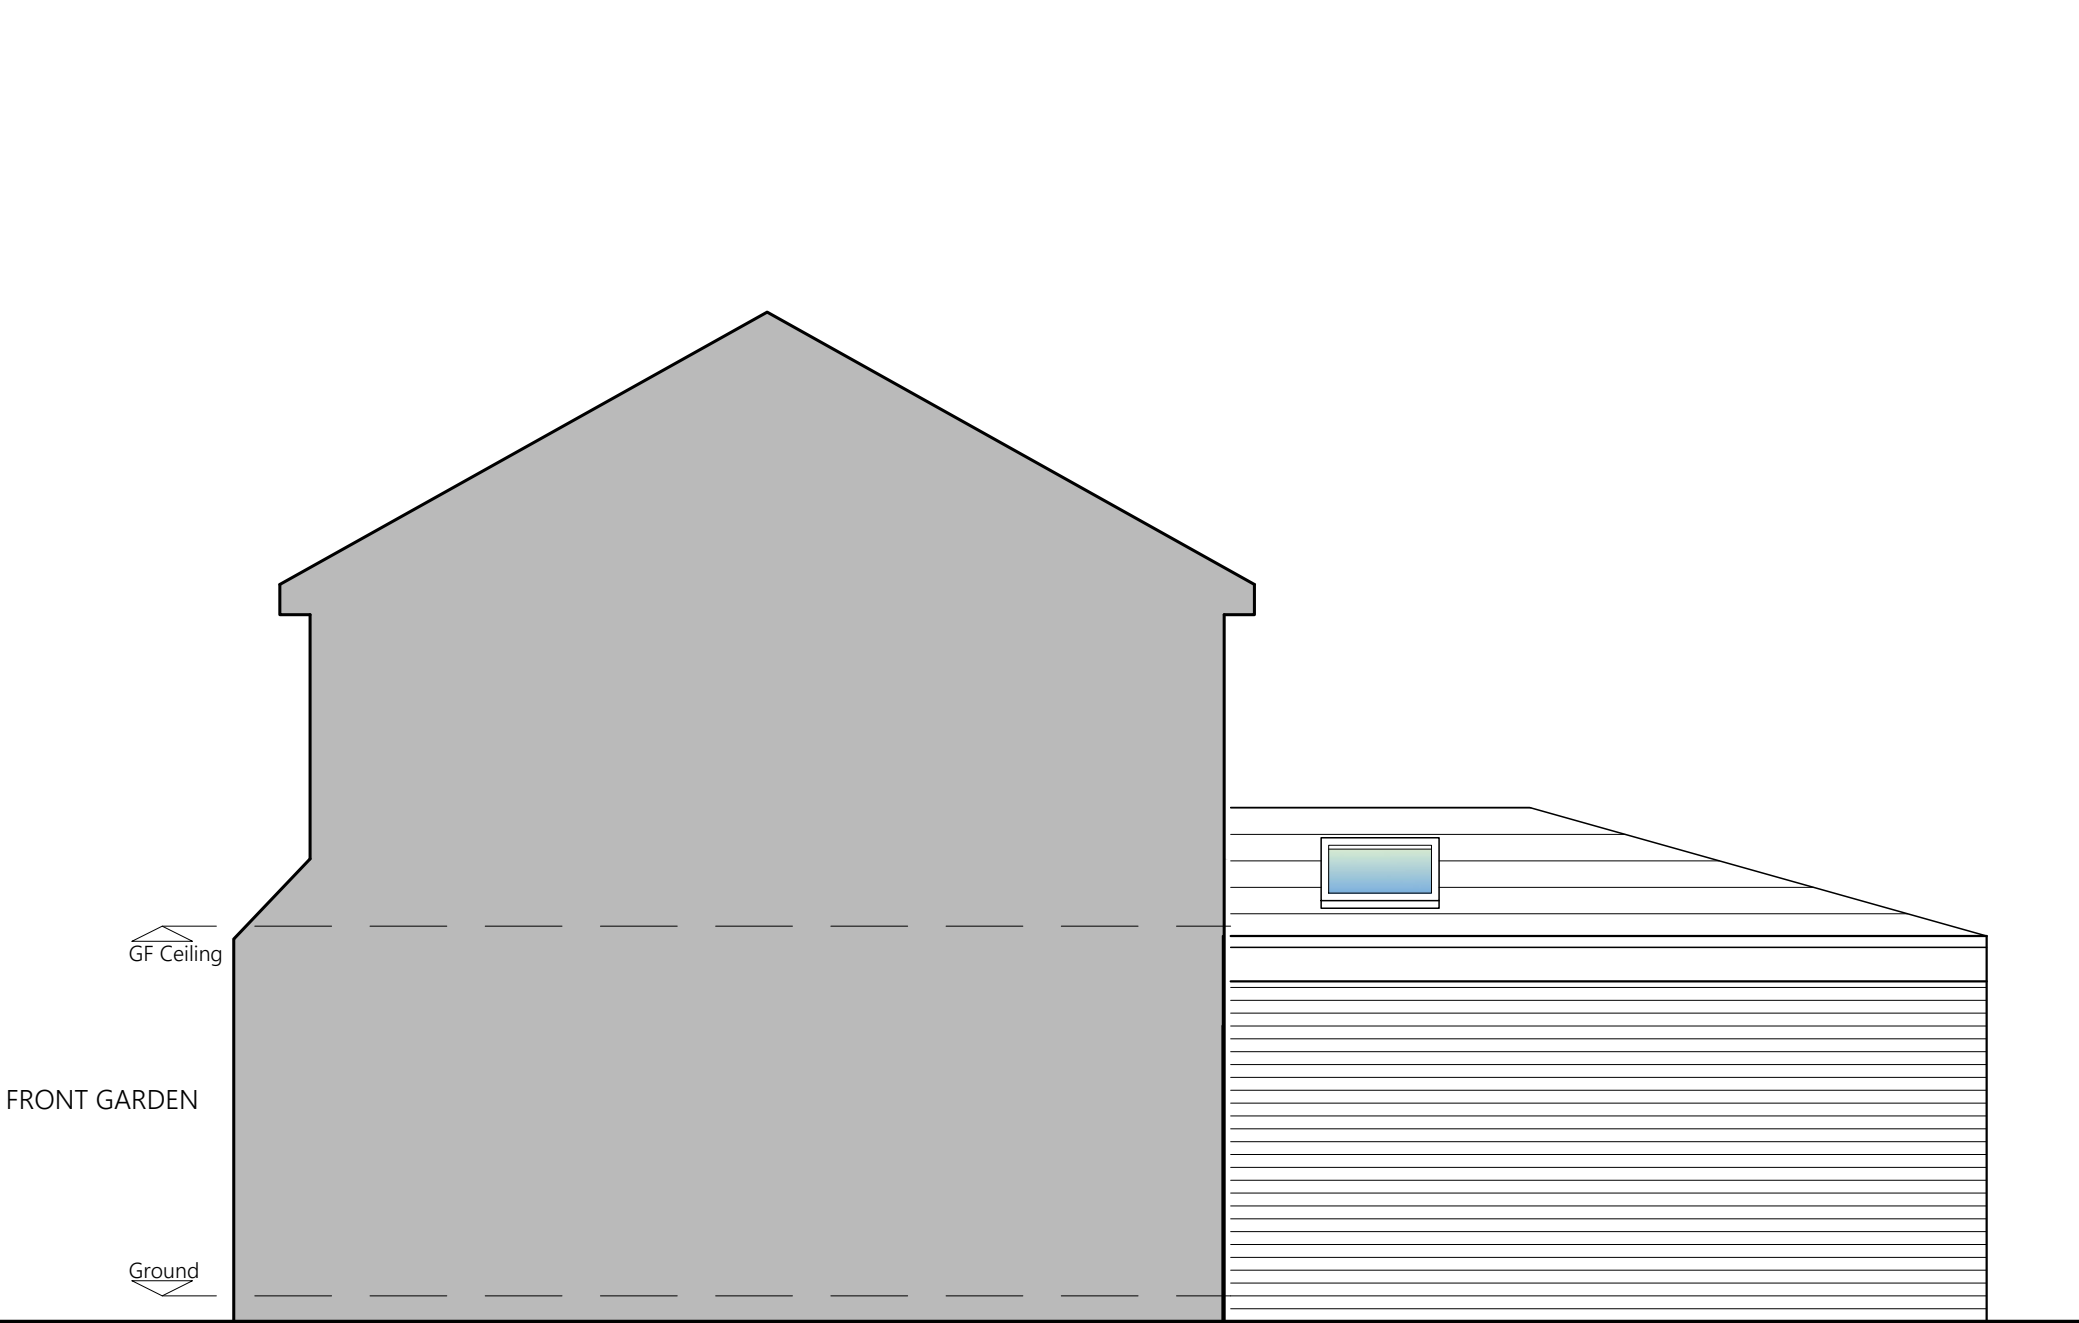

PROPOSED SIDE ELEVATION

0 1 2 3
Scale Bar 1:50 Metres

PROJECT	39 Bunyard Street Cheetham Hill M8 0RE		
CLIENT	K Nguyen		
STATUS	Information		
DRAWING	Proposed Plans and Elevations		
DWG No.	2517-03	REV	
SCALE	1:50@A1	DATE	Feb '25



website: www.agbcad.co.uk
email: info@agbcad.co.uk
telephone: 07912 090 125