




Existing Front Elevation (A)

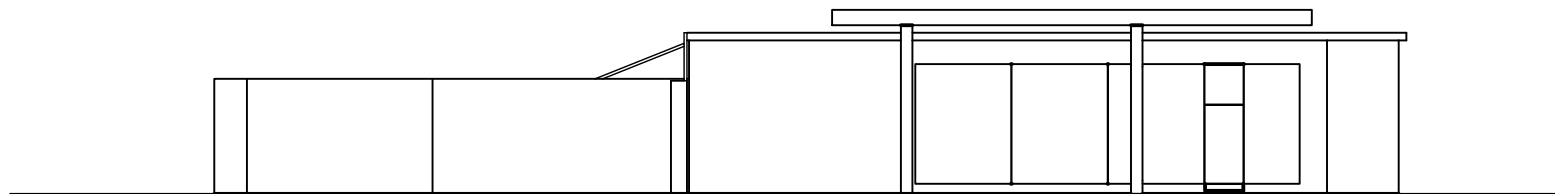


Existing Side Elevation (B)

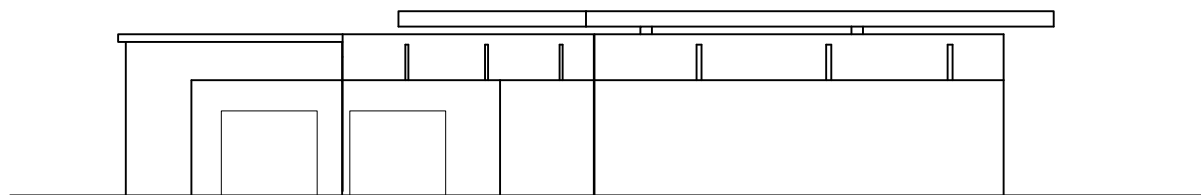

Existing Rear Elevation (C)

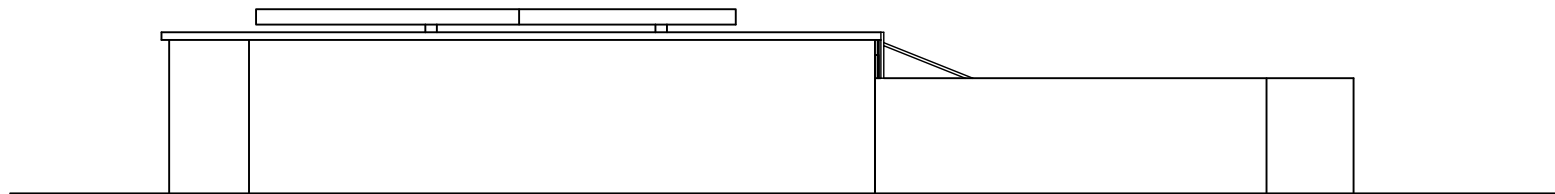

Existing Side Elevation (D)

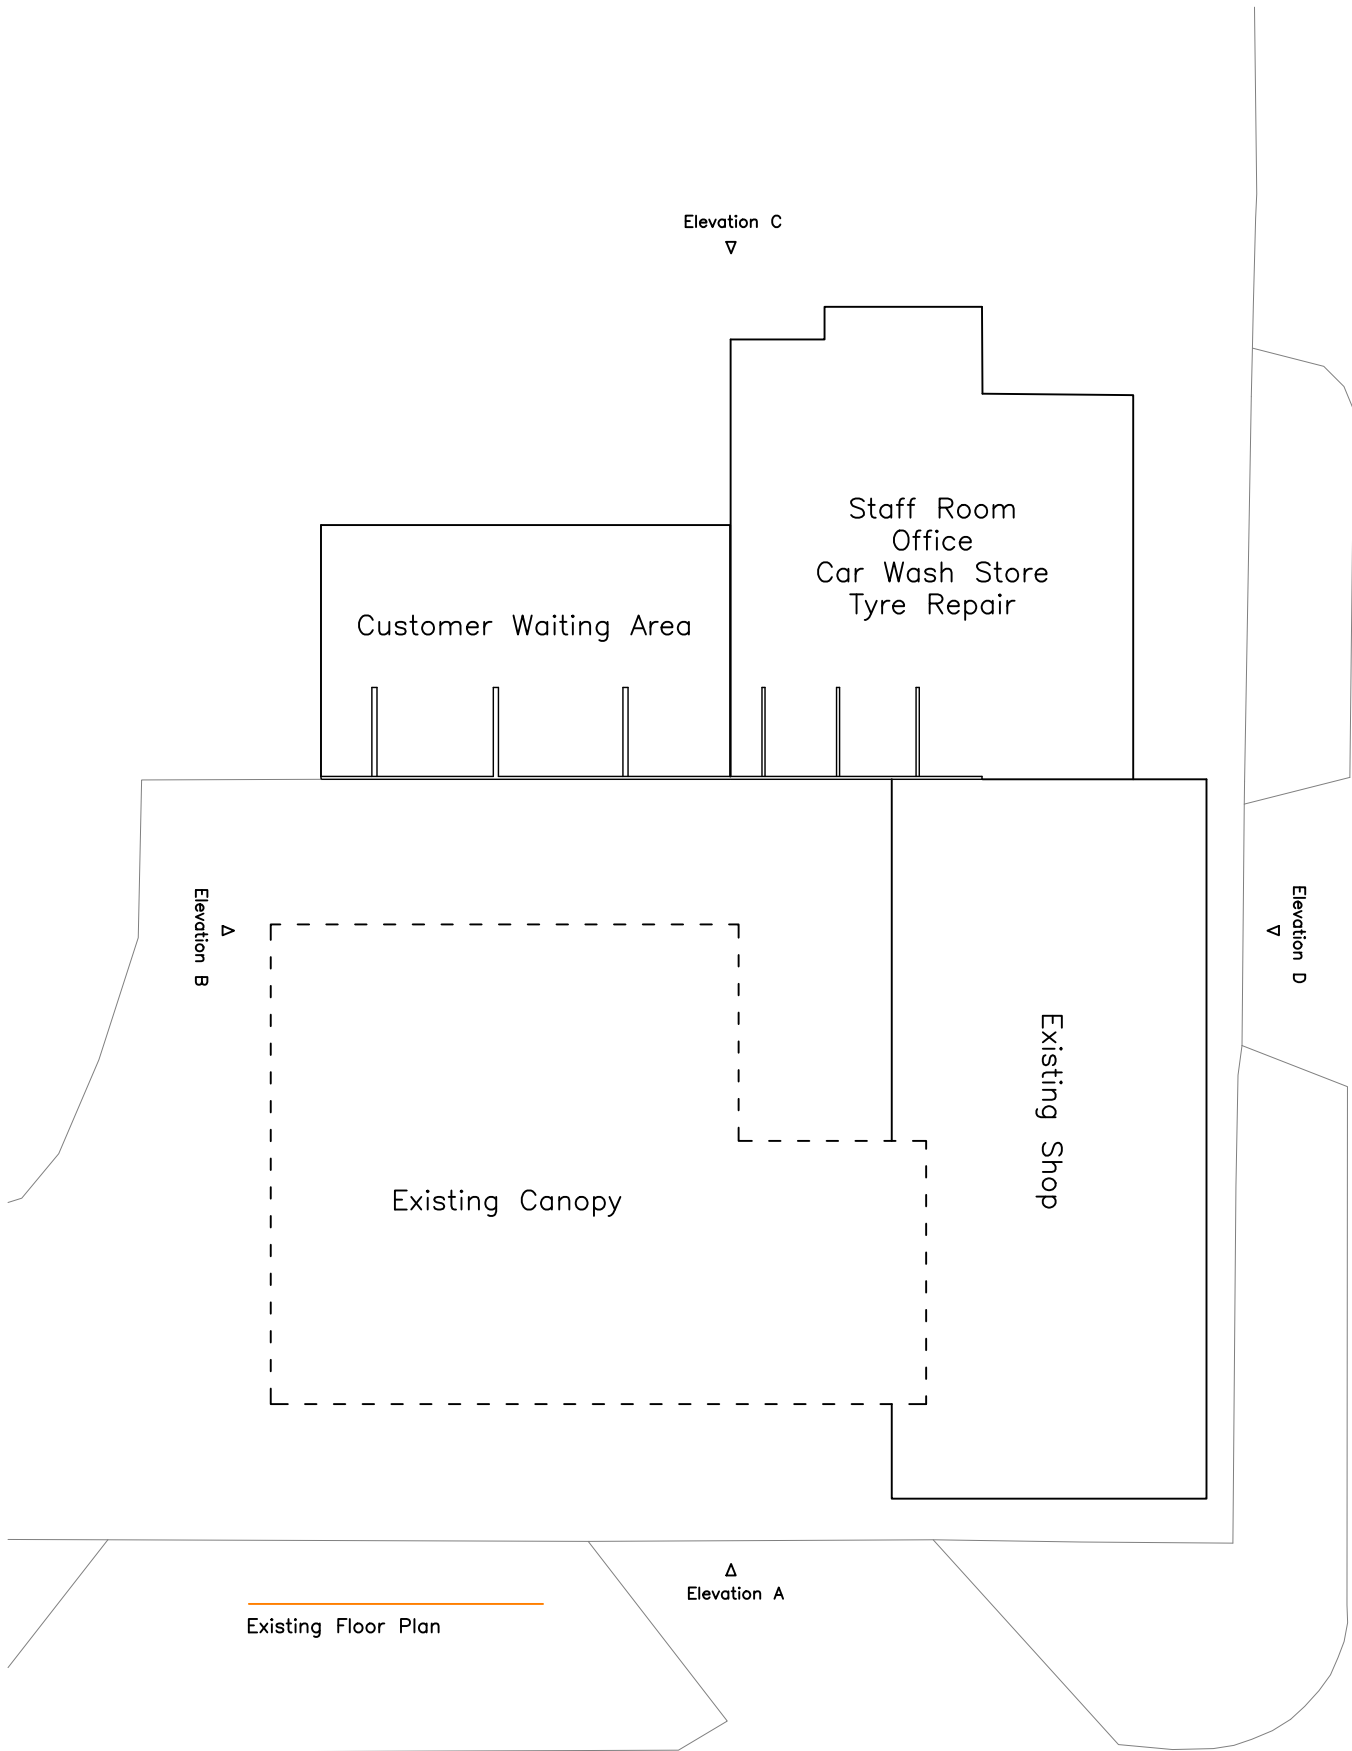

SCALE 0 2 4 6 8 10 12 14 16 18 20
1:200

INSPIRE | DESIGN | BUILD



D E S I G N

+44 (0) 161 818 2786
www.mldesign.uk | info@mldesign.uk

Job Ref.	Drawing No.	Revision
1147	0100	B

B A	Issue for Planning Issue for Draft Planning Issue	ML ML	22/10/20 17/09/20
Rev	Description	By	Date
Initial Issue: 17/09/20			

CLIENT	
Central Auto Clean 351 Stockport Road Longsight Manchester M13 0LF	
PROJECT TITLE	
Erection of New Purpose Built Building to enhance existing car wash facilities	
DRAWING TITLE	
Existing Elevation & Plan Drawings	
Drawn by: ML	Checked by: ML
Date: 17/09/20	Scale: 1:200 @A2

This drawing is to be read in conjunction with all relevant drawings.

The main contractor/builder is to interpret the requirements in relationship to the site conditions encountered and as agreed with the Building Control officer.

All dimensions and sizes to be verified on site, any discrepancies to be reported to the client/project manager. These annotations were prepared for planning and/or building control submission only.

This drawing and design is the (© 2025) property of **ML Design**, and should not be reproduced without written permission.