


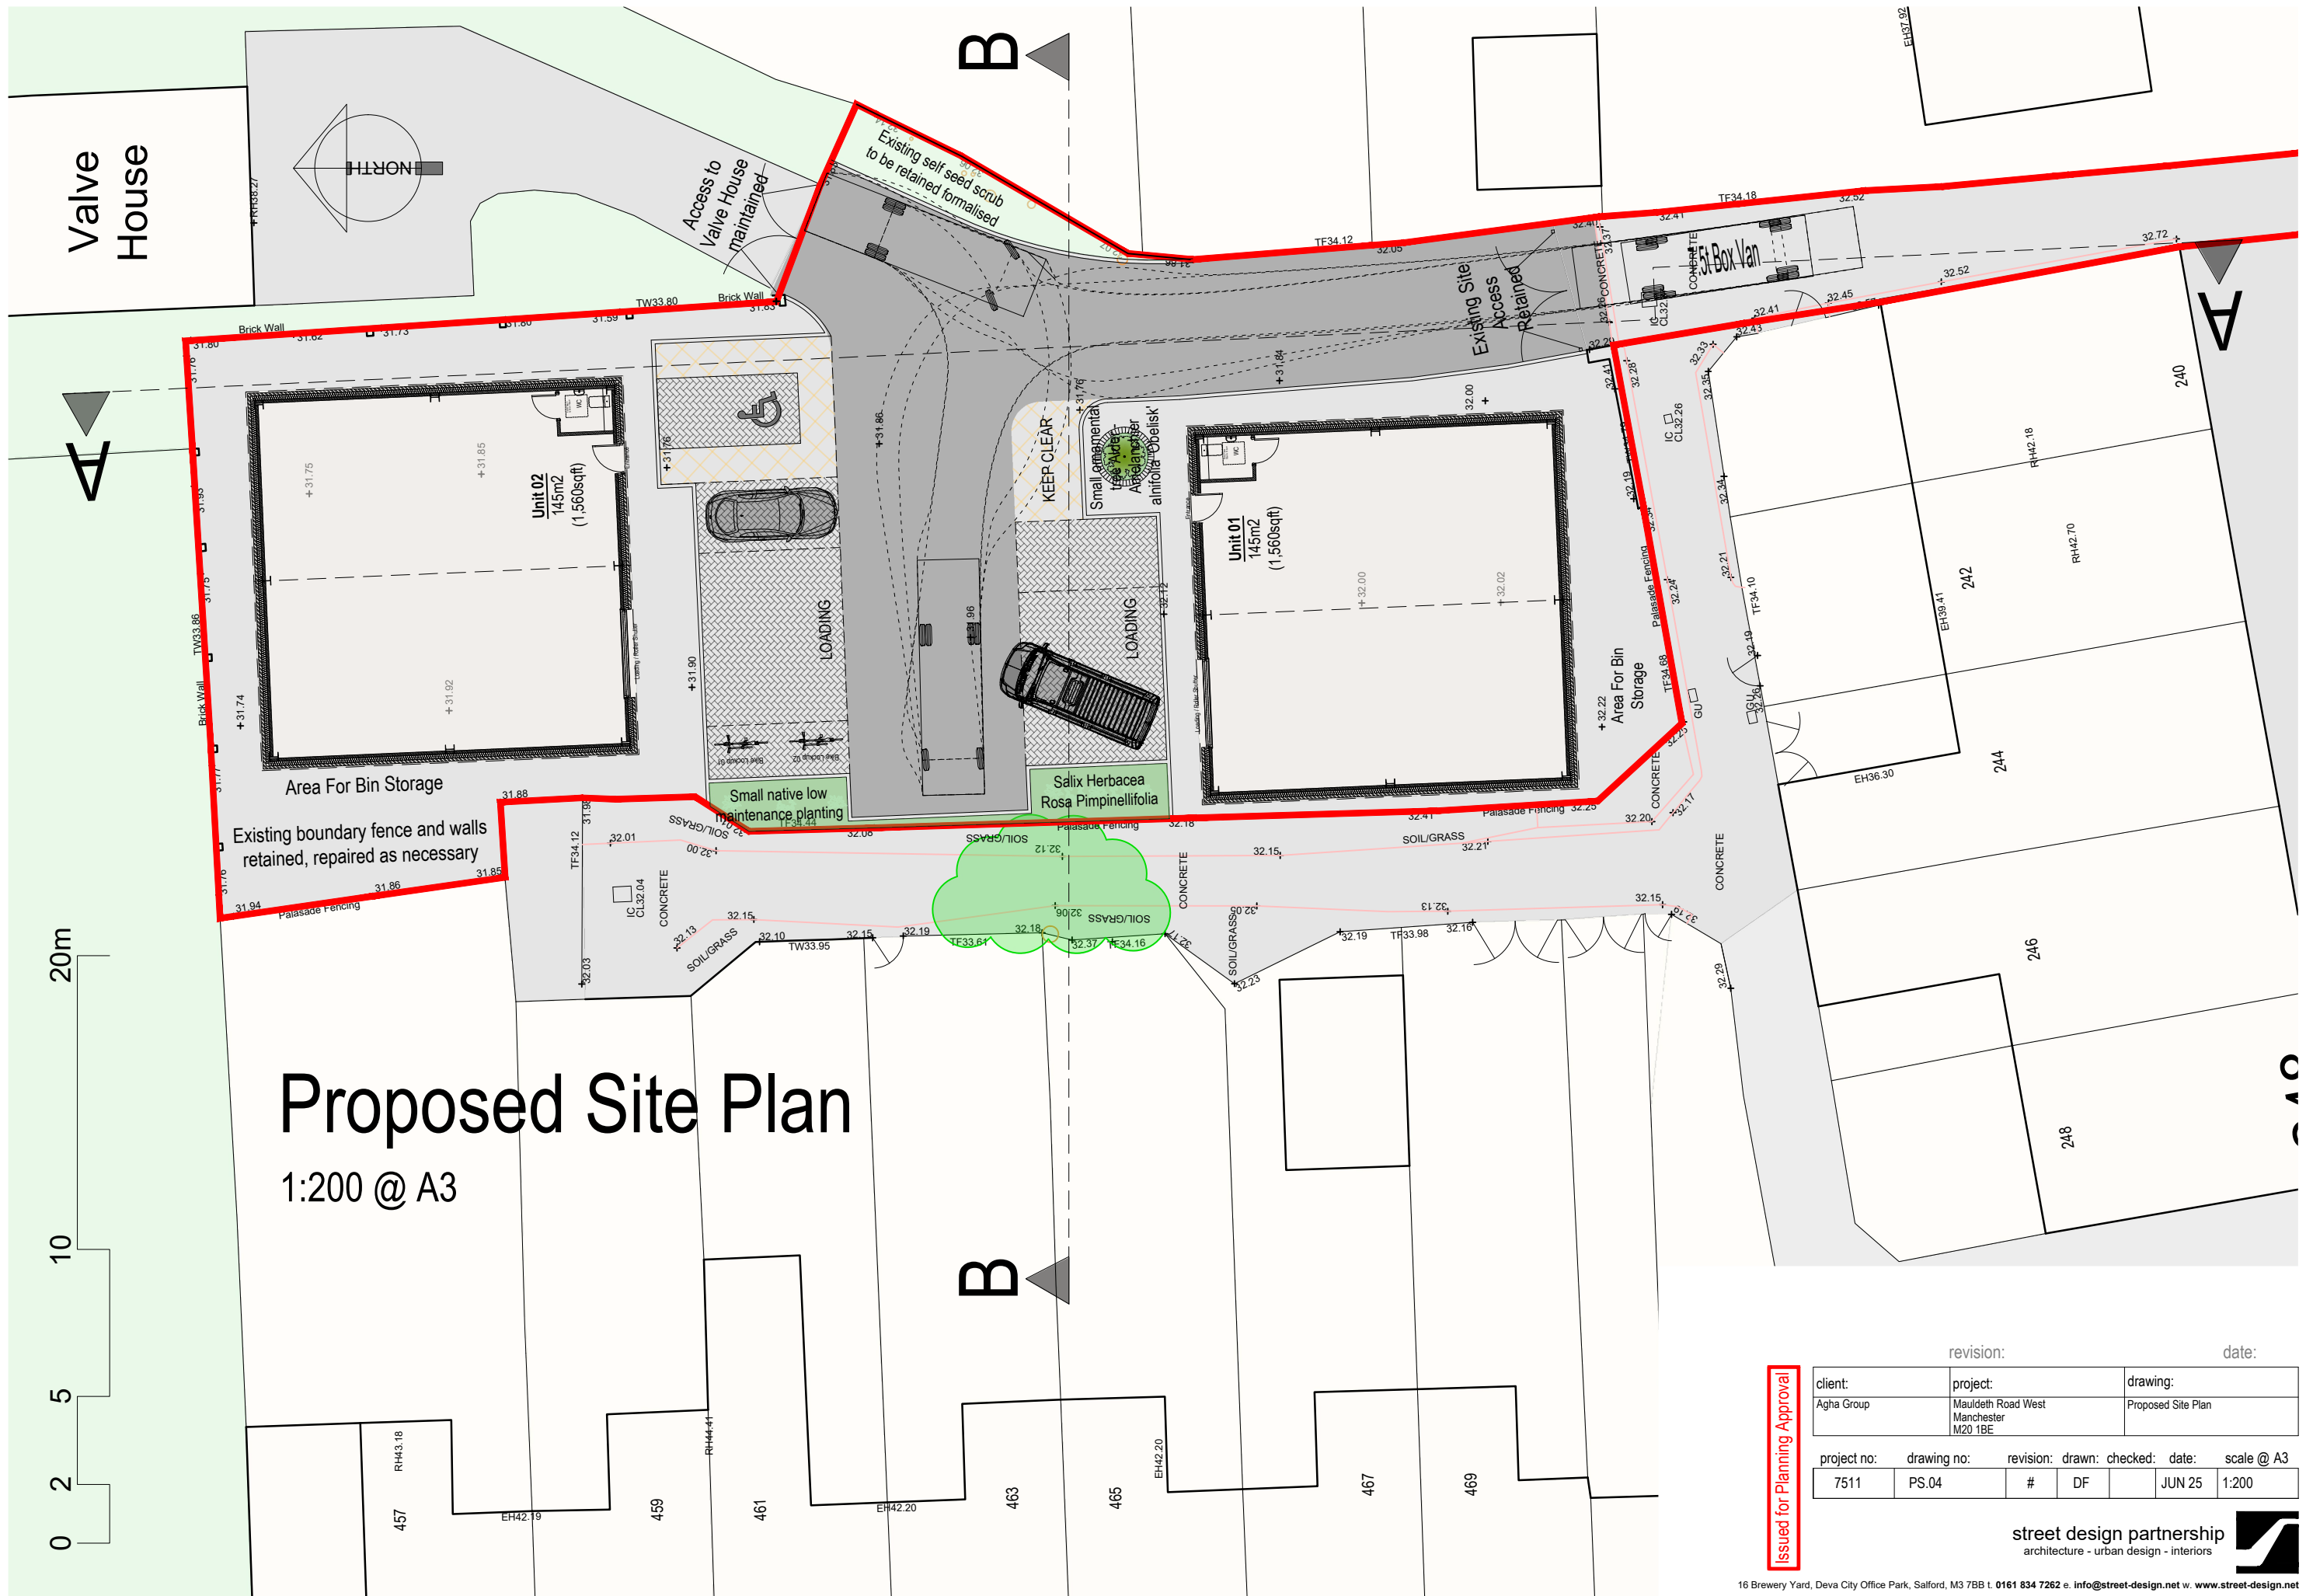

revision:

date:

client:	project:	drawing:
Agha Group	Mauldeth Road West Manchester M20 1BE	Proposed Site Plan

project no:

drawing no:

revision:

drawn:

checked:

date:

scale @ A3

7511	PS.04	#	DF		JUN 25	1:200
------	-------	---	----	--	--------	-------

street design partnership

architecture - urban design - interiors

16 Brewery Yard, Deva City Office Park, Salford, M3 7BB t. 0161 834 7262 e. info@street-design.net w. www.street-design.net

Issued for Planning Approval