


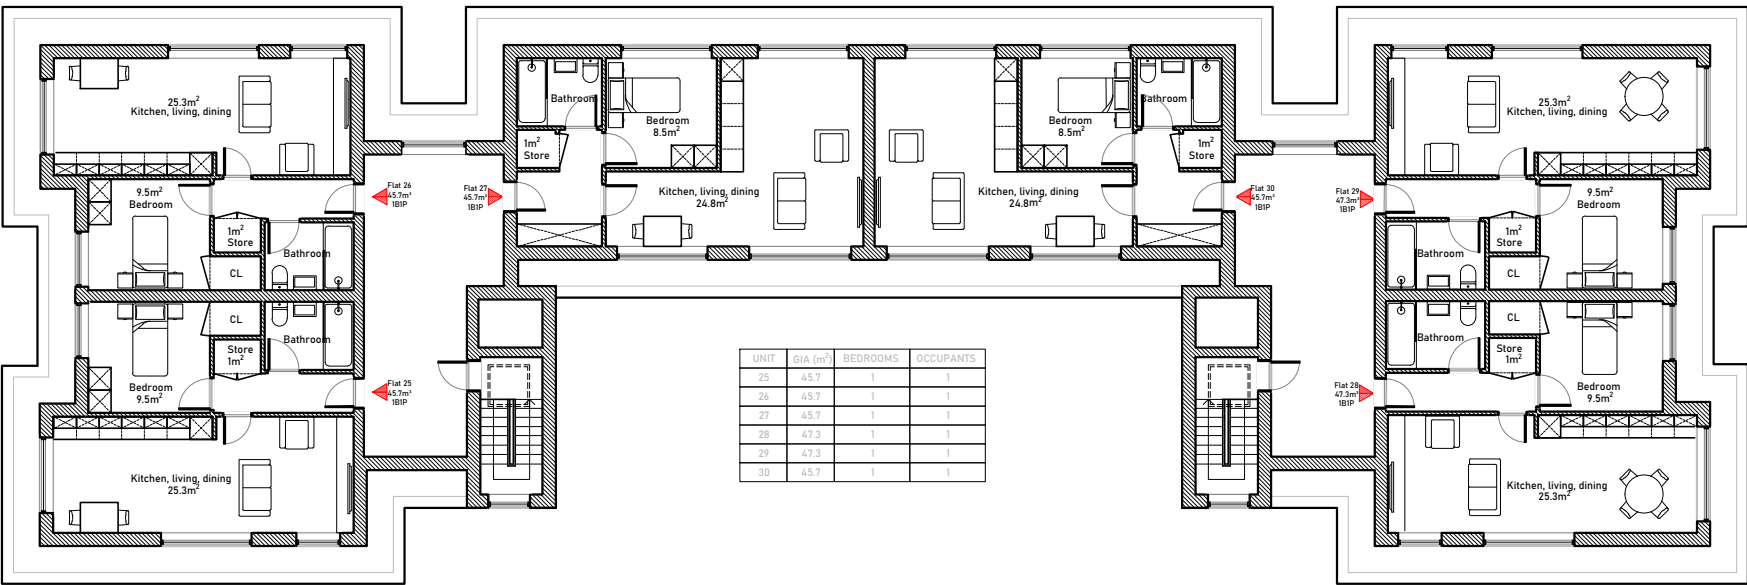

 **Proposed Fourth Floor Plan**
Scale 1:200 @ A3



Proposed Roof Plan
Scale 1:200 @ A3



Issued For
PLANNING

General Notes:
THIS DRAWING HAS BEEN PREPARED BY MICHAEL EALES ARCHITECTS AND THE DATA CONTAINED HEREIN MAY BE USED OR REPRODUCED ONLY WITH MICHAEL EALES ARCHITECTS' APPROVAL.

Rev.	Description	Date	Signed	Checked

--

--

A3 Scale 1:200	Date 16.05.25	Drawn by EP	Checked by ME
Drawing Title Proposed Plans			
Project Hilltop Court, Manchester M8 4JH			



113 Fore Street, Hertford
Hertfordshire, SG14 1AS
T – 07764 496 345
E – info@me-architects.co.uk

Project no. 24 / 264	Drawing no. 201	Revision 01
--------------------------------	---------------------------	-----------------------