


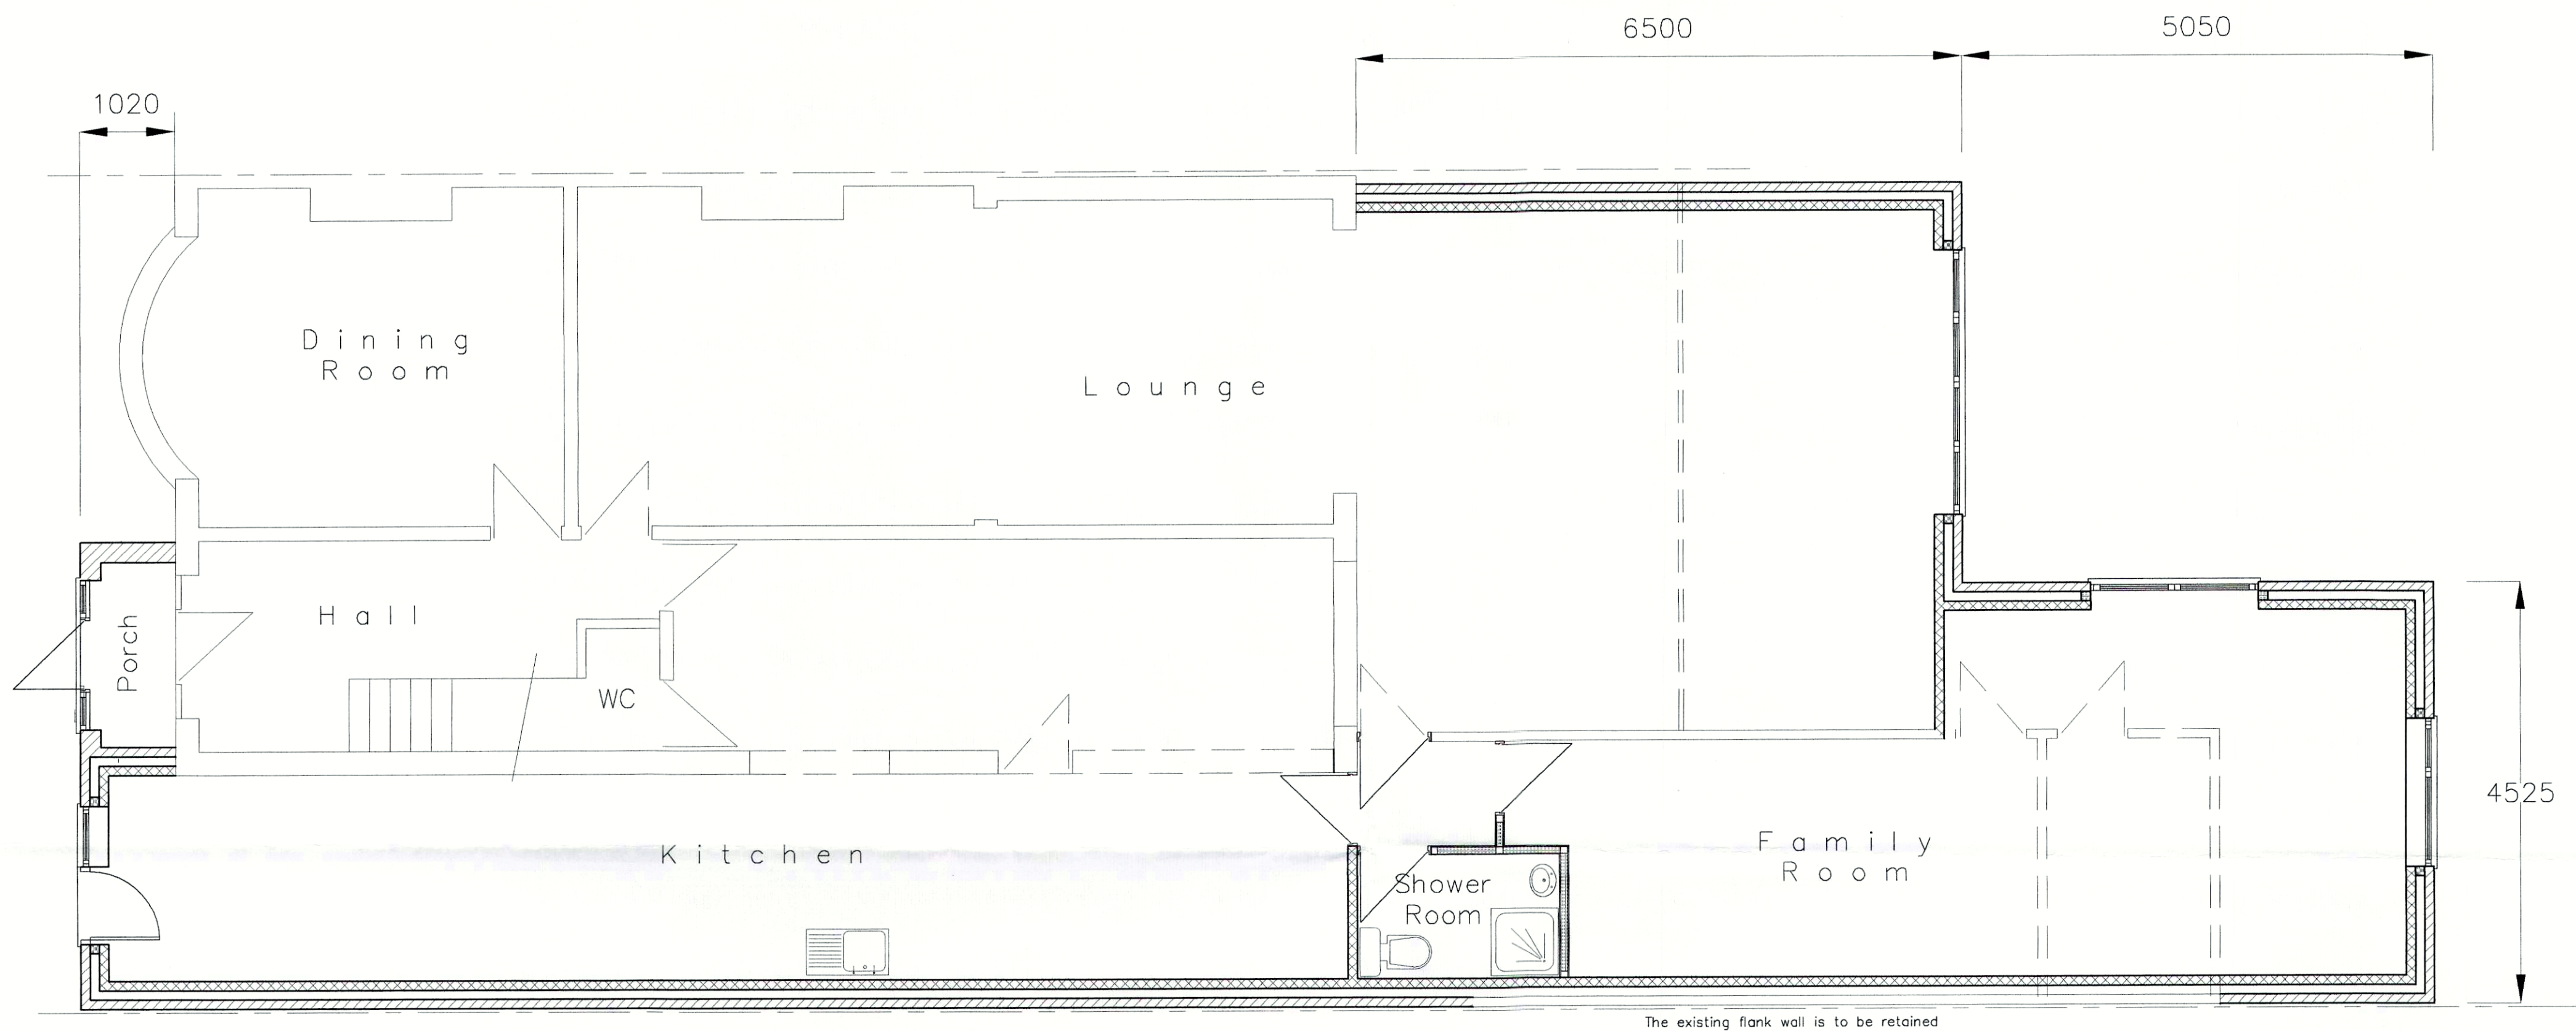

Proposed Ground Floor Plan

PLANNING AND
BUILDING CONTROL
03 OCT 2025


LEGEND

Walls and / or fittings to be removed unless otherwise noted


Brickwork to match the main house

Thermalite block work

Sound insulated stud partition walls

 

Roof light

 

Scale 1:50 @ A2

Planning Plan

Proposed Single Storey Front Side and Rear Extension
5 WHITE MOSS AVENUE
CHORLTON
MANCHESTER
M21 0XU

Prepared by:-
A & S INMAN (Designs) Ltd.
24 GRANGETHORPE ROAD
URMSTON
MANCHESTER
M41 9HT

Phone 0161 747 7433

Drg. No. 2101 / 04 / 25 Sht. 4

A