


Proposed Front Elevation

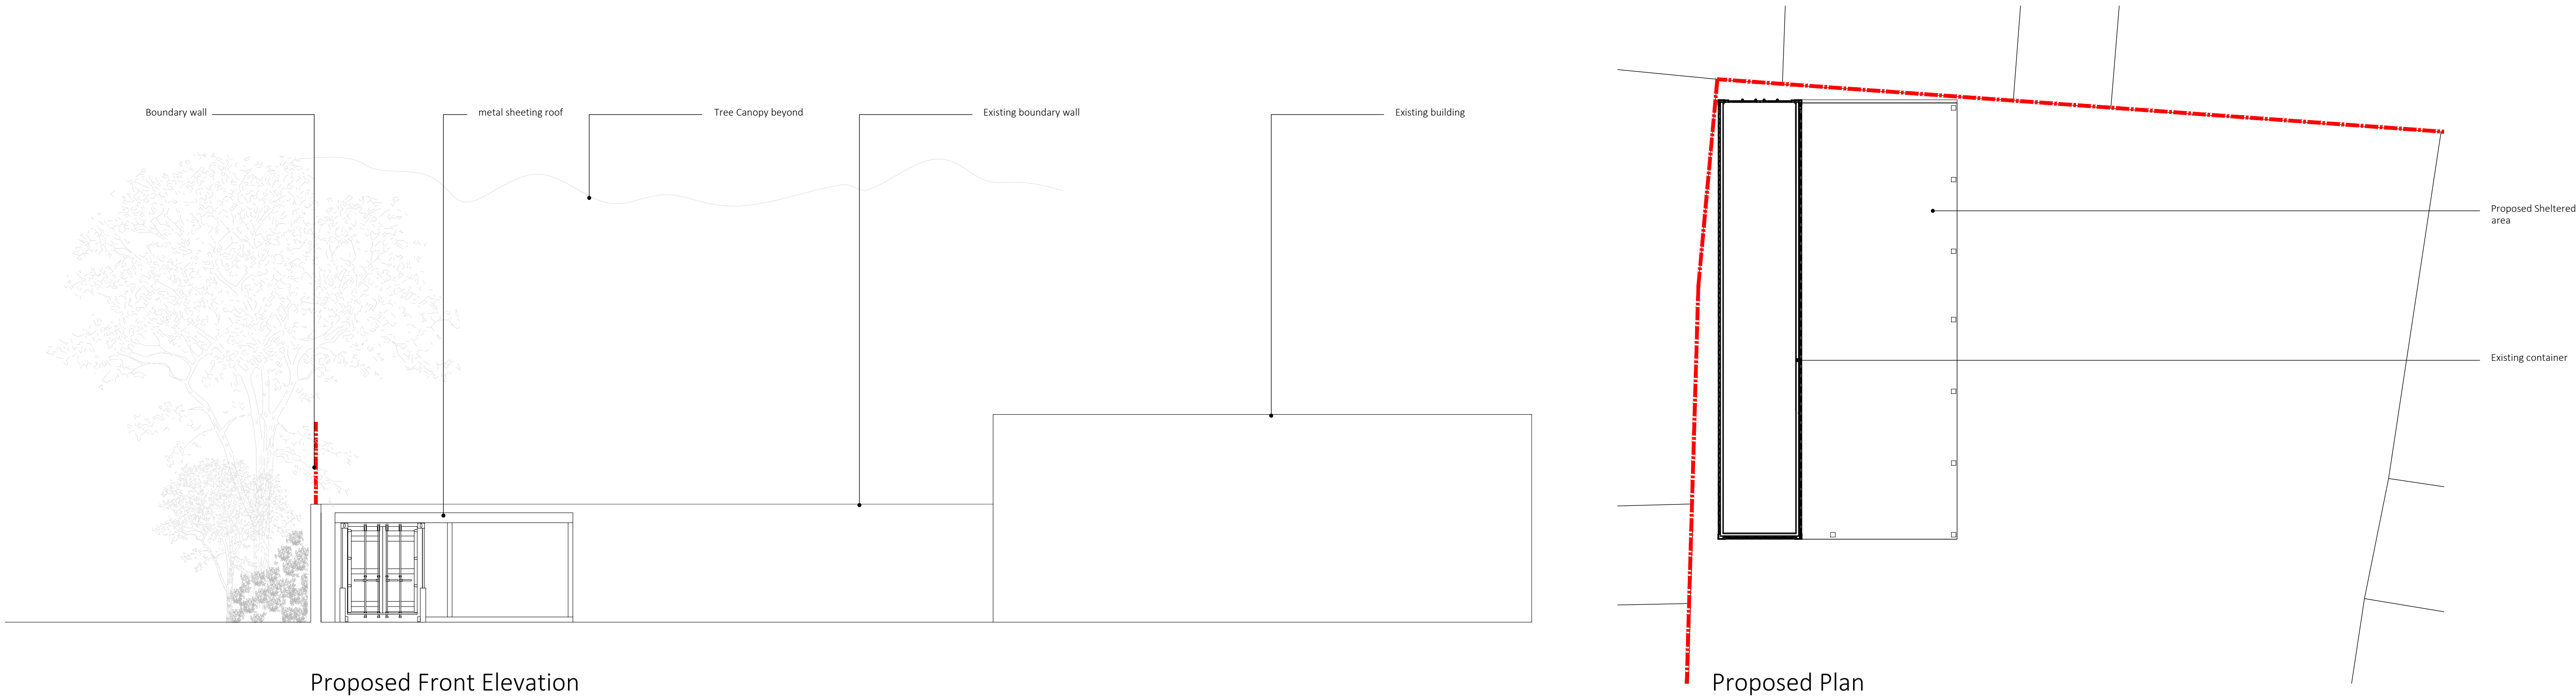


Proposed Front Elevation

Proposed Plan

1. Do not scale this drawing
2. Drawing to be used for the status indicated only
3. All dimensions and setting out shall be checked and confirmed and any discrepancies to be reported to the Architect prior to commencement of any work
4. All work and materials to be in accordance with current statutory legislation, relevant codes of practice and British Standards
5. Drawing to be read in accordance with relevant consultants and sub-contractors drawings and specifications
6. This drawing is the property of dag Architects Ltd and is not to be used in whole or in part without written consent

0 0.5 1 2 3 4 5 10m
scale 1:100

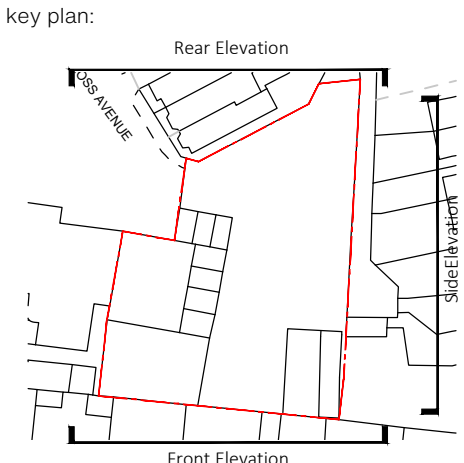

no. revision
A concrete base / metal roof notes added

date
25/08/26

project:
Ross Avenue, Manchester, M19 2HW

client:
Private Client

scale: sheet: date:
1:100 A1 July 2025

title:
Proposed Plans and Elevations

drawing status:
Planning

drawing no.:
2512 - PL - 02

rev:
A