



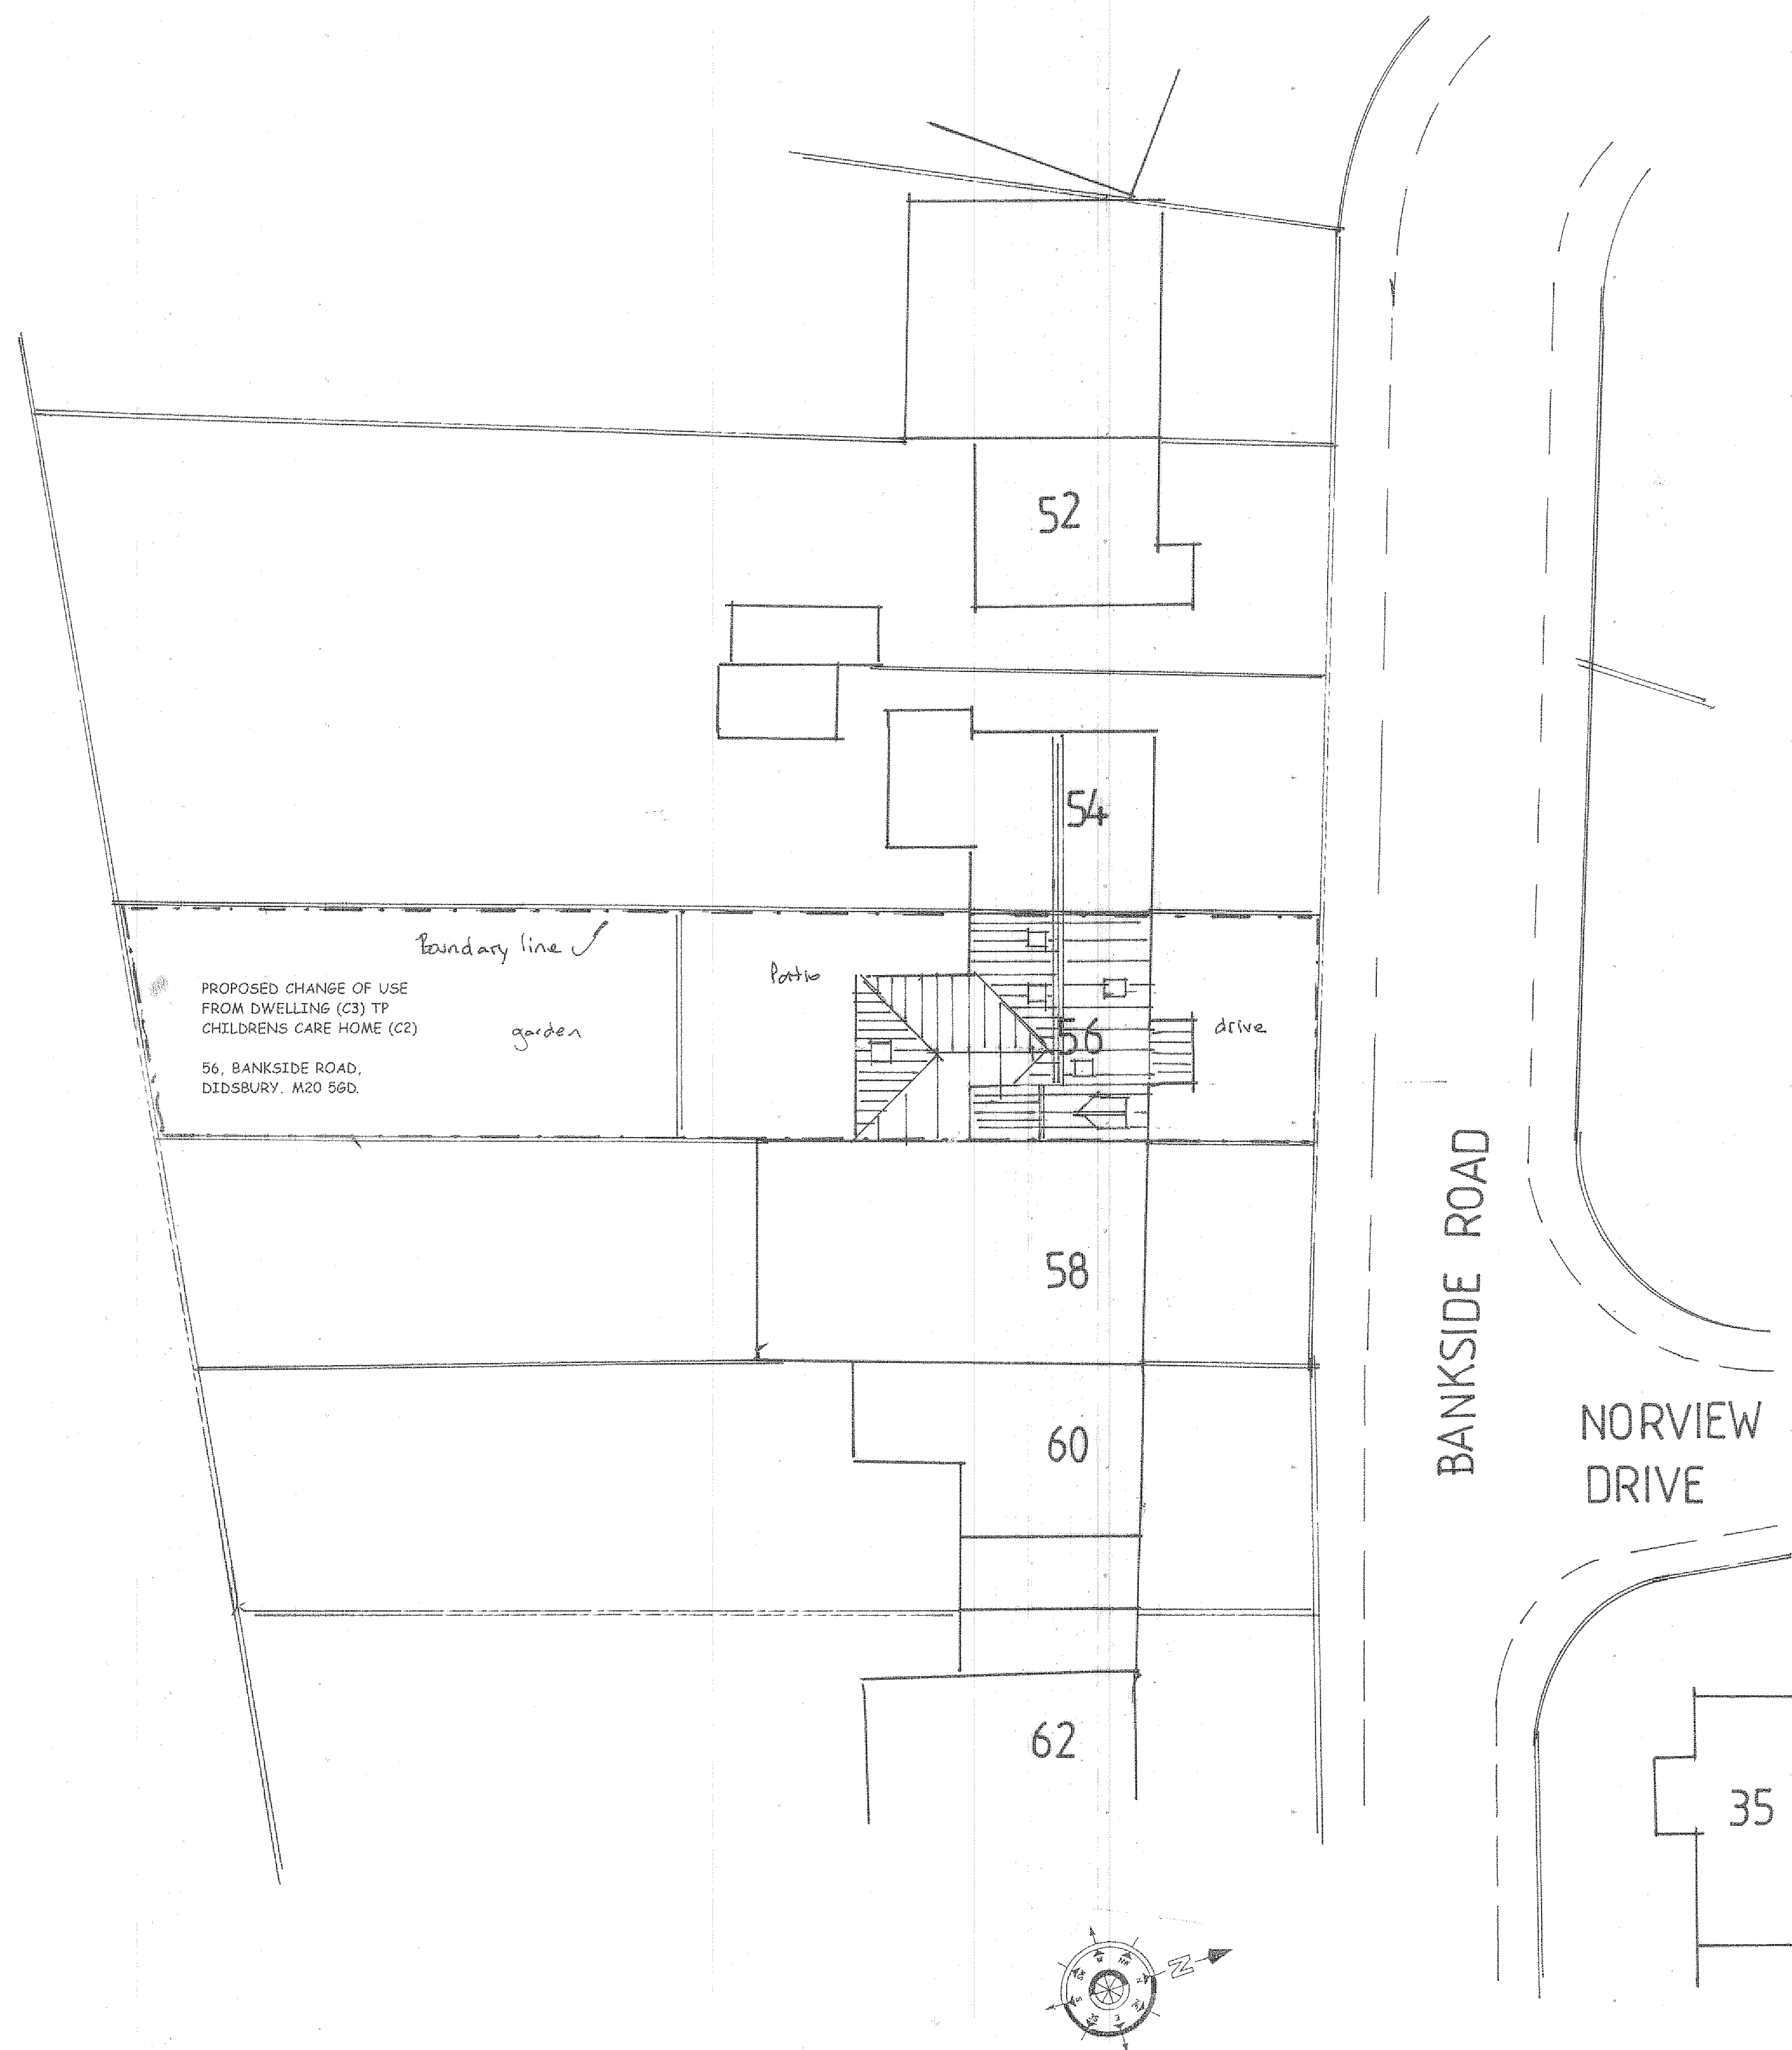

PROPOSED ROOF AND SITE PLAN. SCALE 1:200 @A1



EXISTING ROOF AND SITE PLAN. SCALE 1:200 @A1

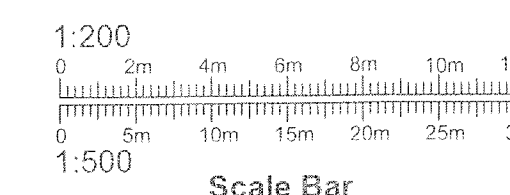

PROJECT
PROPOSED CHANGE OF USE FROM
DWELLING (C3) TO CHILDREN'S
CARE HOME (C2).
DRAWING TITLE
EXISTING AND PROPOSED
ROOF AND SITE PLAN.
CLIENT
LAND AND SECURITIES.
THE BANK, EVERY STREET,
MANCHESTER, M4 7EX.
ADDRESS
56, BANKSIDE ROAD,
DIDSBURY. M20 5GD.
SCALE
SCALE 1:200@A1
DATE
MAY 2025.
DRAWING No
CL 05255945/7.