



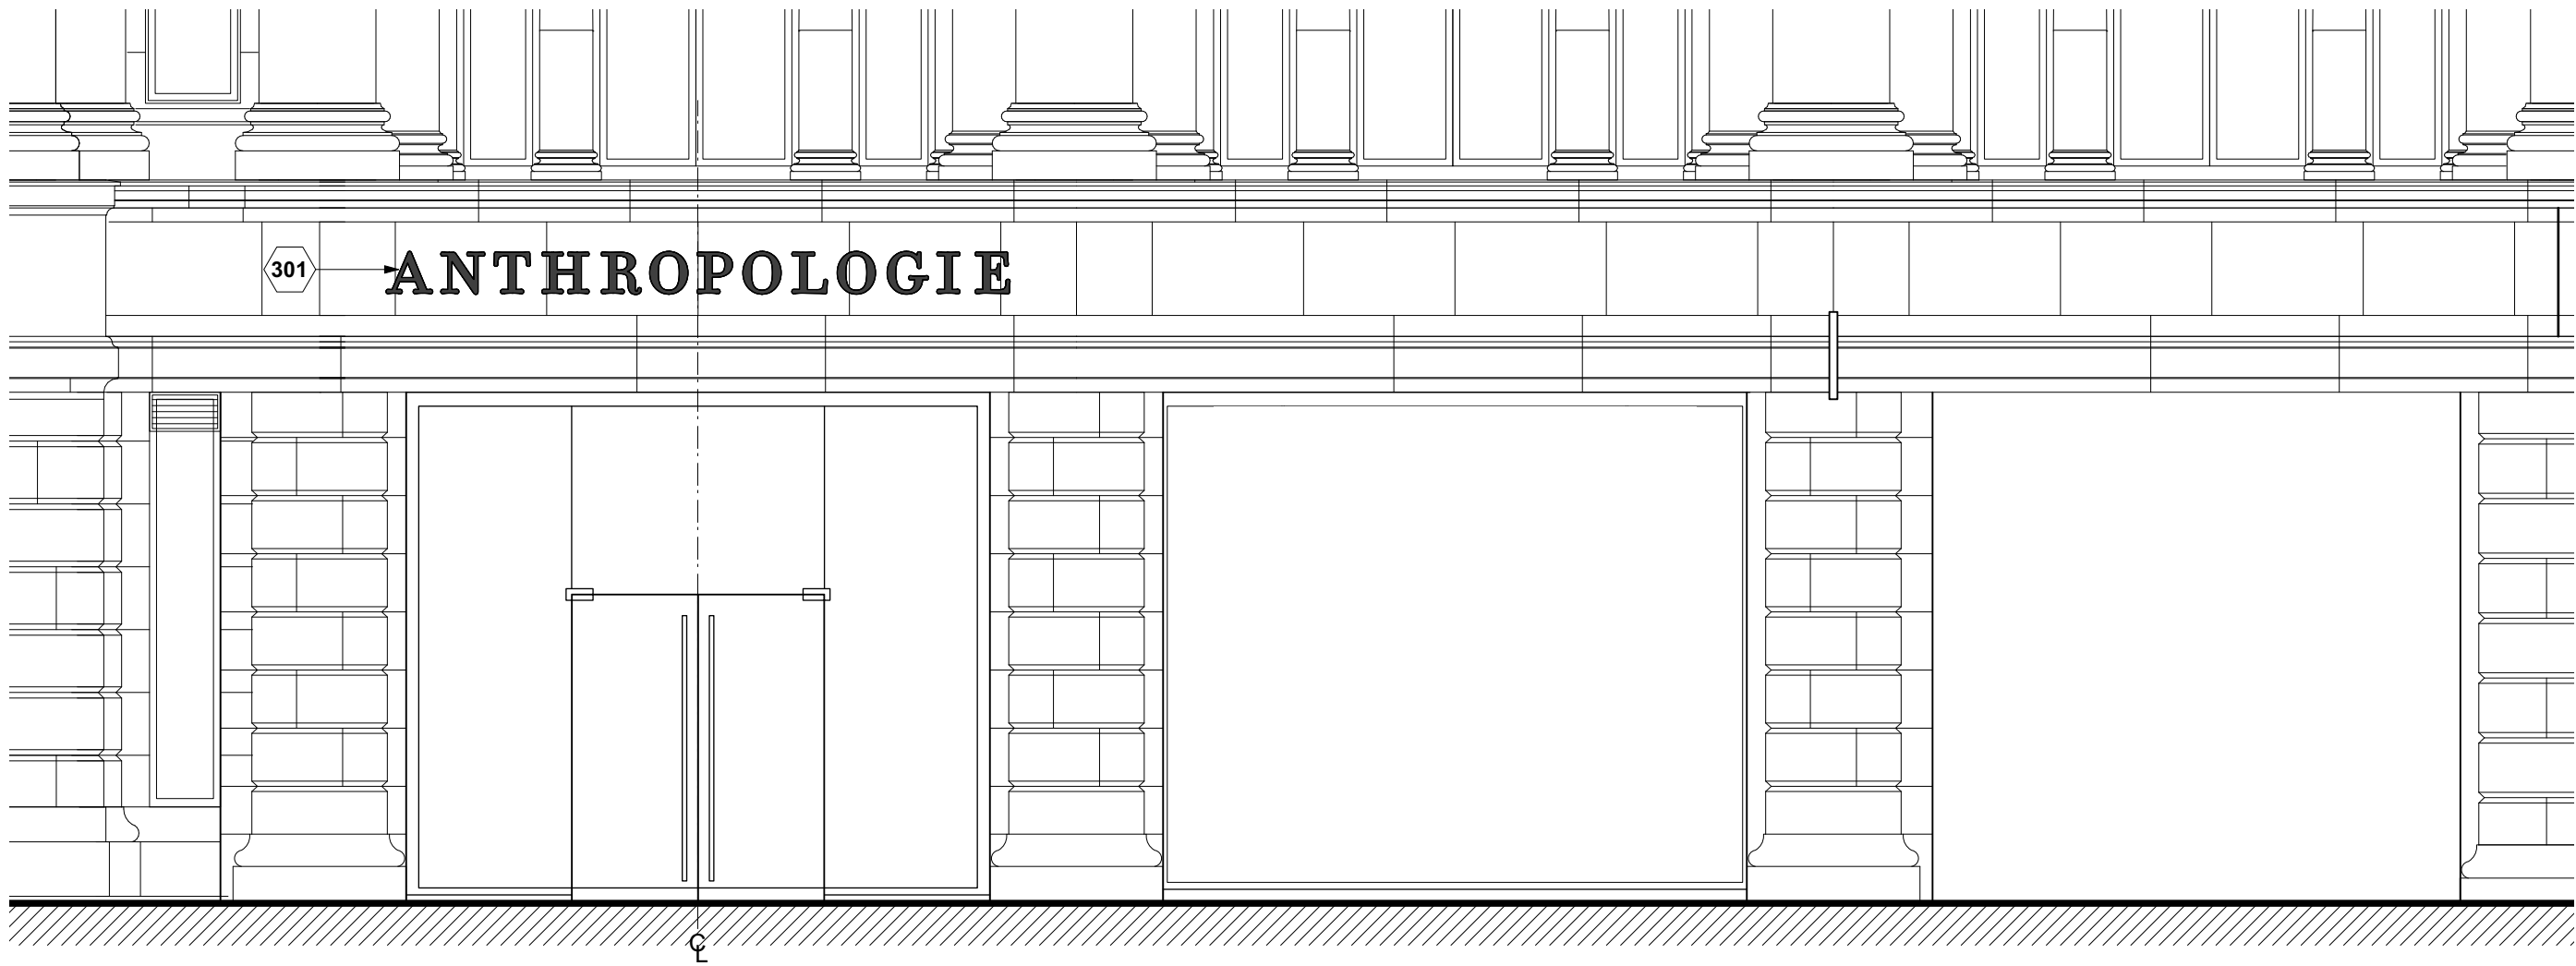


1 ENLARGED SHOPFRONT ELEVATION
PL350 SCALE: 1:50 @ A1



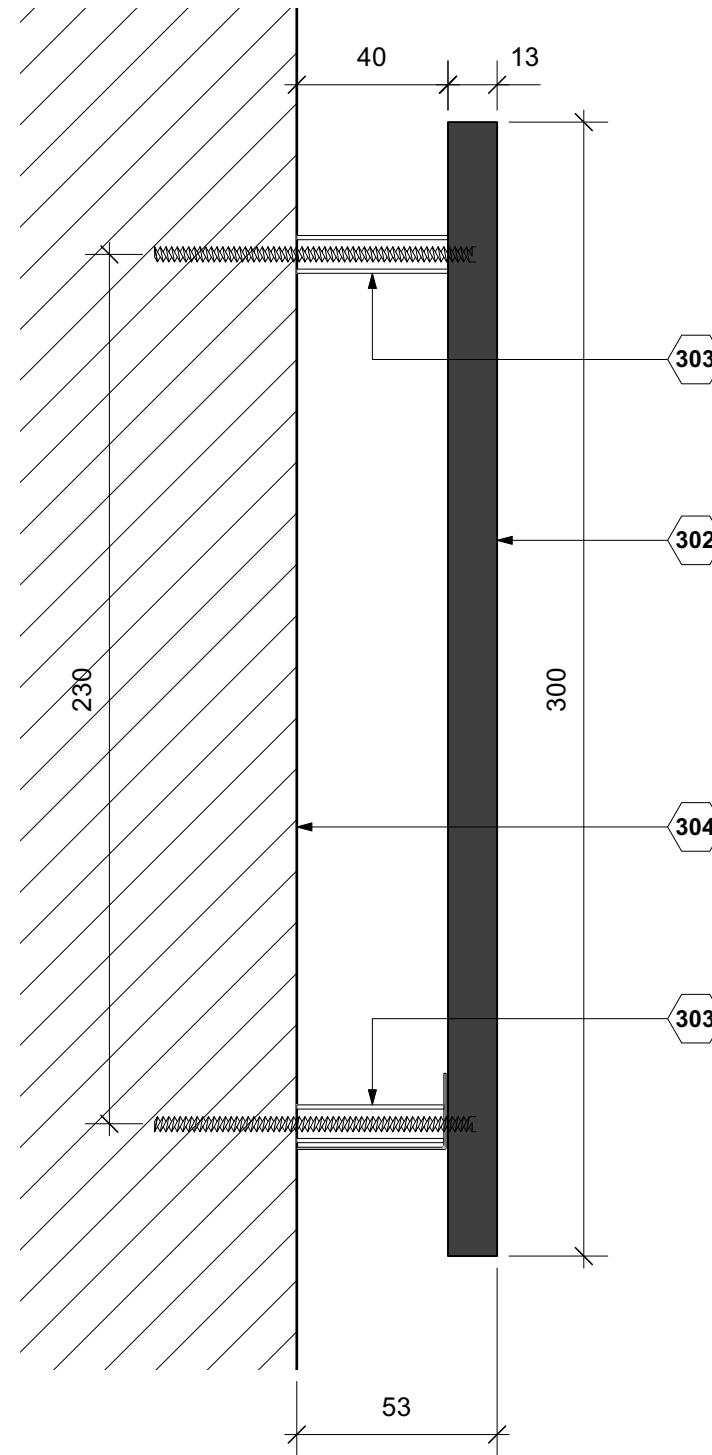


3 SIGNAGE SECTION
PL350 SCALE: 1:2 @ A1

- KEY** **KEY NOTES**
- 301 NEW NON ILLUMINATED FASCIA SIGN AS 300X13MM POWDER COATED (ANODISED BRONZE FINISH) ALUMINUM LETTERS PIN MOUNTED 40MM OFF EXISTING FASCIA.
 - 302 330X13MM POWDER COATED (ANODISED BRONZE FINISH) ALUMINUM LETTERS CENTRED VERTICALLY ON STONE FASCIA AND CENTRAL TO ENTRANCE DOORS.
 - 303 MECHANICAL FIXING TO STONE FASCIA ON 10MM DIA. POWDER COATED (ANODISED BRONZE FINISH) ALUMINUM SPACERS. LETTERS SET 40MM OFF FASCIA.
 - 304 EXISTING STONE FASCIA.

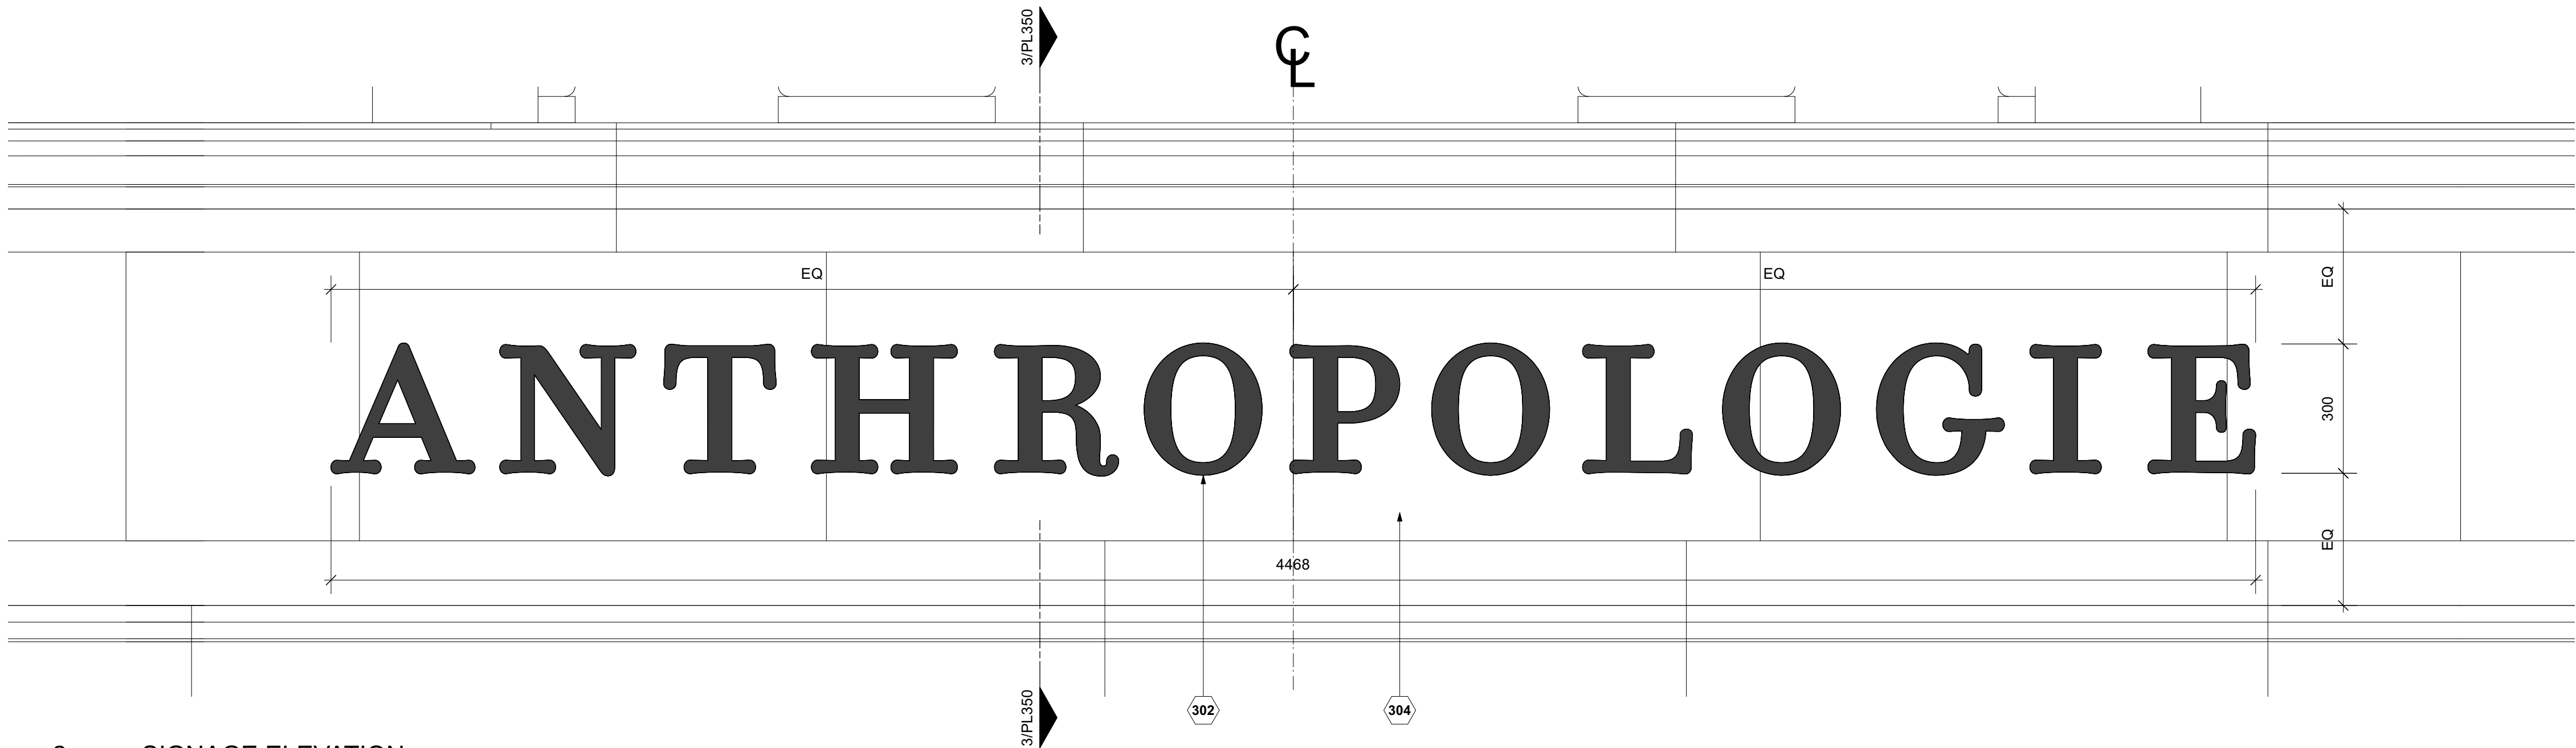

2 SIGNAGE ELEVATION
PL350 SCALE: 1:10 @ A1

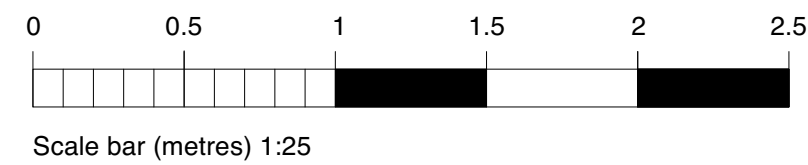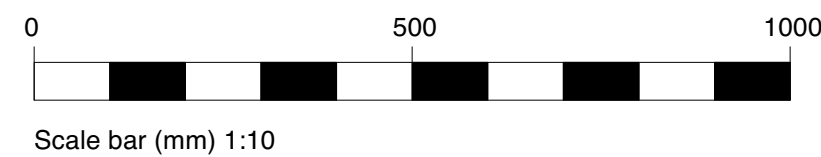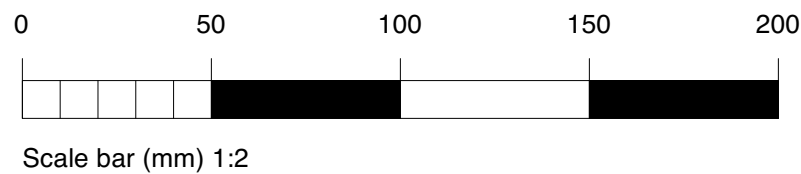

For Office Use: A_12746

ANTHROPOLOGIE

1-5 ST. ANNS SQUARE
MANCHESTER
M2 7EF
L1 3DS

CONSULTANT :

DRAWN BY:
CC

ISSUE / DATE:

PLANNING	07.08.2025

REVISION :

A INTERNAL SIGN REMOVED	29.08.2025

SHEET TITLE :
**PROPOSED FASCIA
SIGN DETAILS**

SHEET NO. :

PL350