




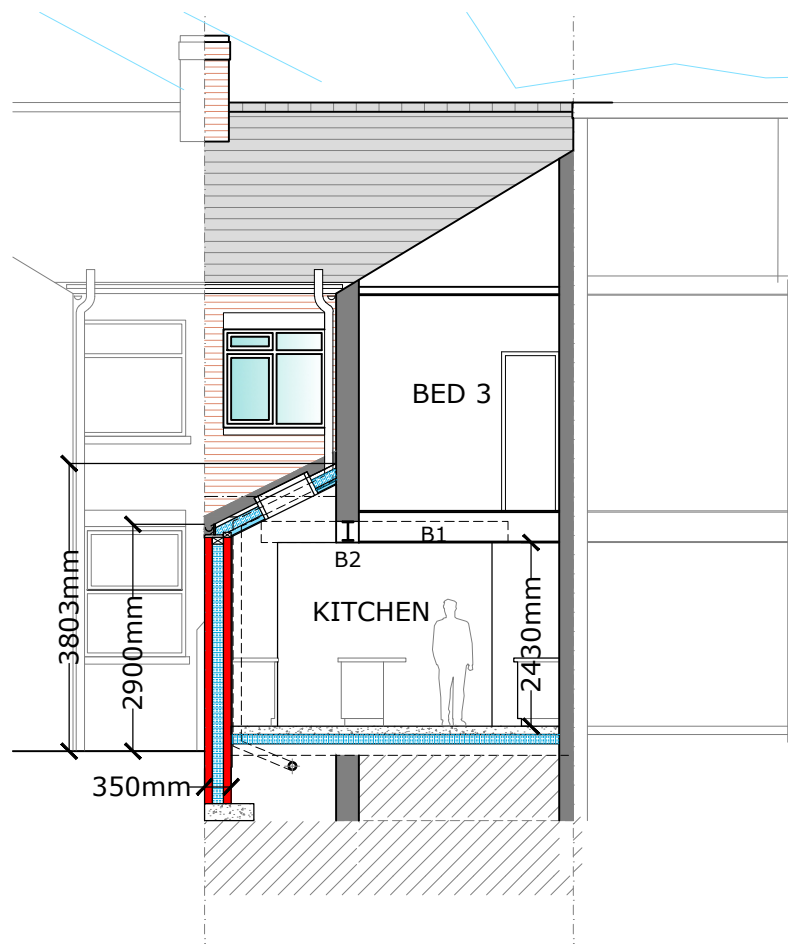

CROSS SECTION

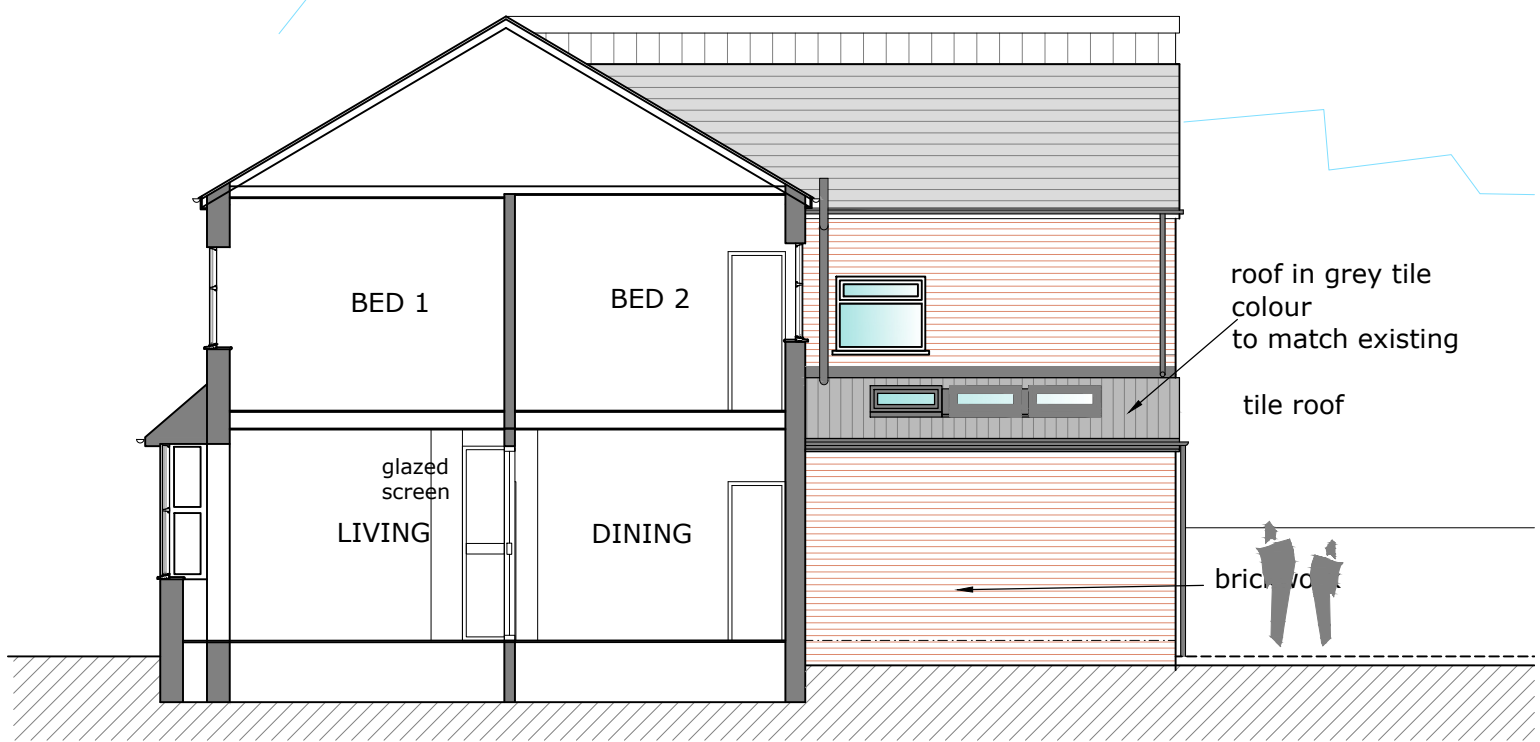

WEST ELEVATION

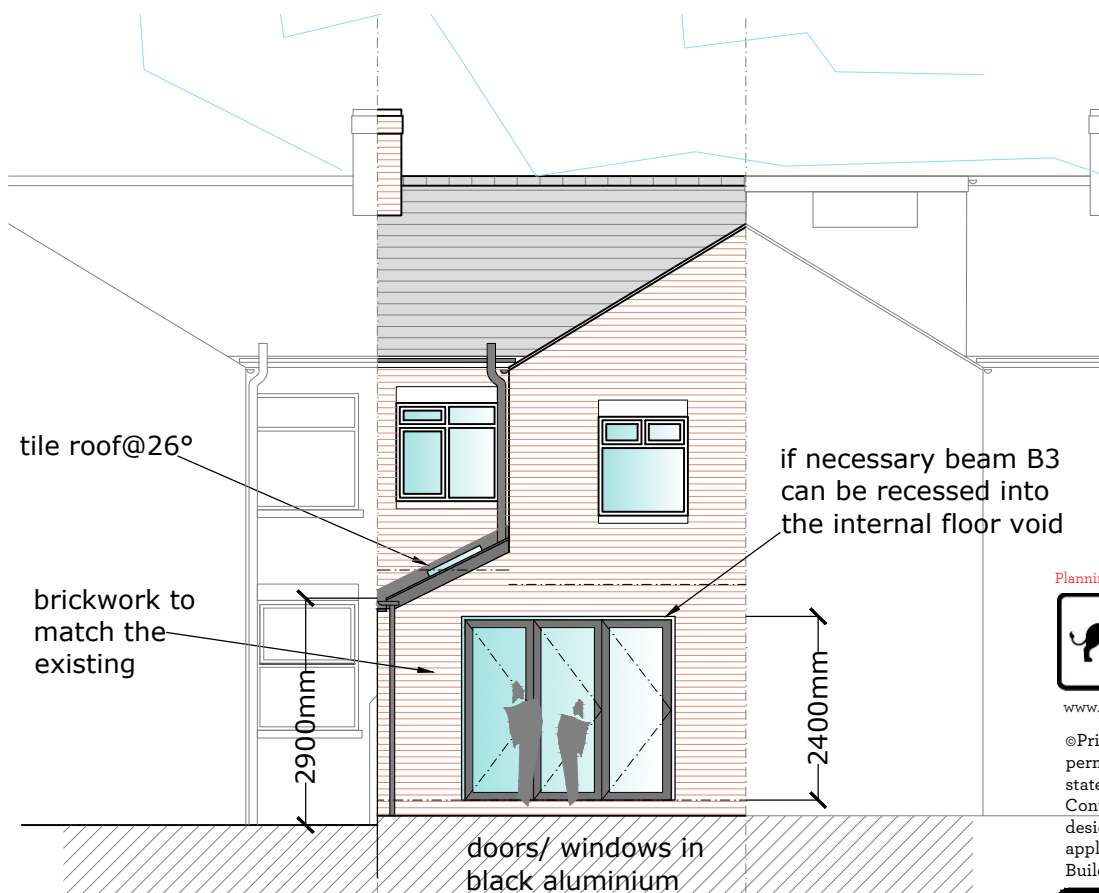

SOUTH ELEVATION

Planning drawings are not for construction, please refer to the Building Regulation Stage Plans and Setting out drawings.



www.prideroad.co.uk Tel: 0151 665 0103 Email: magda@prideroad.co.uk @architectMagda | Manchester

©Pride Rd. Ltd. 2023. All rights reserved. This drawing must not be reproduced without permission. Do not scale from this drawing. All dimension are in millimeters unless otherwise stated. Any discrepancies should be reported to the Architect. NB. Contractor must check and confirm all dimensions on site prior to manufacture. Concept design drawings are not suitable for planning applications or Building Regulations applications. Client and Contractor to ensure that structural design has been approved by a Building inspector and works in general to be approved by a Building Inspector.

Stage: Planning		Client: Jamie Hancox & Sara Romero							
Title: Proposed Elevations		Project: 36 Scott Ave M21 9QW							
0	1	2	3	Scale@A3 1:100	Date: 10/07/25	Drawn: BR	Job no: M581	No. 11	Rev: -

0 1 2 3
scale in M @A3