
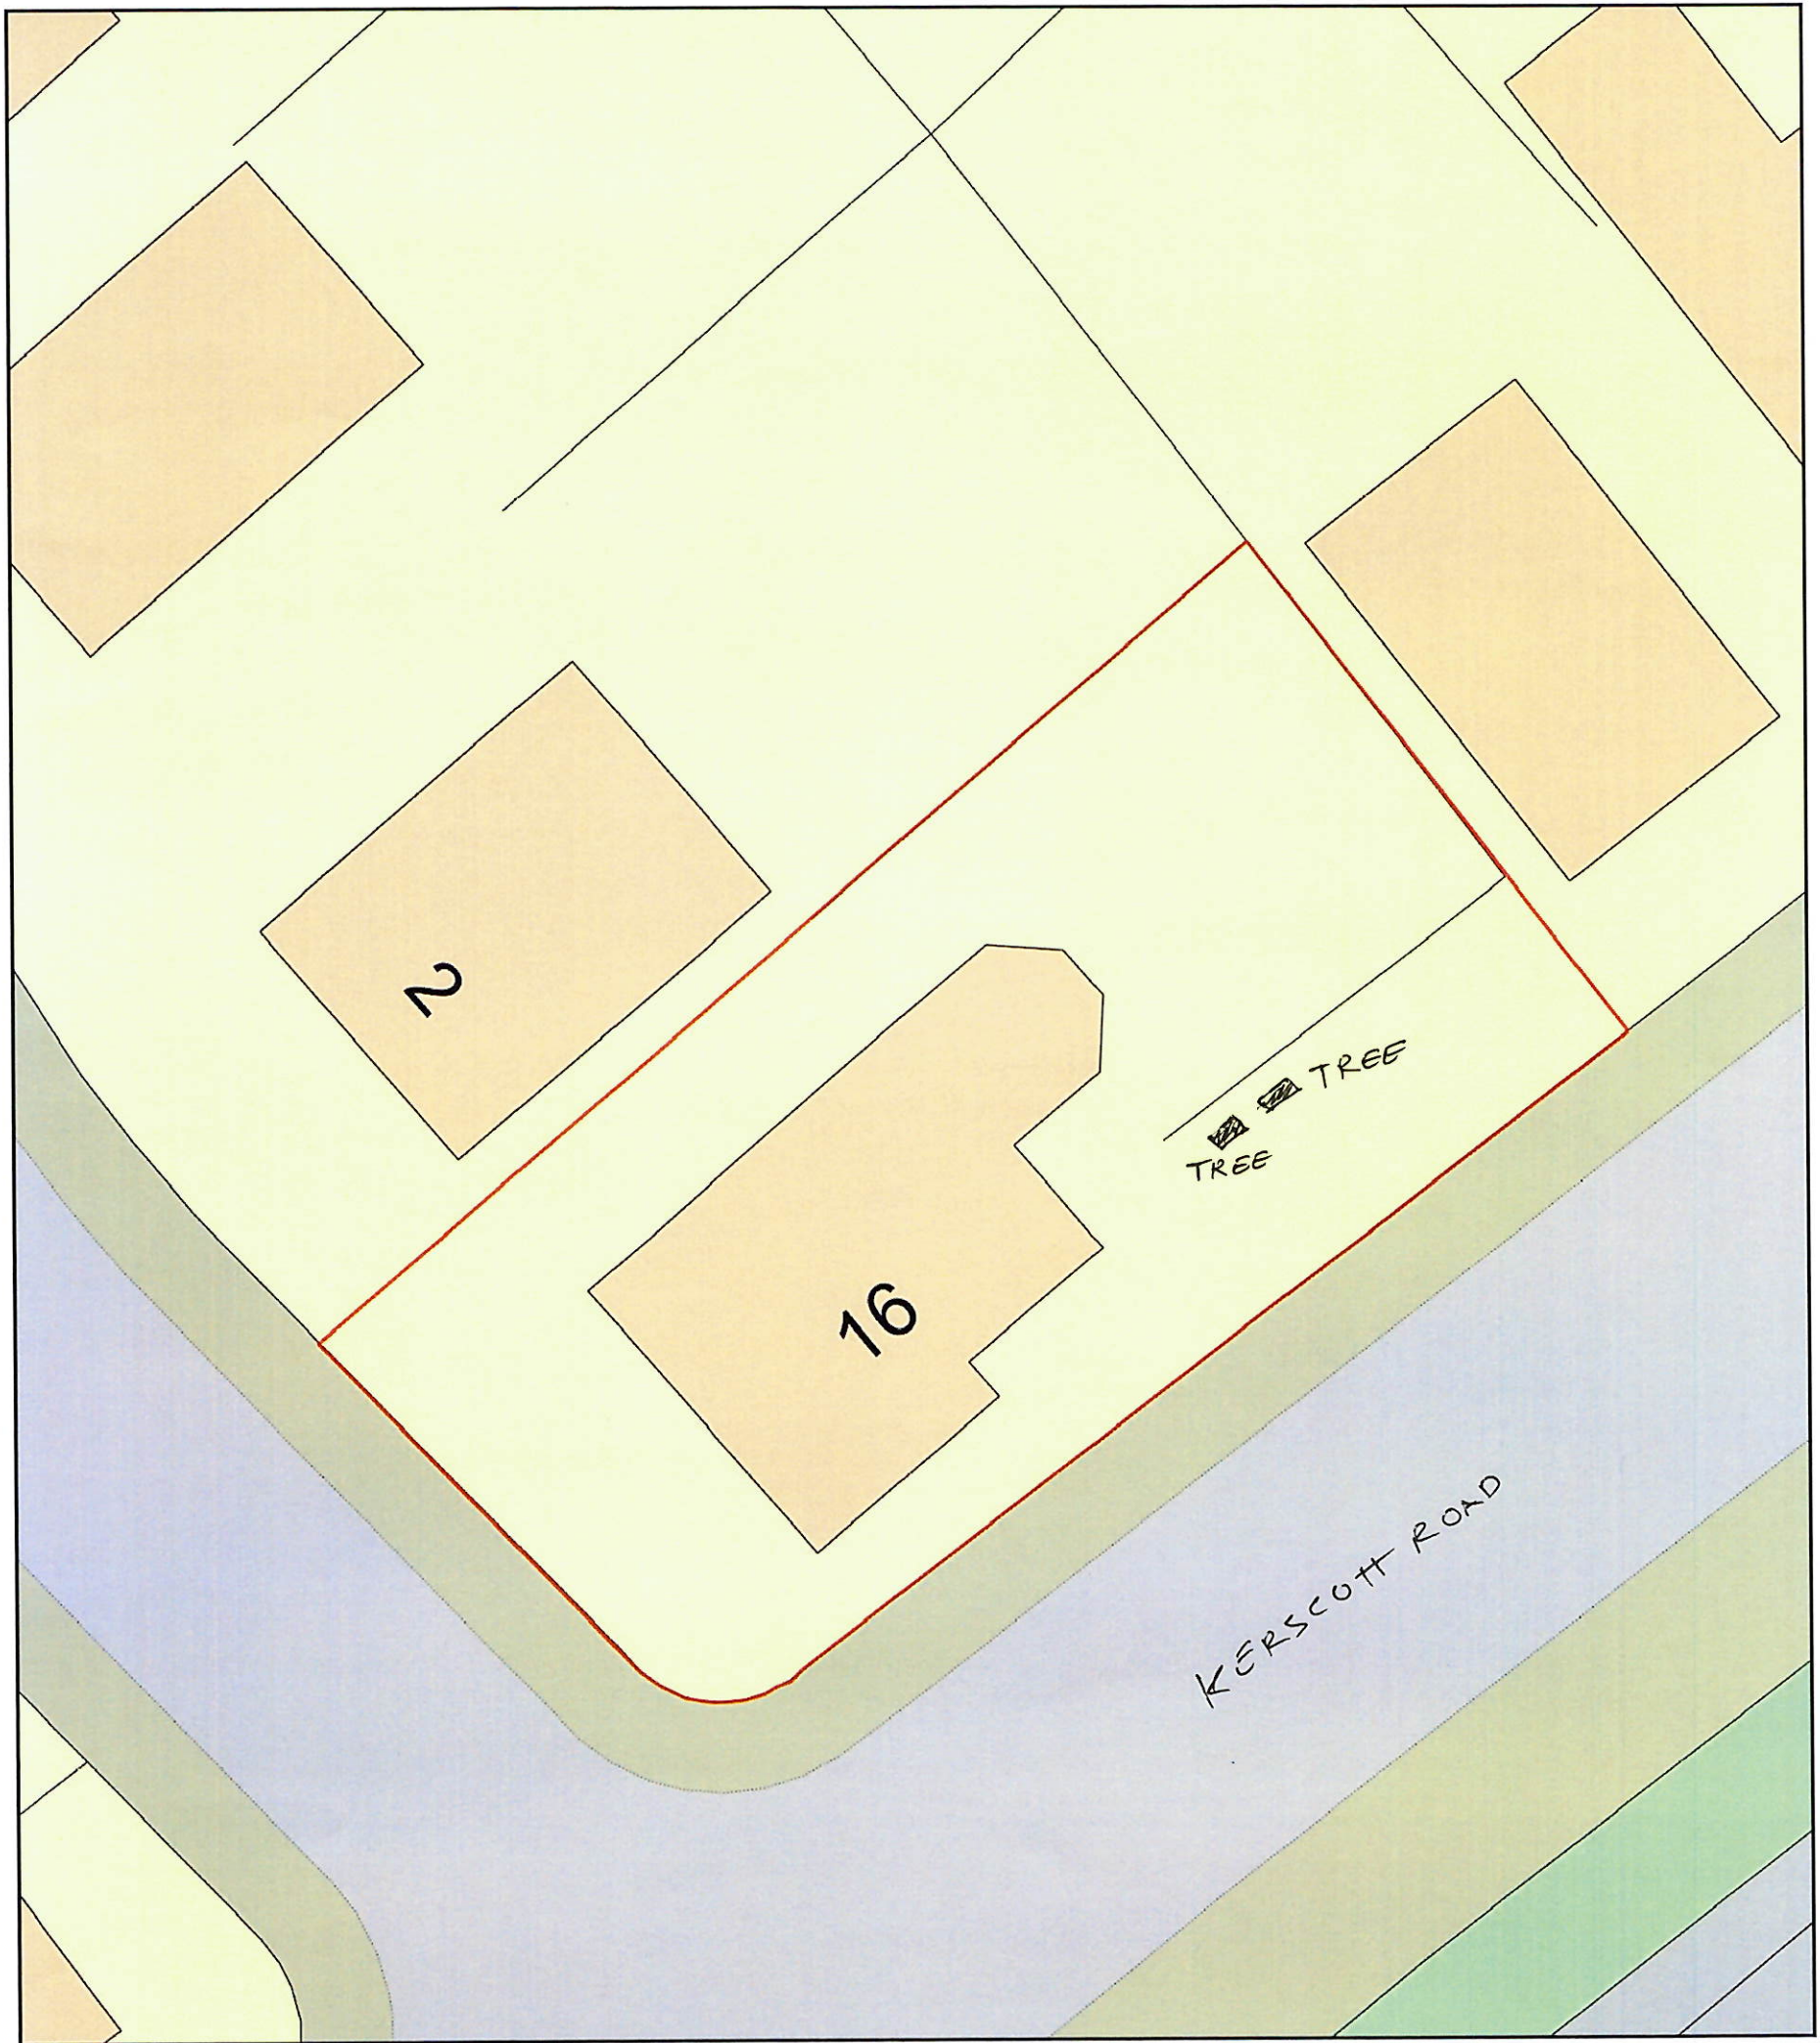


16 Kerscott Road - Site plan

SP2 - TREES & HEDGES

 

Plan Produced for: Fadi Georges

Date Produced: 19 Jun 2025

Plan Reference Number: TQRQM25170113529200

Scale: 1:200 @ A4