


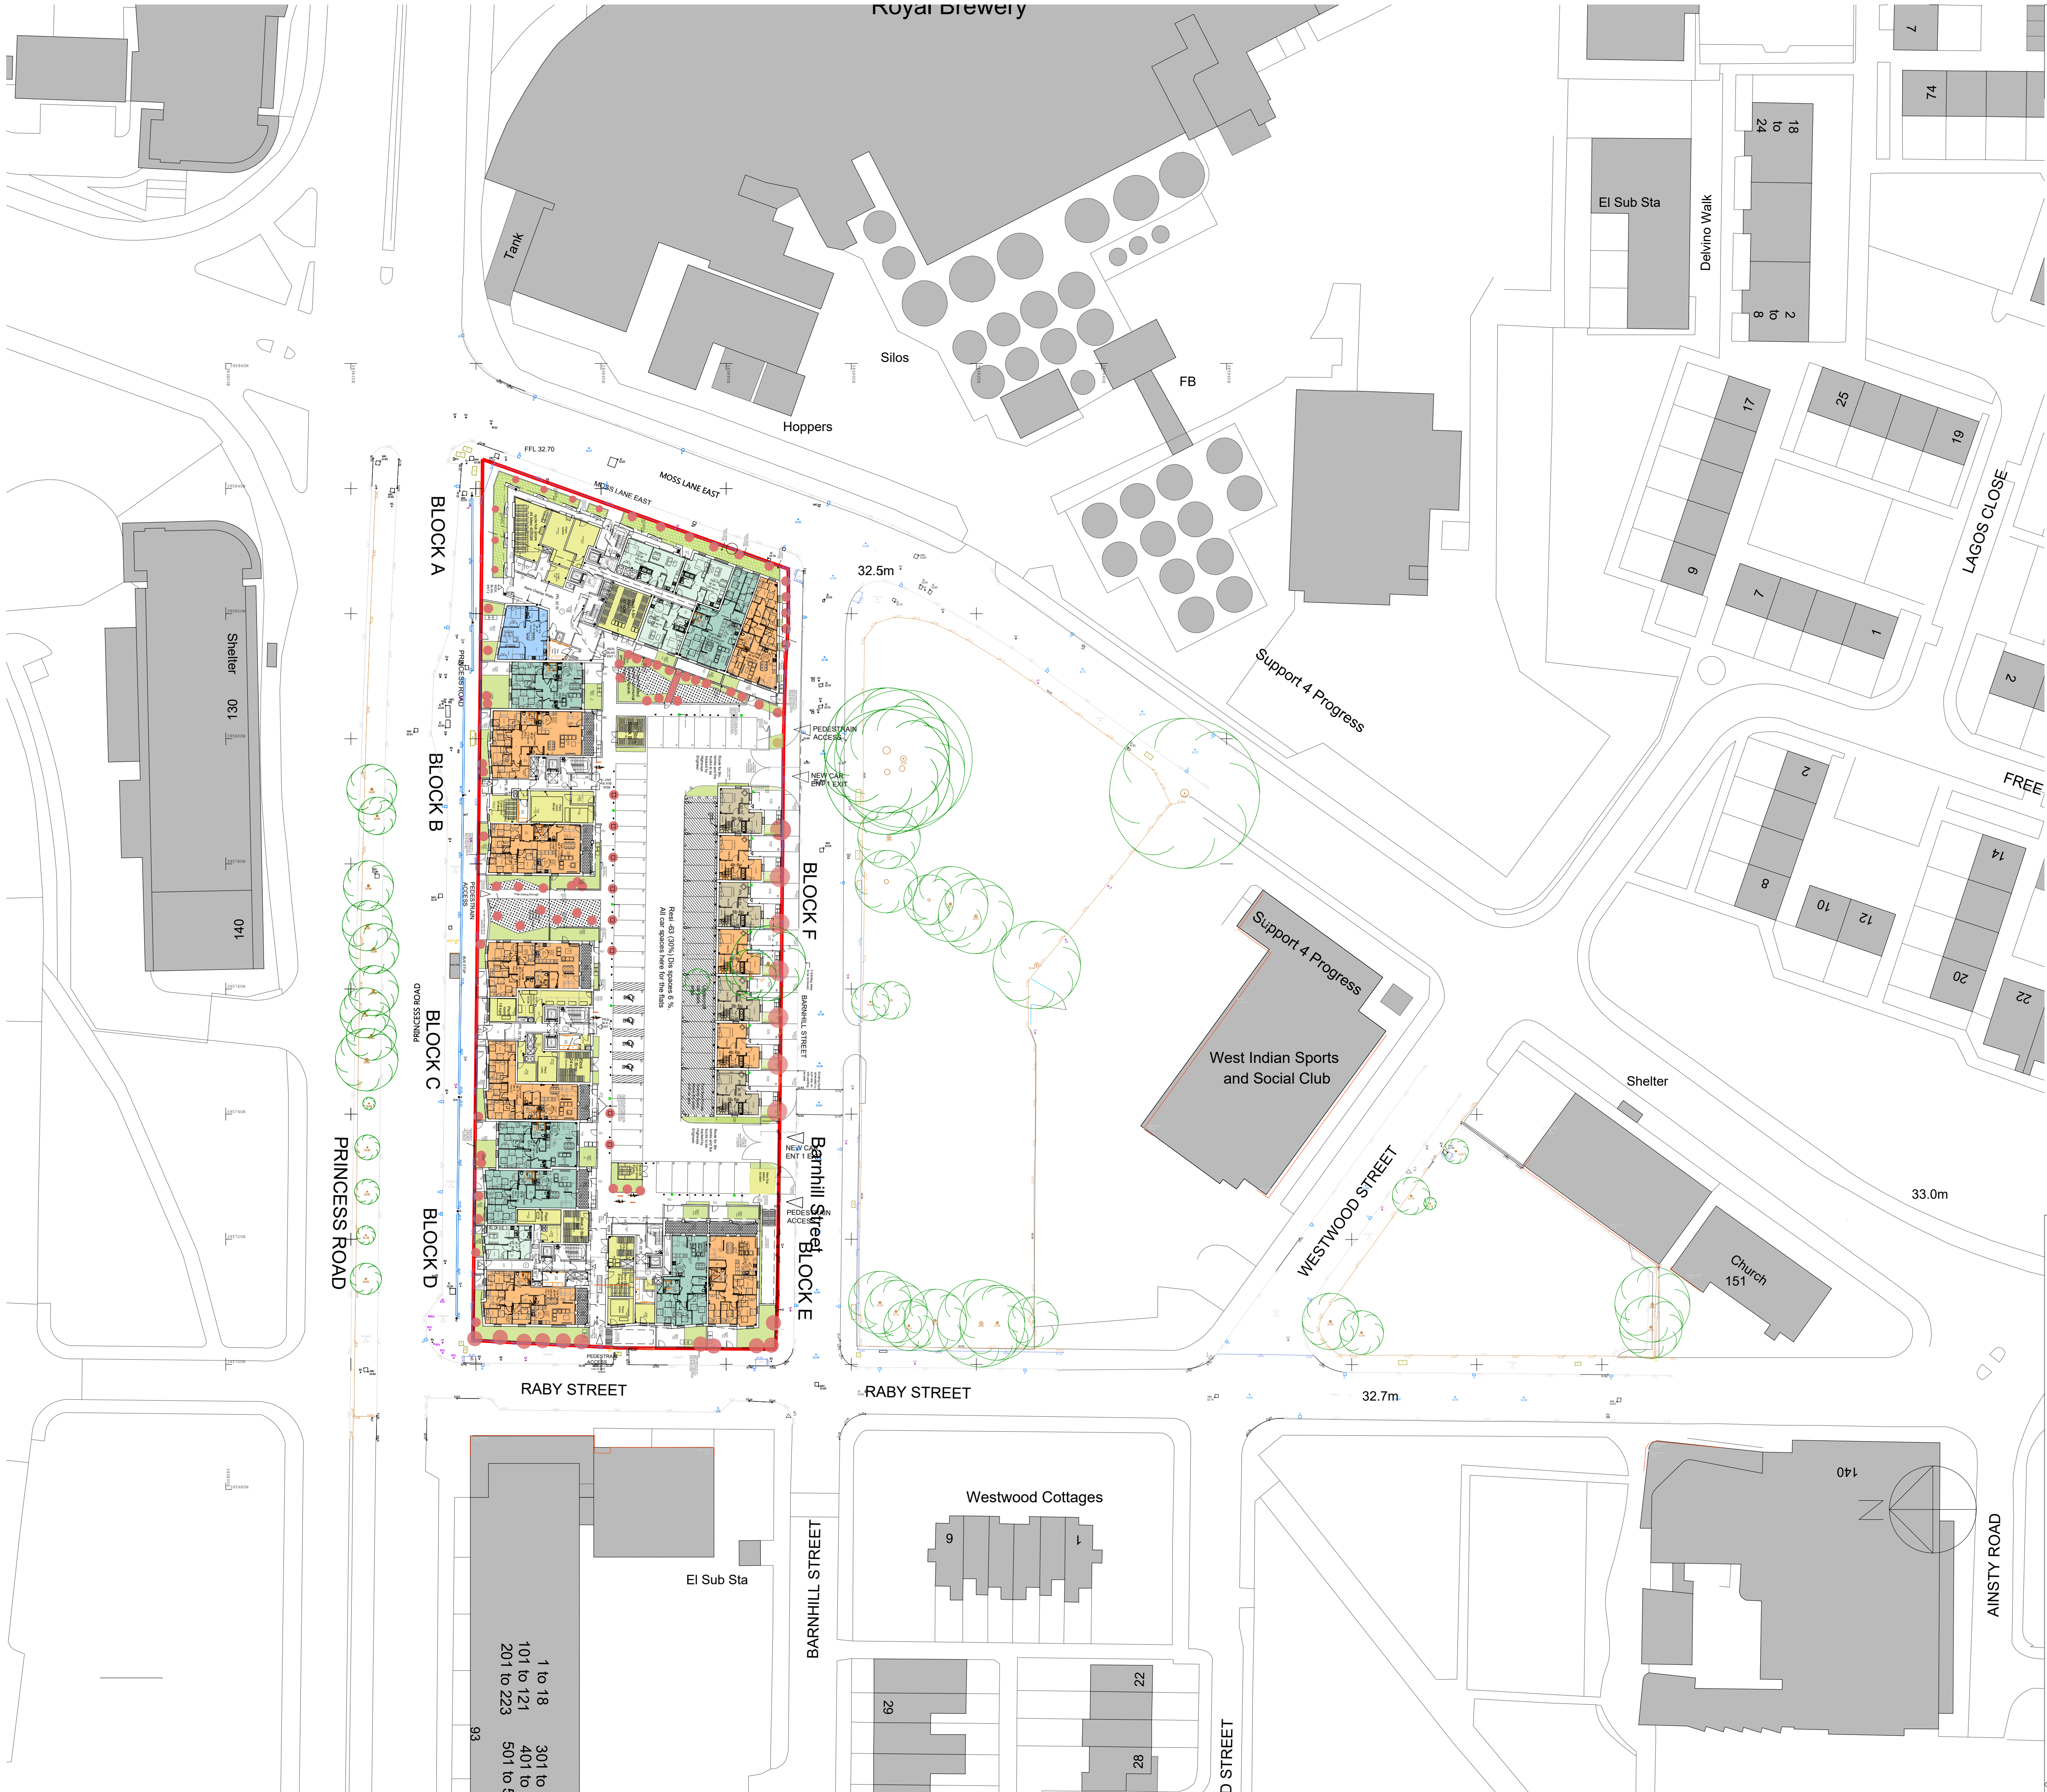

MC AU Modern City Architecture & Urbanism

2 Commercial Street
Castlefield
Manchester
M15 4RQ

t: 0161 974 7203
e: info@mcau.co.uk
www.mcau.co.uk

Client
MSV/Caddick

Project
Land at Barnhill Street/Raby Street
Moss Side

Description
Proposed
Wider Context Site Plan

Status	Stage 3 - Planning	Drawn By	PJS
Job Number	1215-MCAU	Scale	1.500@A1
Drawing Number	02-11	Date	JUNE 25
		Revision	P2